


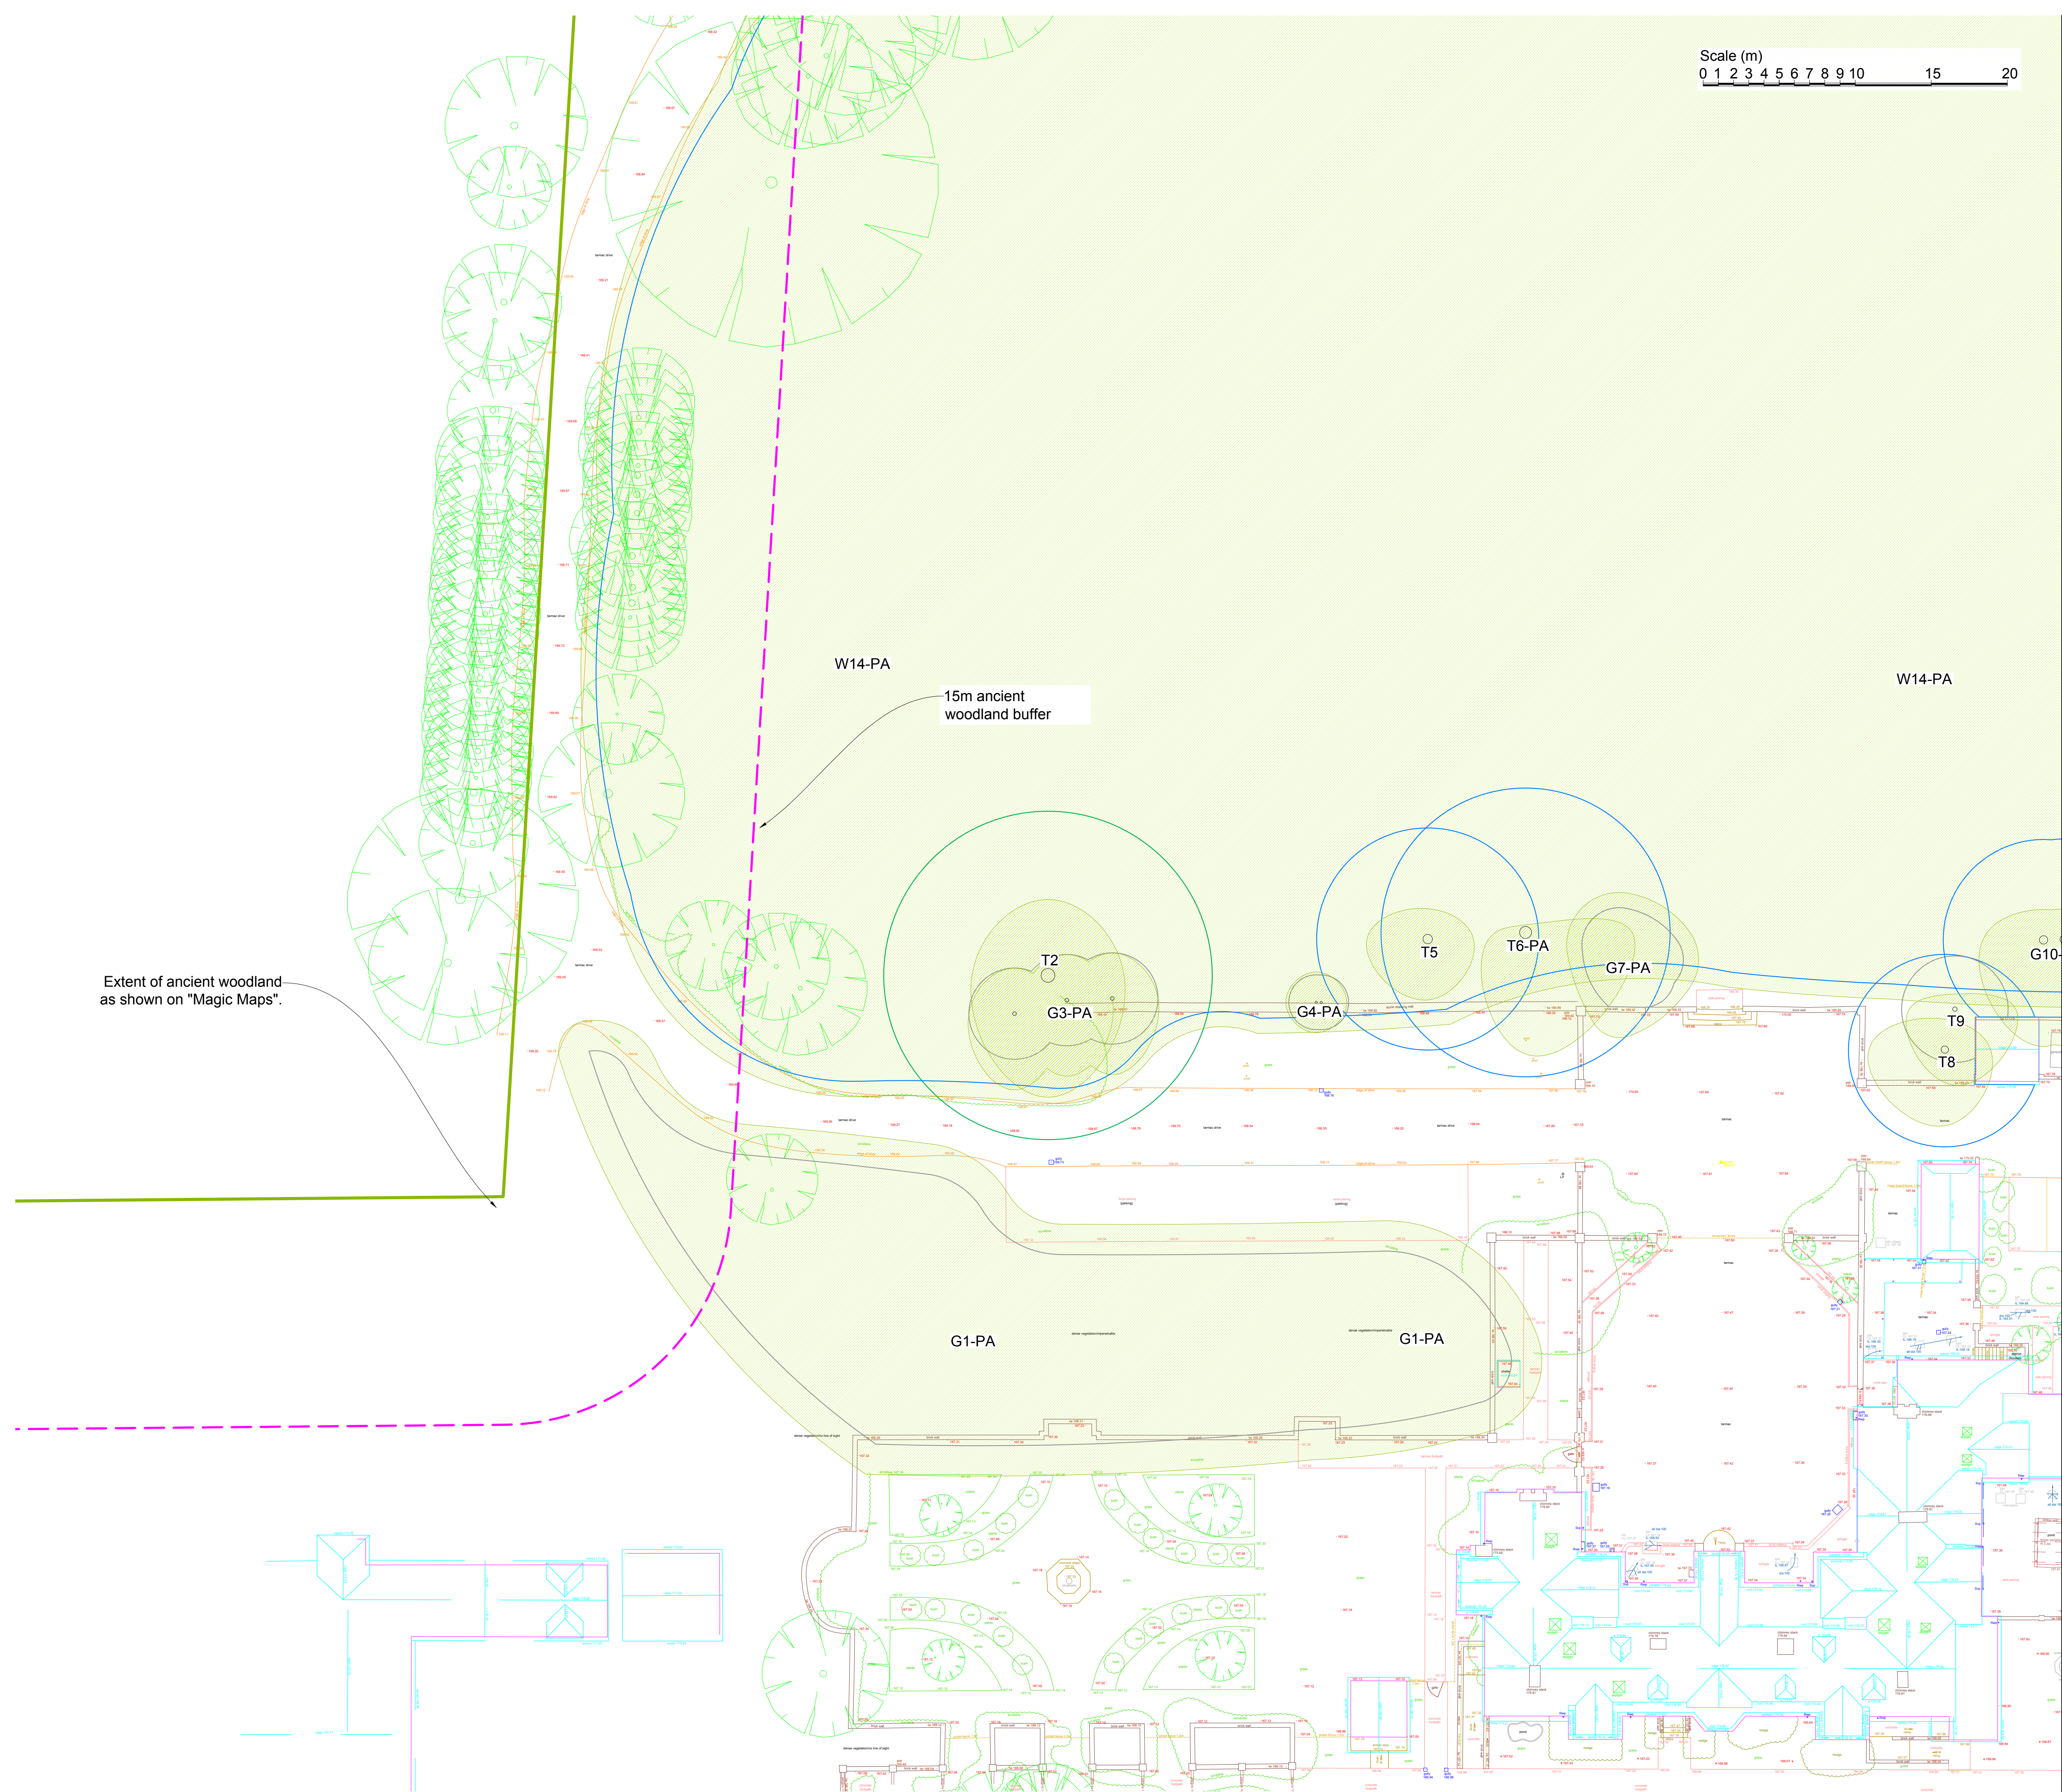

- Key:**
- Root protection area for category A* tree
 - Root protection area for category B* tree
 - Root protection area for category C* tree
 - Root protection area for category U* tree
 - Tree canopy
 - 15m ancient woodland buffer

* Tree categorised in accordance with BS 5837:2012 '*Trees in relation to design, demolition and construction - Recommendations*'.

Tree survey schedule contains further information for each tree.

This drawing should be viewed in colour.

Tree numbers suffixed with PA indicate the tree position is approximate.

Drawing no: PJC/6522/24/A Rev: - Sheet number: 1 of 4

Client and Site:
Splendid Hospitality Group



Horncastle
Plawhatch Lane, Sharpthorne
East Grinstead, RH19 4JH

Drawing title: Tree Constraints Plan


Date drawn: 15/02/2024

Scale: 1:200 at A1

Drawn by: NH Checked by: PD

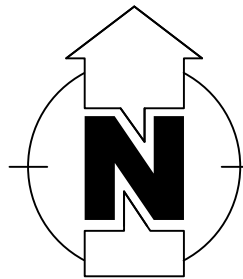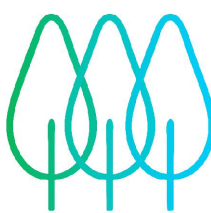

PJC Consultancy
Rocks Yard, Victoria Road,
Herstmonceux, Hailsham, East Sussex,
BN27 4TQ.
t: 01323 832120
e: contact@pjconsultancy.com
w: www.pjconsultancy.com

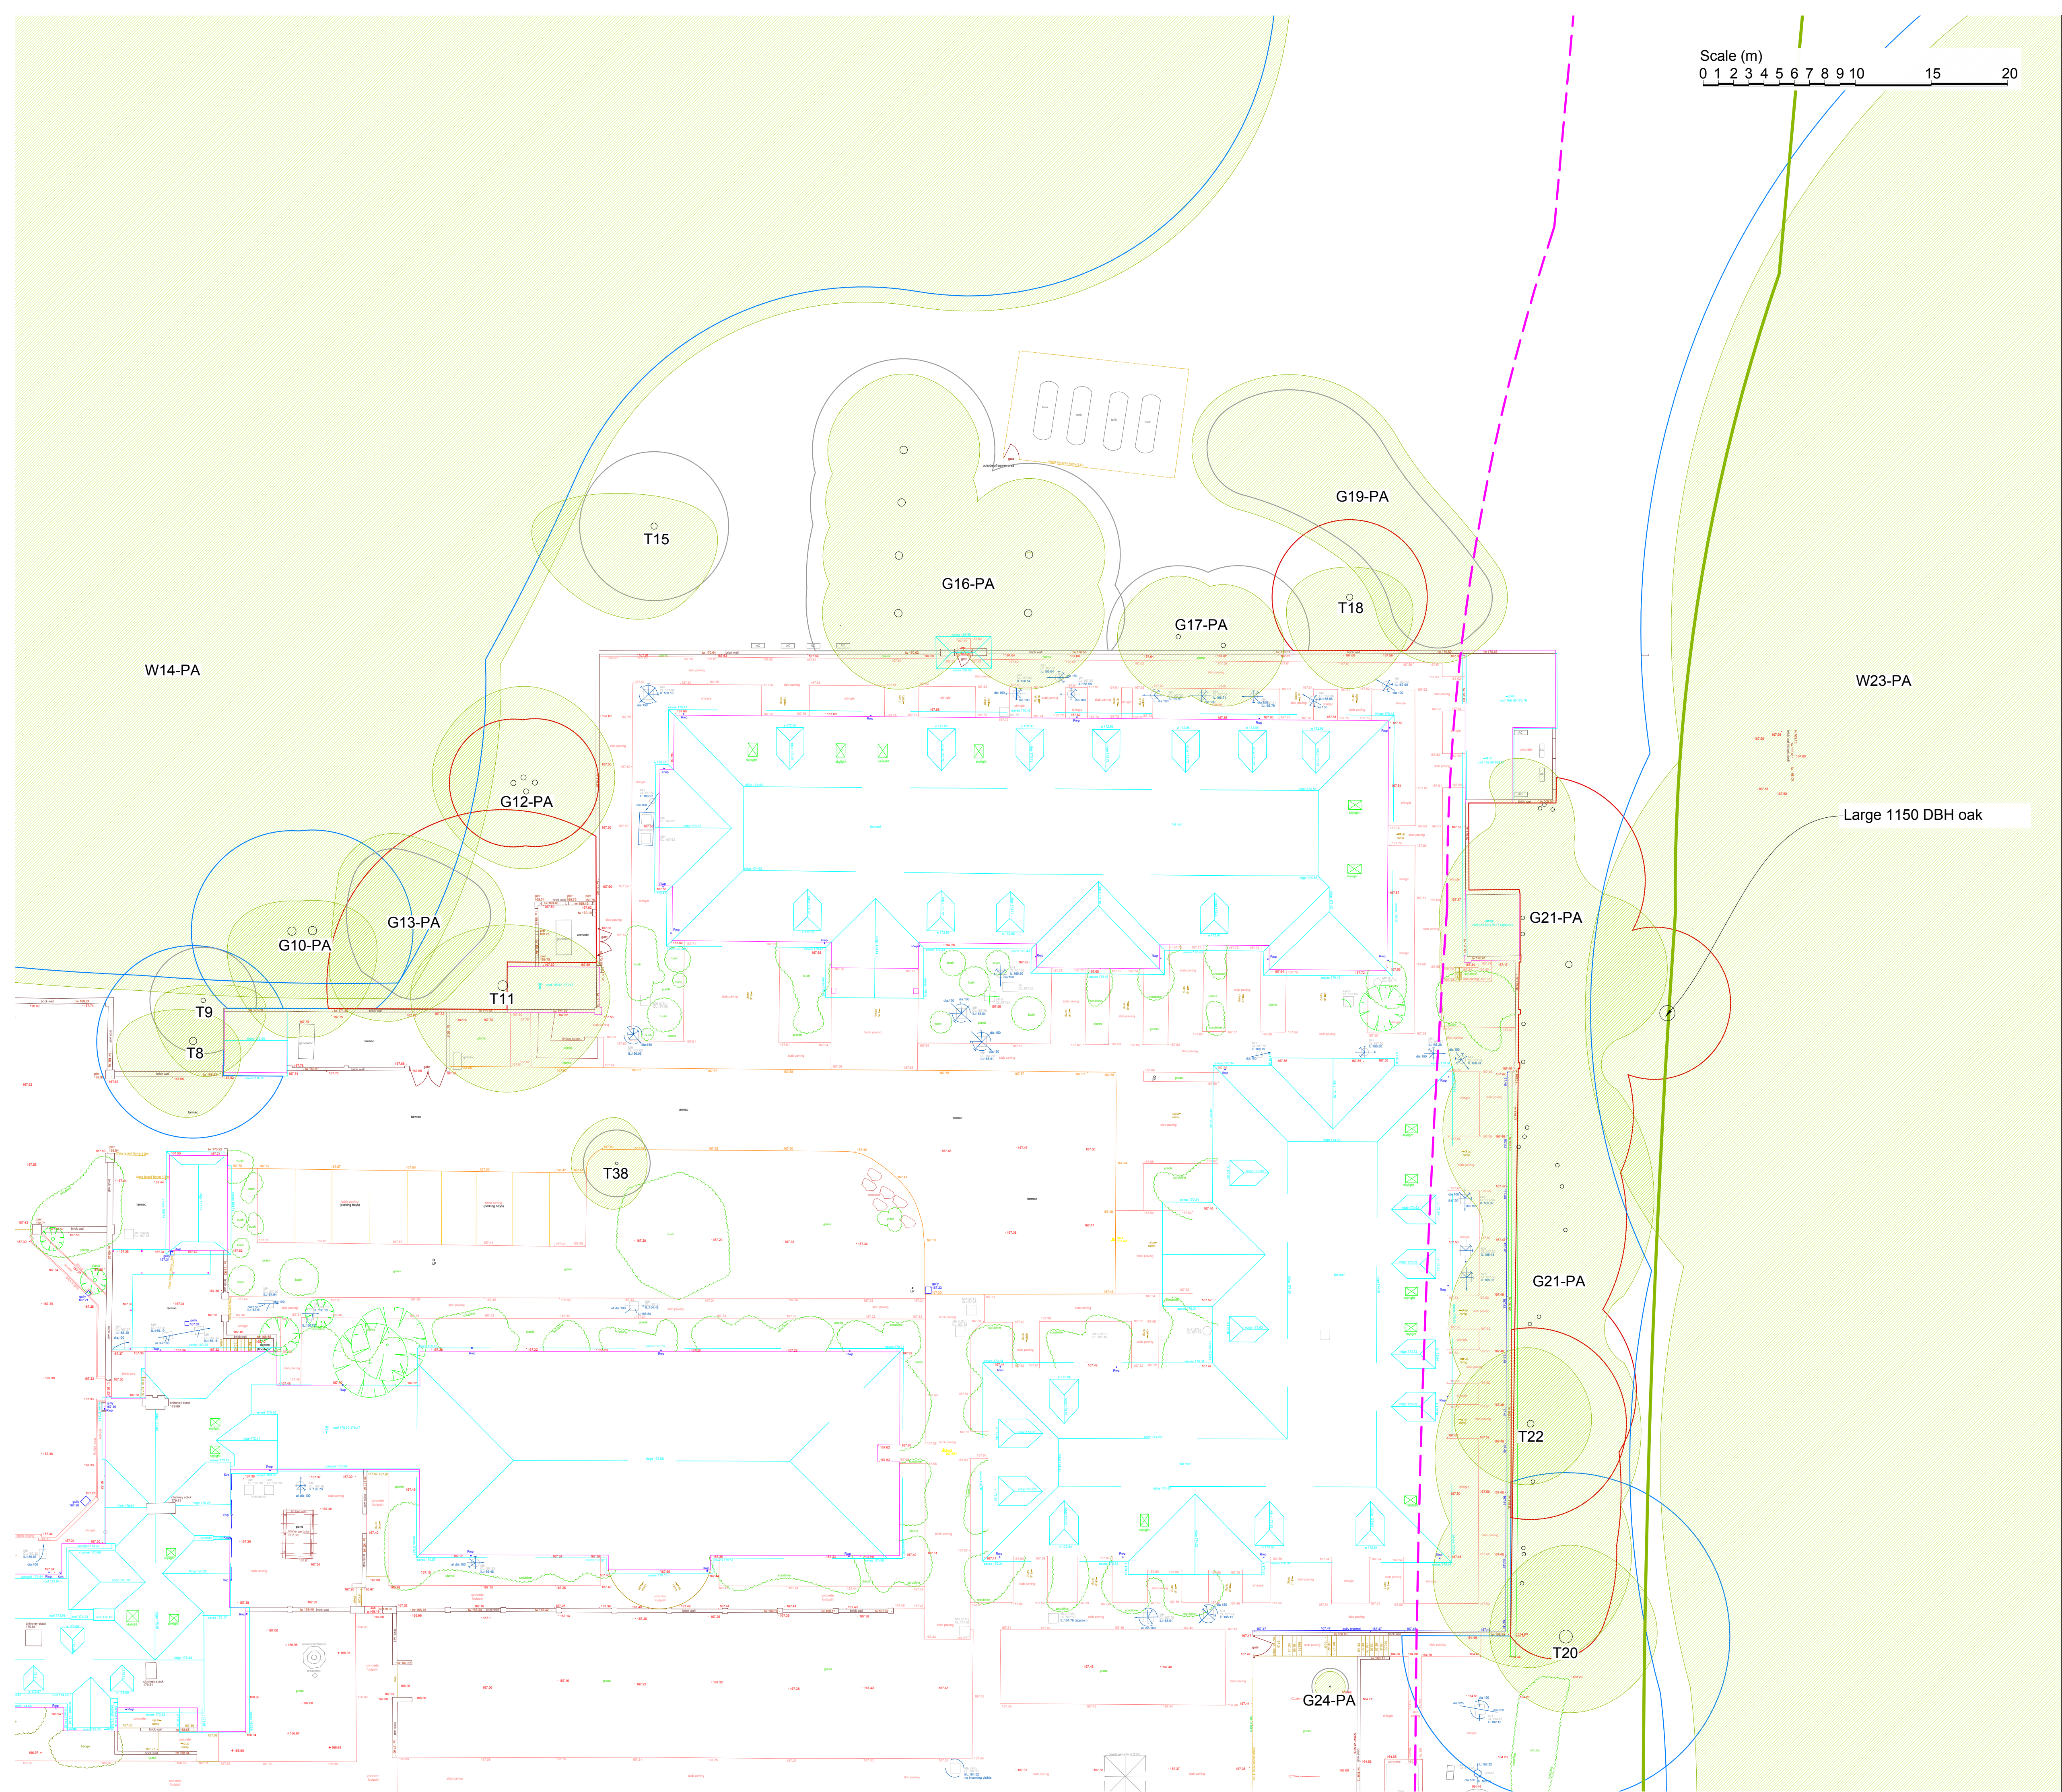

Key:

- Root protection area for category A* tree
- Root protection area for category B* tree
- Root protection area for category C* tree
- Root protection area for category U* tree
- Tree canopy
- 15m ancient woodland buffer


* Tree categorised in accordance with BS 5837:2012 'Trees in relation to design, demolition and construction - Recommendations'.

Tree survey schedule contains further information for each tree.

This drawing should be viewed in colour.

Tree numbers suffixed with PA indicate the tree position is approximate.

Drawing no: PJC/6522/24/A	Rev: -	Sheet number: 2 of 4
Client and Site: Splendid Hospitality Group		
Horncastle Plawhatch Lane, Sharpthorne East Grinstead, RH19 4JH		
Drawing title: Tree Constraints Plan		
Date drawn: 15/02/2024		
Scale: 1:200 at A1		
Drawn by: NH	Checked by: PD	

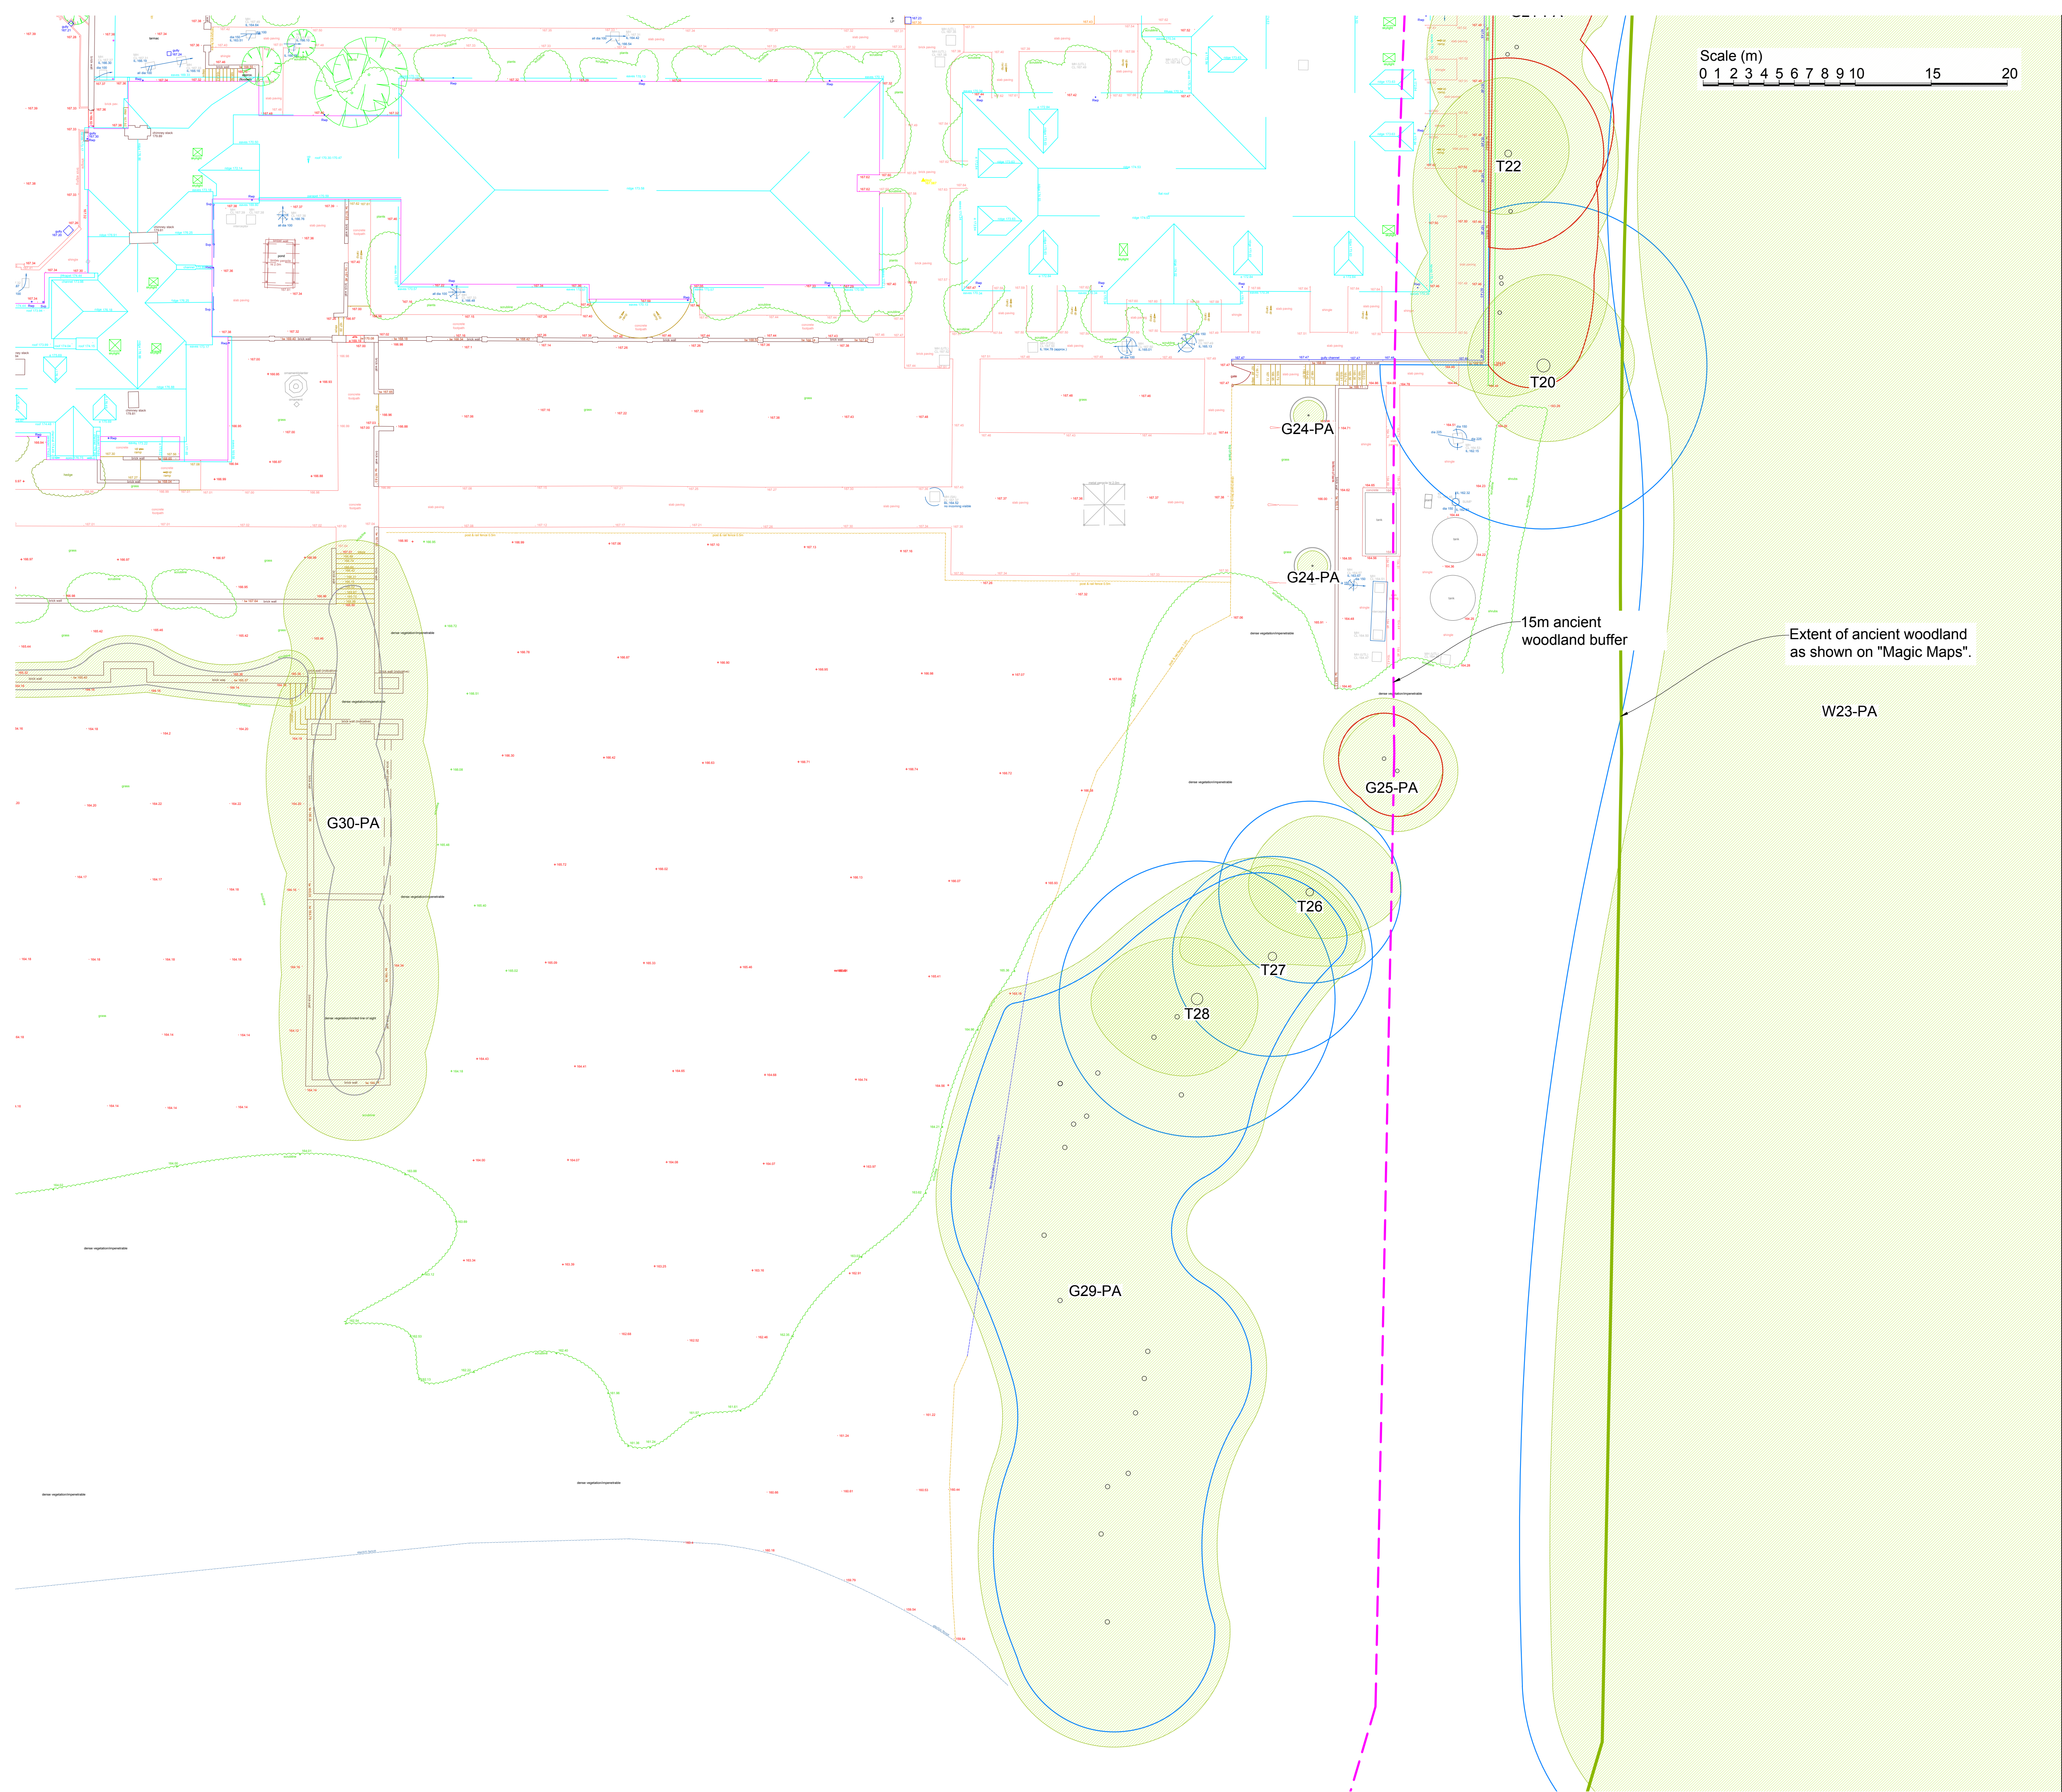

Key:

- Root protection area for category A* tree
- Root protection area for category B* tree
- Root protection area for category C* tree
- Root protection area for category U* tree
- Tree canopy
- 15m ancient woodland buffer

* Tree categorised in accordance with BS 5837:2012 'Trees in relation to design, demolition and construction - Recommendations'.

Tree survey schedule contains further information for each tree.

This drawing should be viewed in colour.

Tree numbers suffixed with PA indicate the tree position is approximate.

Drawing no: PJC/6522/24/A	Rev: -	Sheet number: 3 of 4
Client and Site: Splendid Hospitality Group		
Horncastle Plawhatch Lane, Sharpthorne East Grinstead, RH19 4JH		
Drawing title: Tree Constraints Plan		
Date drawn: 15/02/2024		
Scale: 1:200 at A1		
Drawn by: NH	Checked by: PD	



- Key:**
- Root protection area for category A* tree
 - Root protection area for category B* tree
 - Root protection area for category C* tree
 - Root protection area for category U* tree
 - Tree canopy
 - 15m ancient woodland buffer

* Tree categorised in accordance with BS 5837:2012 'Trees in relation to design, demolition and construction - Recommendations'.

Tree survey schedule contains further information for each tree.

This drawing should be viewed in colour.

Tree numbers suffixed with PA indicate the tree position is approximate.

Drawing no: PJC/6522/24/A Rev: - Sheet number: 4 of 4

Client and Site:
Splendid Hospitality Group



Horncastle
Plawhatch Lane, Sharpthorne
East Grinstead, RH19 4JH

Drawing title: Tree Constraints Plan

Date drawn: 15/02/2024

Scale: 1:200 at A1

Drawn by: NH Checked by: PD

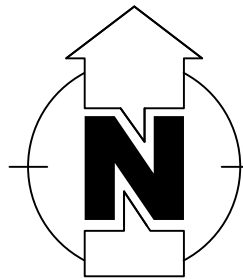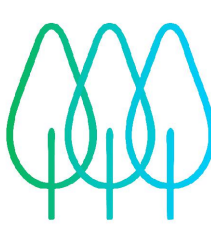

PJC Consultancy
Rocks Yard, Victoria Road,
Herstmonceux, Hailsham, East Sussex,
BN27 4TQ.
T: 01323 832120
E: contact@pjconsultancy.com
W: www.pjconsultancy.com