


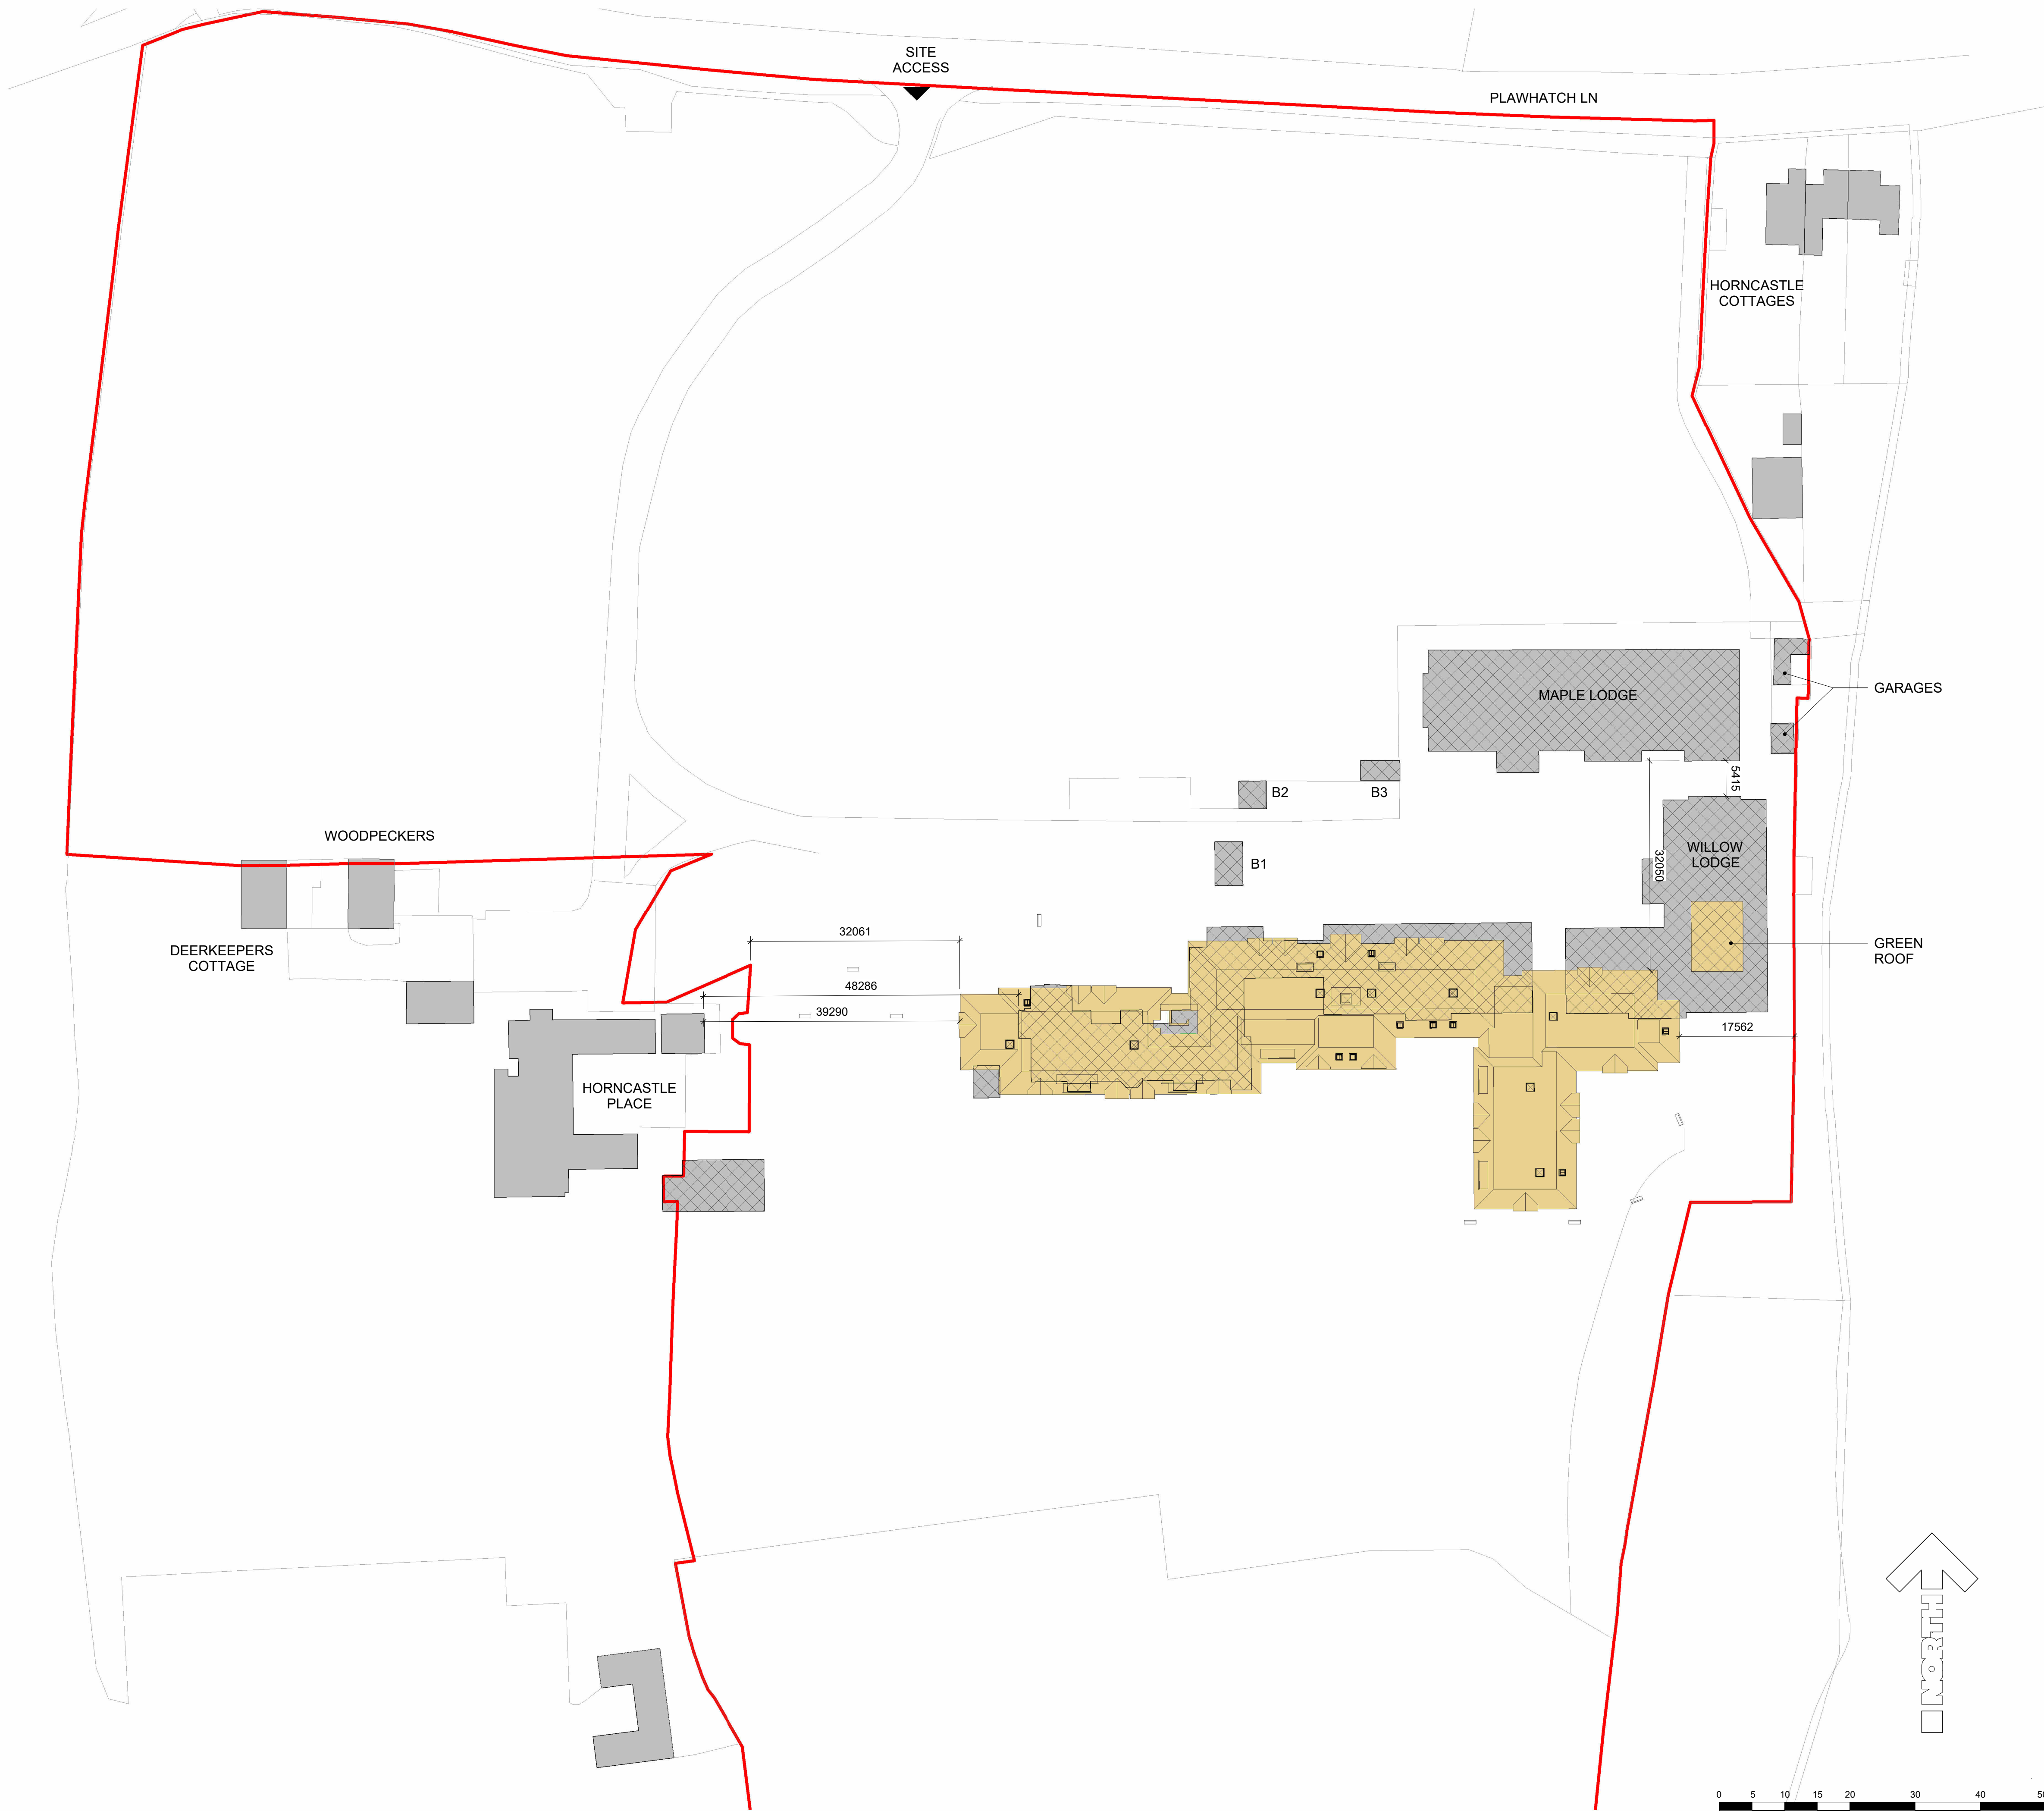

KEY:

NEIGHBOURING BUILDINGS

EXISTING BUILDINGS ON SITE

PROPOSED BUILDING

PROPERTY BOUNDARY

A ISSUED FOR PLANNING			MD VK 09/05/2025	
Rev.	Description	Author	Checked	Date

CARLESS + ADAMS

01628 665131 enquiries@carless-adams.co.uk carless-adams.co.uk

Design the best, to live the best

Client

SPLENDID HEALTHCARE

Project

HORNCASTLE EAST GRINSTEAD

Title

EXISTING VS PROPOSED SITE PLAN

CAP no.

A

scale

1 : 500

author

SR

chk'd

MD

date

21/02/2024

sheet size

A1

project.	org.	zone.	level.	type.	role.	class.	num.	status.	rev.
1034	CA	01			A		02		A

For construction purposes dimensions shall not be scaled & figured dimensions must be verified on site before work commences.
This drawing is Copyright ©