



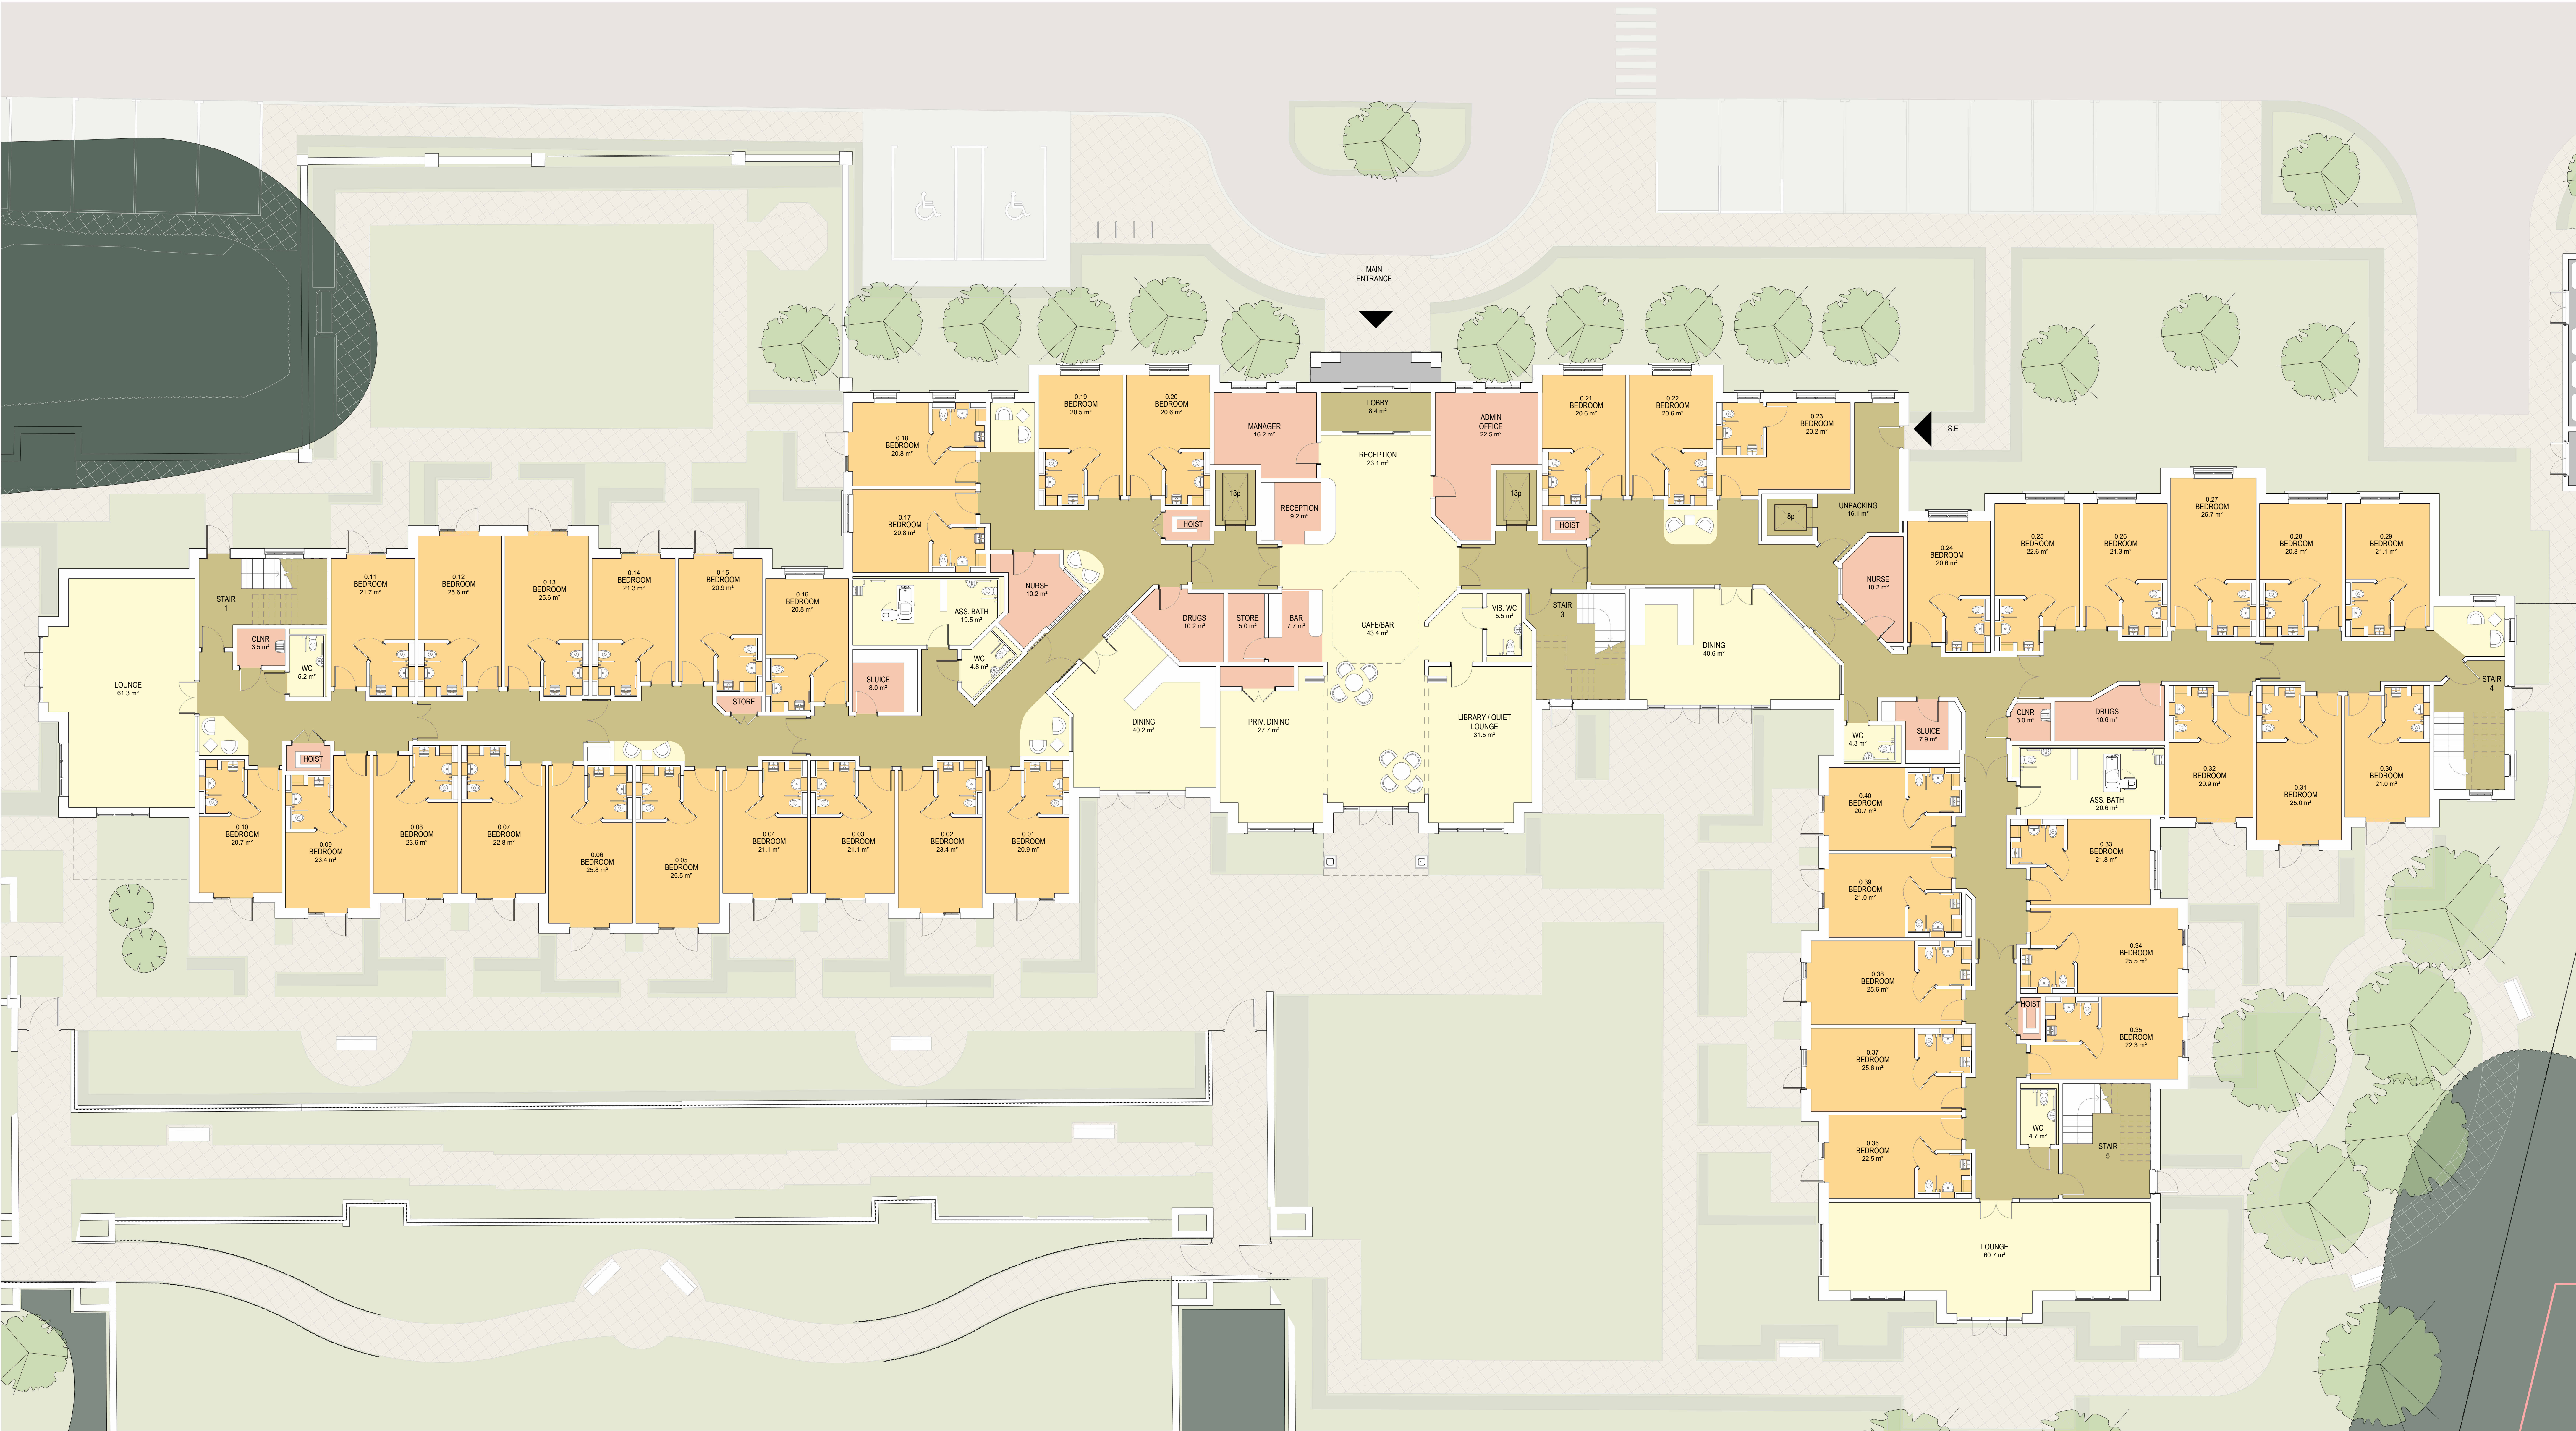

GROUND FLOOR PLAN
2,053 m²
40 BEDROOMS

- KEY:
- CIRCULATION ROUTES
 - COMMUNAL / ACTIVITY SPACE
 - EXTERNAL AREAS
 - RESIDENT BEDROOM
 - STAFF AND SERVICE AREA

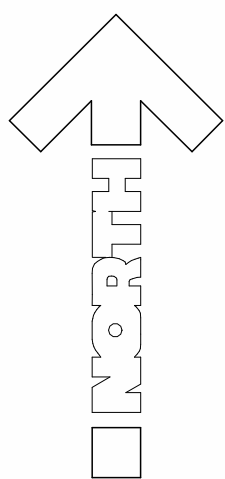

A ISSUED FOR PLANNING		MD	VK	09/05/2025
Rev.	Description	Author	Checked	Date
CARLESS + ADAMS				
01628 665131 enquiries@carless-adams.co.uk				
carless-adams.co.uk				
Client				
SPLENDID HEALTHCARE				
Project				
HORNCASTLE EAST GRINSTEAD				
Title				CAP no.
GROUND FLOOR PLAN				A
Scale	1 : 100	author	SR	CHKD MD
date	21/02/2024	sheet size	A0	
project	1034	org.	CA	01
type	A	role	A	class.
num.	10	status.	rev.	A
For consultation purposes dimensions shall not be scaled & figured dimensions must be verified on site before work commences.				
This drawing is Copyright ©				