



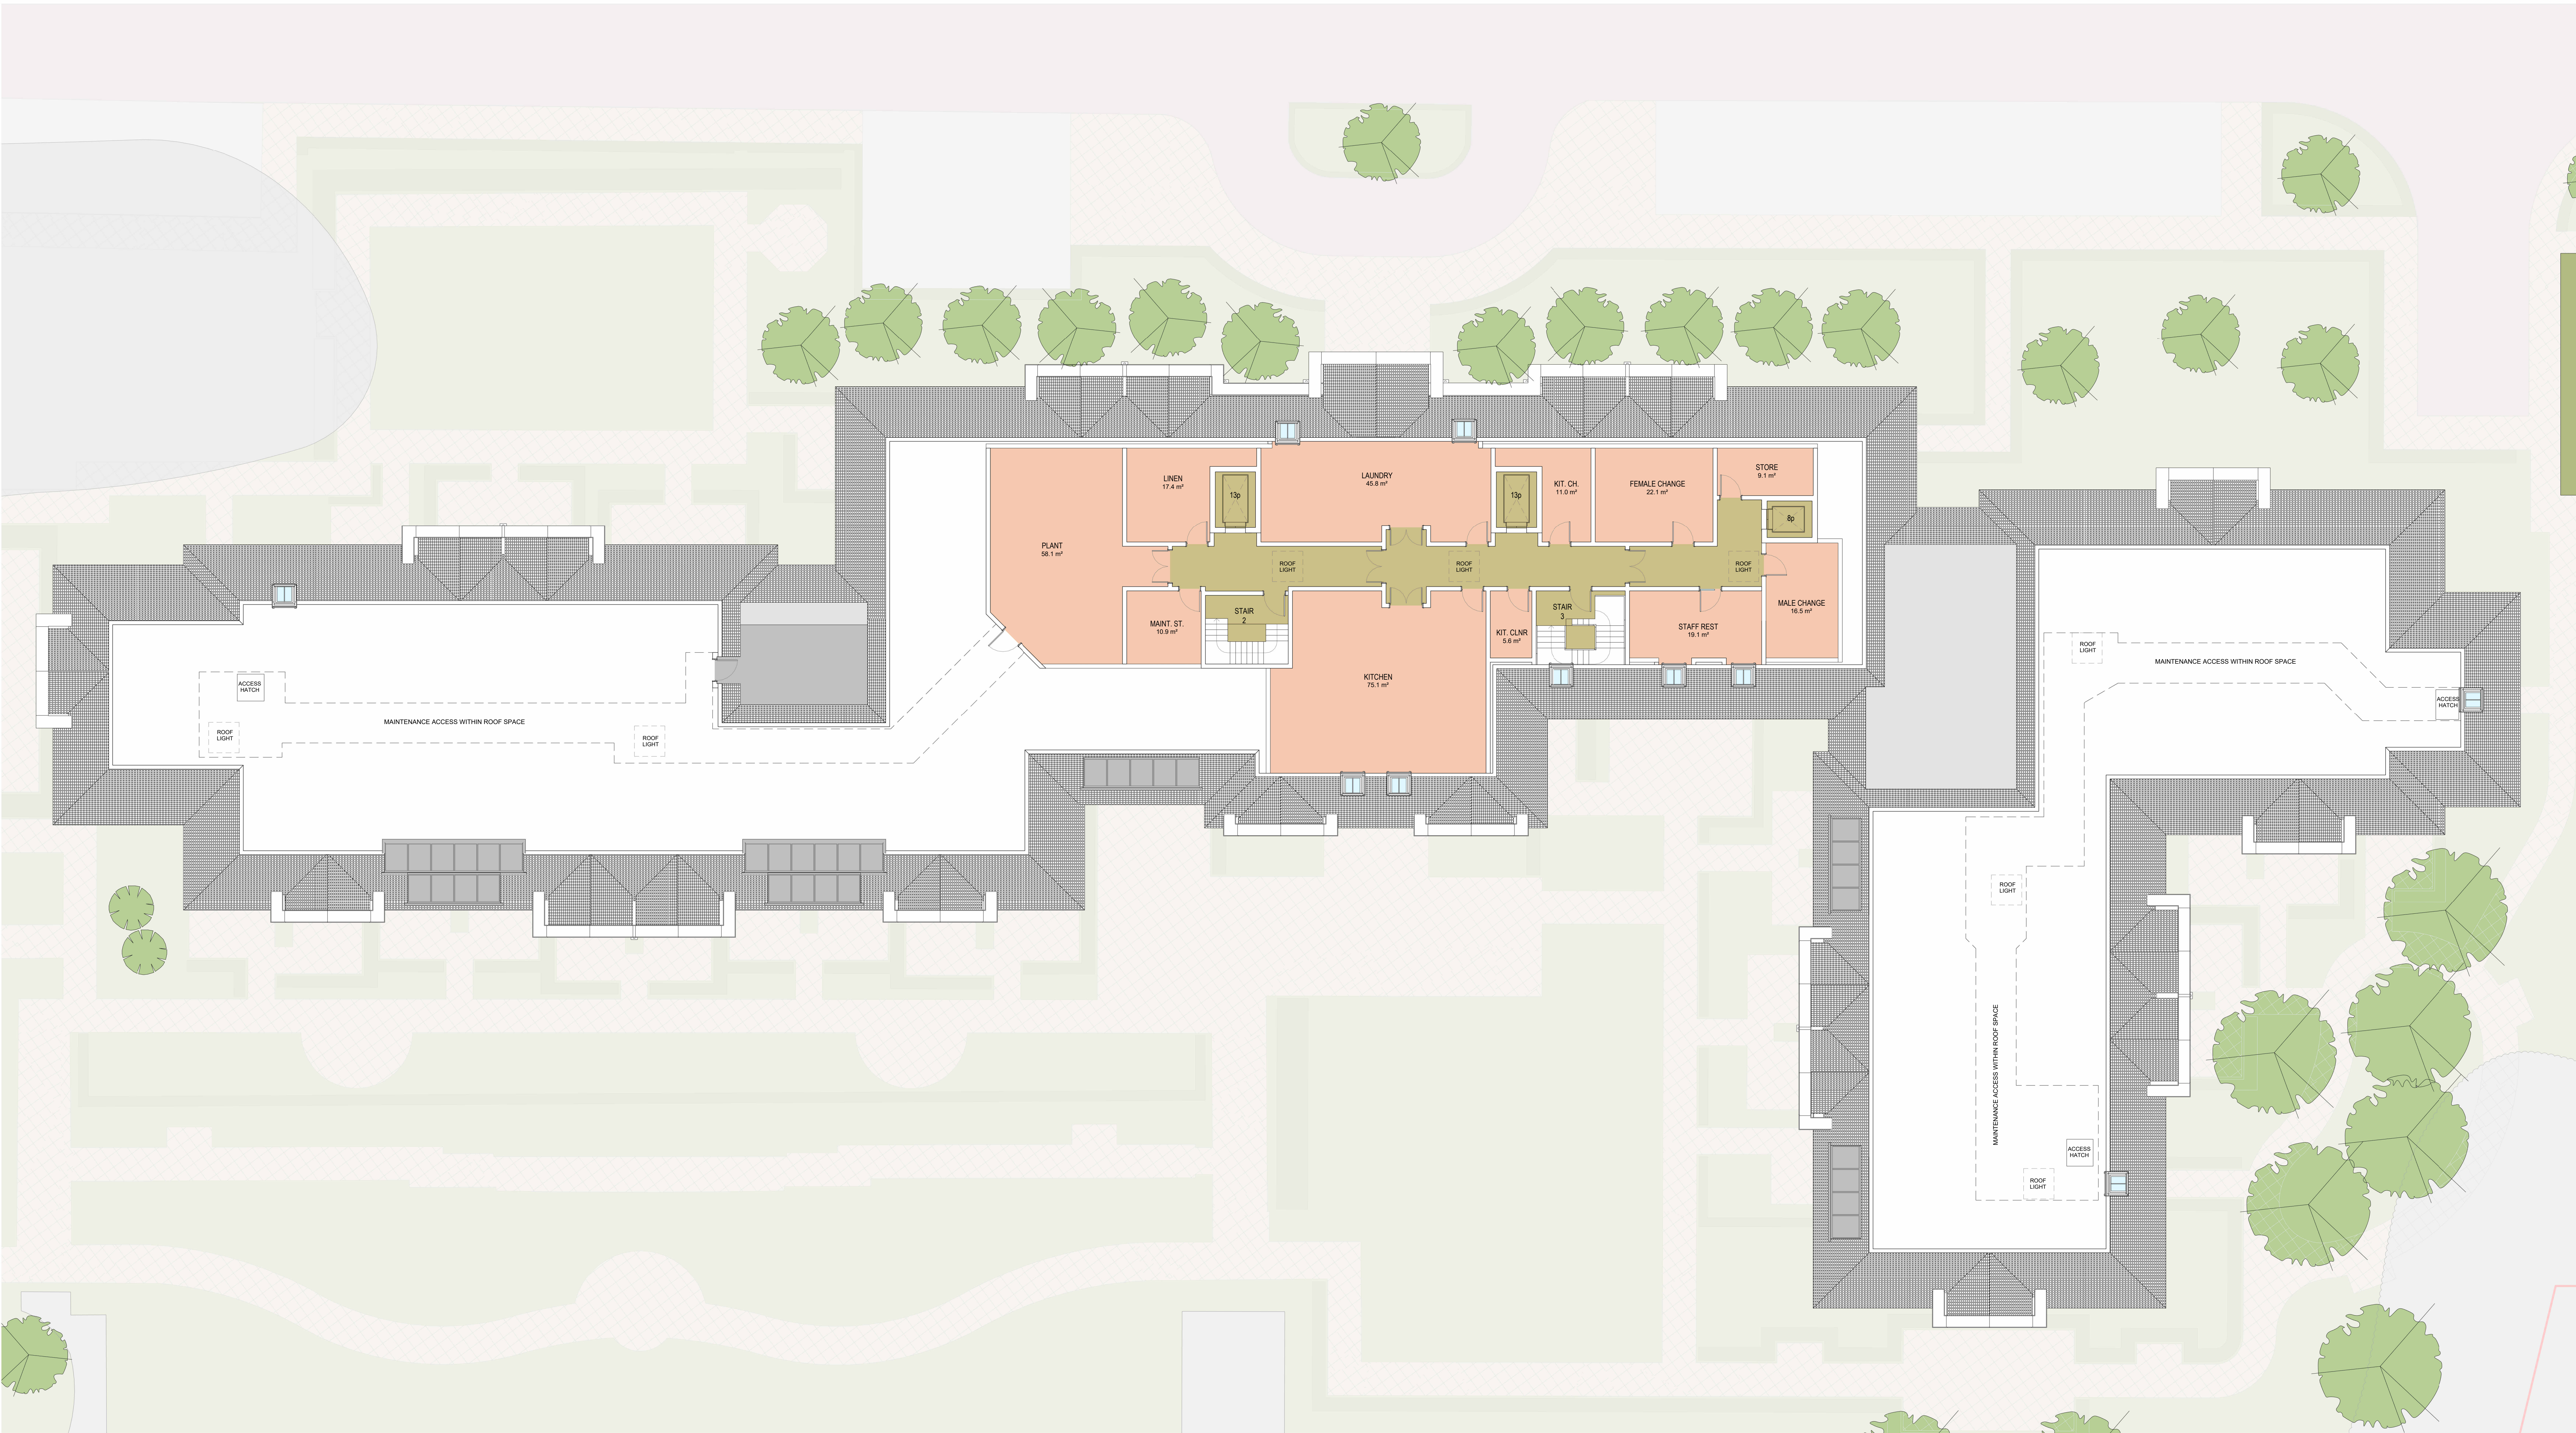

SECOND FLOOR PLAN
411 m²
SERVICE WING

- KEY:
- CIRCULATION ROUTES
 - EXTERNAL AREAS
 - STAFF AND SERVICE AREA

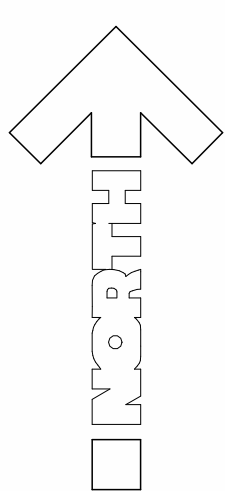

A		ISSUED FOR PLANNING		MD	VK	09/05/2025						
Rev.	Description	Author	Checked	Date								
CARLESS + ADAMS 01628 665131 enquiries@carless-adams.co.uk carless-adams.co.uk												
Client SPLENDID HEALTHCARE												
Project HORNCASTLE EAST GRINSTEAD												
Title SECOND FLOOR PLAN						CAP no. A						
scale	1 : 100	author	SR	CHKD	MD	date 21/02/2024						
sheet size	A0											
project	1034	org.	CA	zone	01	level	type	role	class.	num.	status.	rev.
										12	A	
For consultation purposes dimensions shall not be scaled & figured dimensions must be verified on site before work commences. This drawing is Copyright ©												