





NORTH-SOUTH SITE SECTION
1 : 200

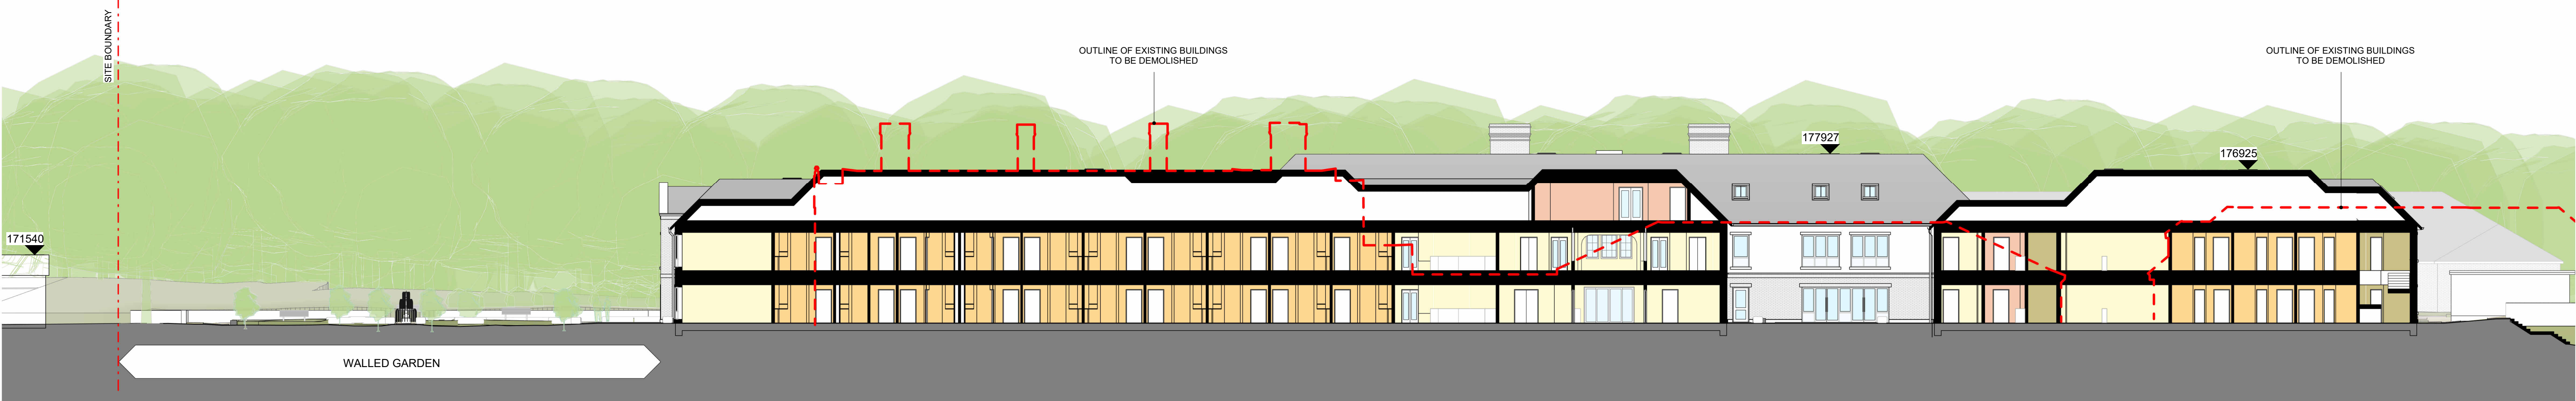


EAST-WEST SITE SECTION
1 : 200

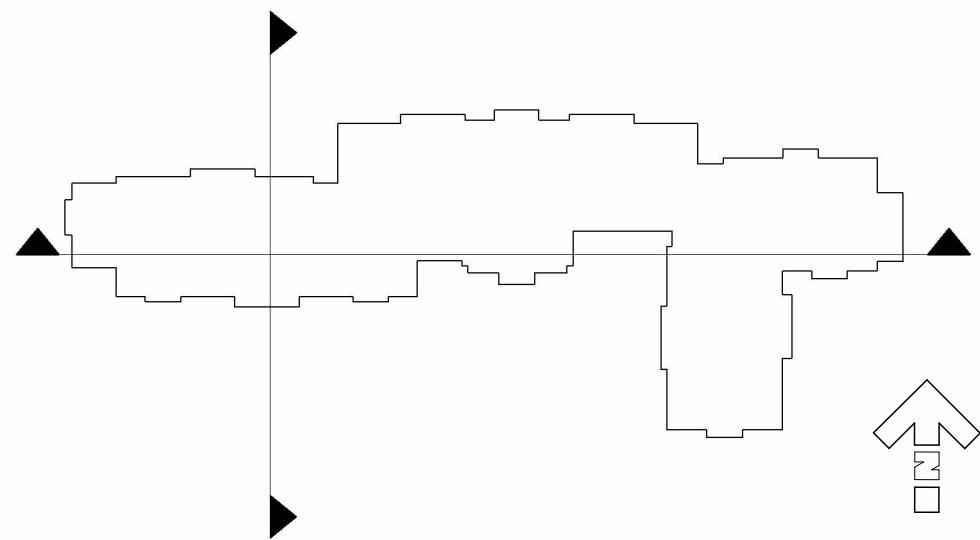

KEY PLAN
1 : 1000

KEY:

- CIRCULATION ROUTES
- COMMUNAL / ACTIVITY SPACE
- RESIDENT BEDROOM
- STAFF AND SERVICE AREA

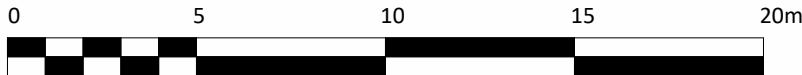

A ISSUED FOR PLANNING				MD	VK	09/05/2025			
Rev.	Description				Author	Checked	Date		
CARLESS + ADAMS 01628 665131 enquiries@carless-adams.co.uk carless-adams.co.uk Design the best, to live the best									
Client SPLENDID HEALTHCARE									
Project HORNCastle EAST GRINSTEAD									
Title SITE SECTIONS						CAP no.	A		
scale	As indicated	author	MD	chk'd	PK	date	18/10/2024		
sheet size	A1								
project.	org.	zone.	level.	type.	role.	class.	num.	status.	rev.
1034							20		A
For construction purposes dimensions shall not be scaled & figured dimensions must be verified on site before work commences. This drawing is Copyright ©									