

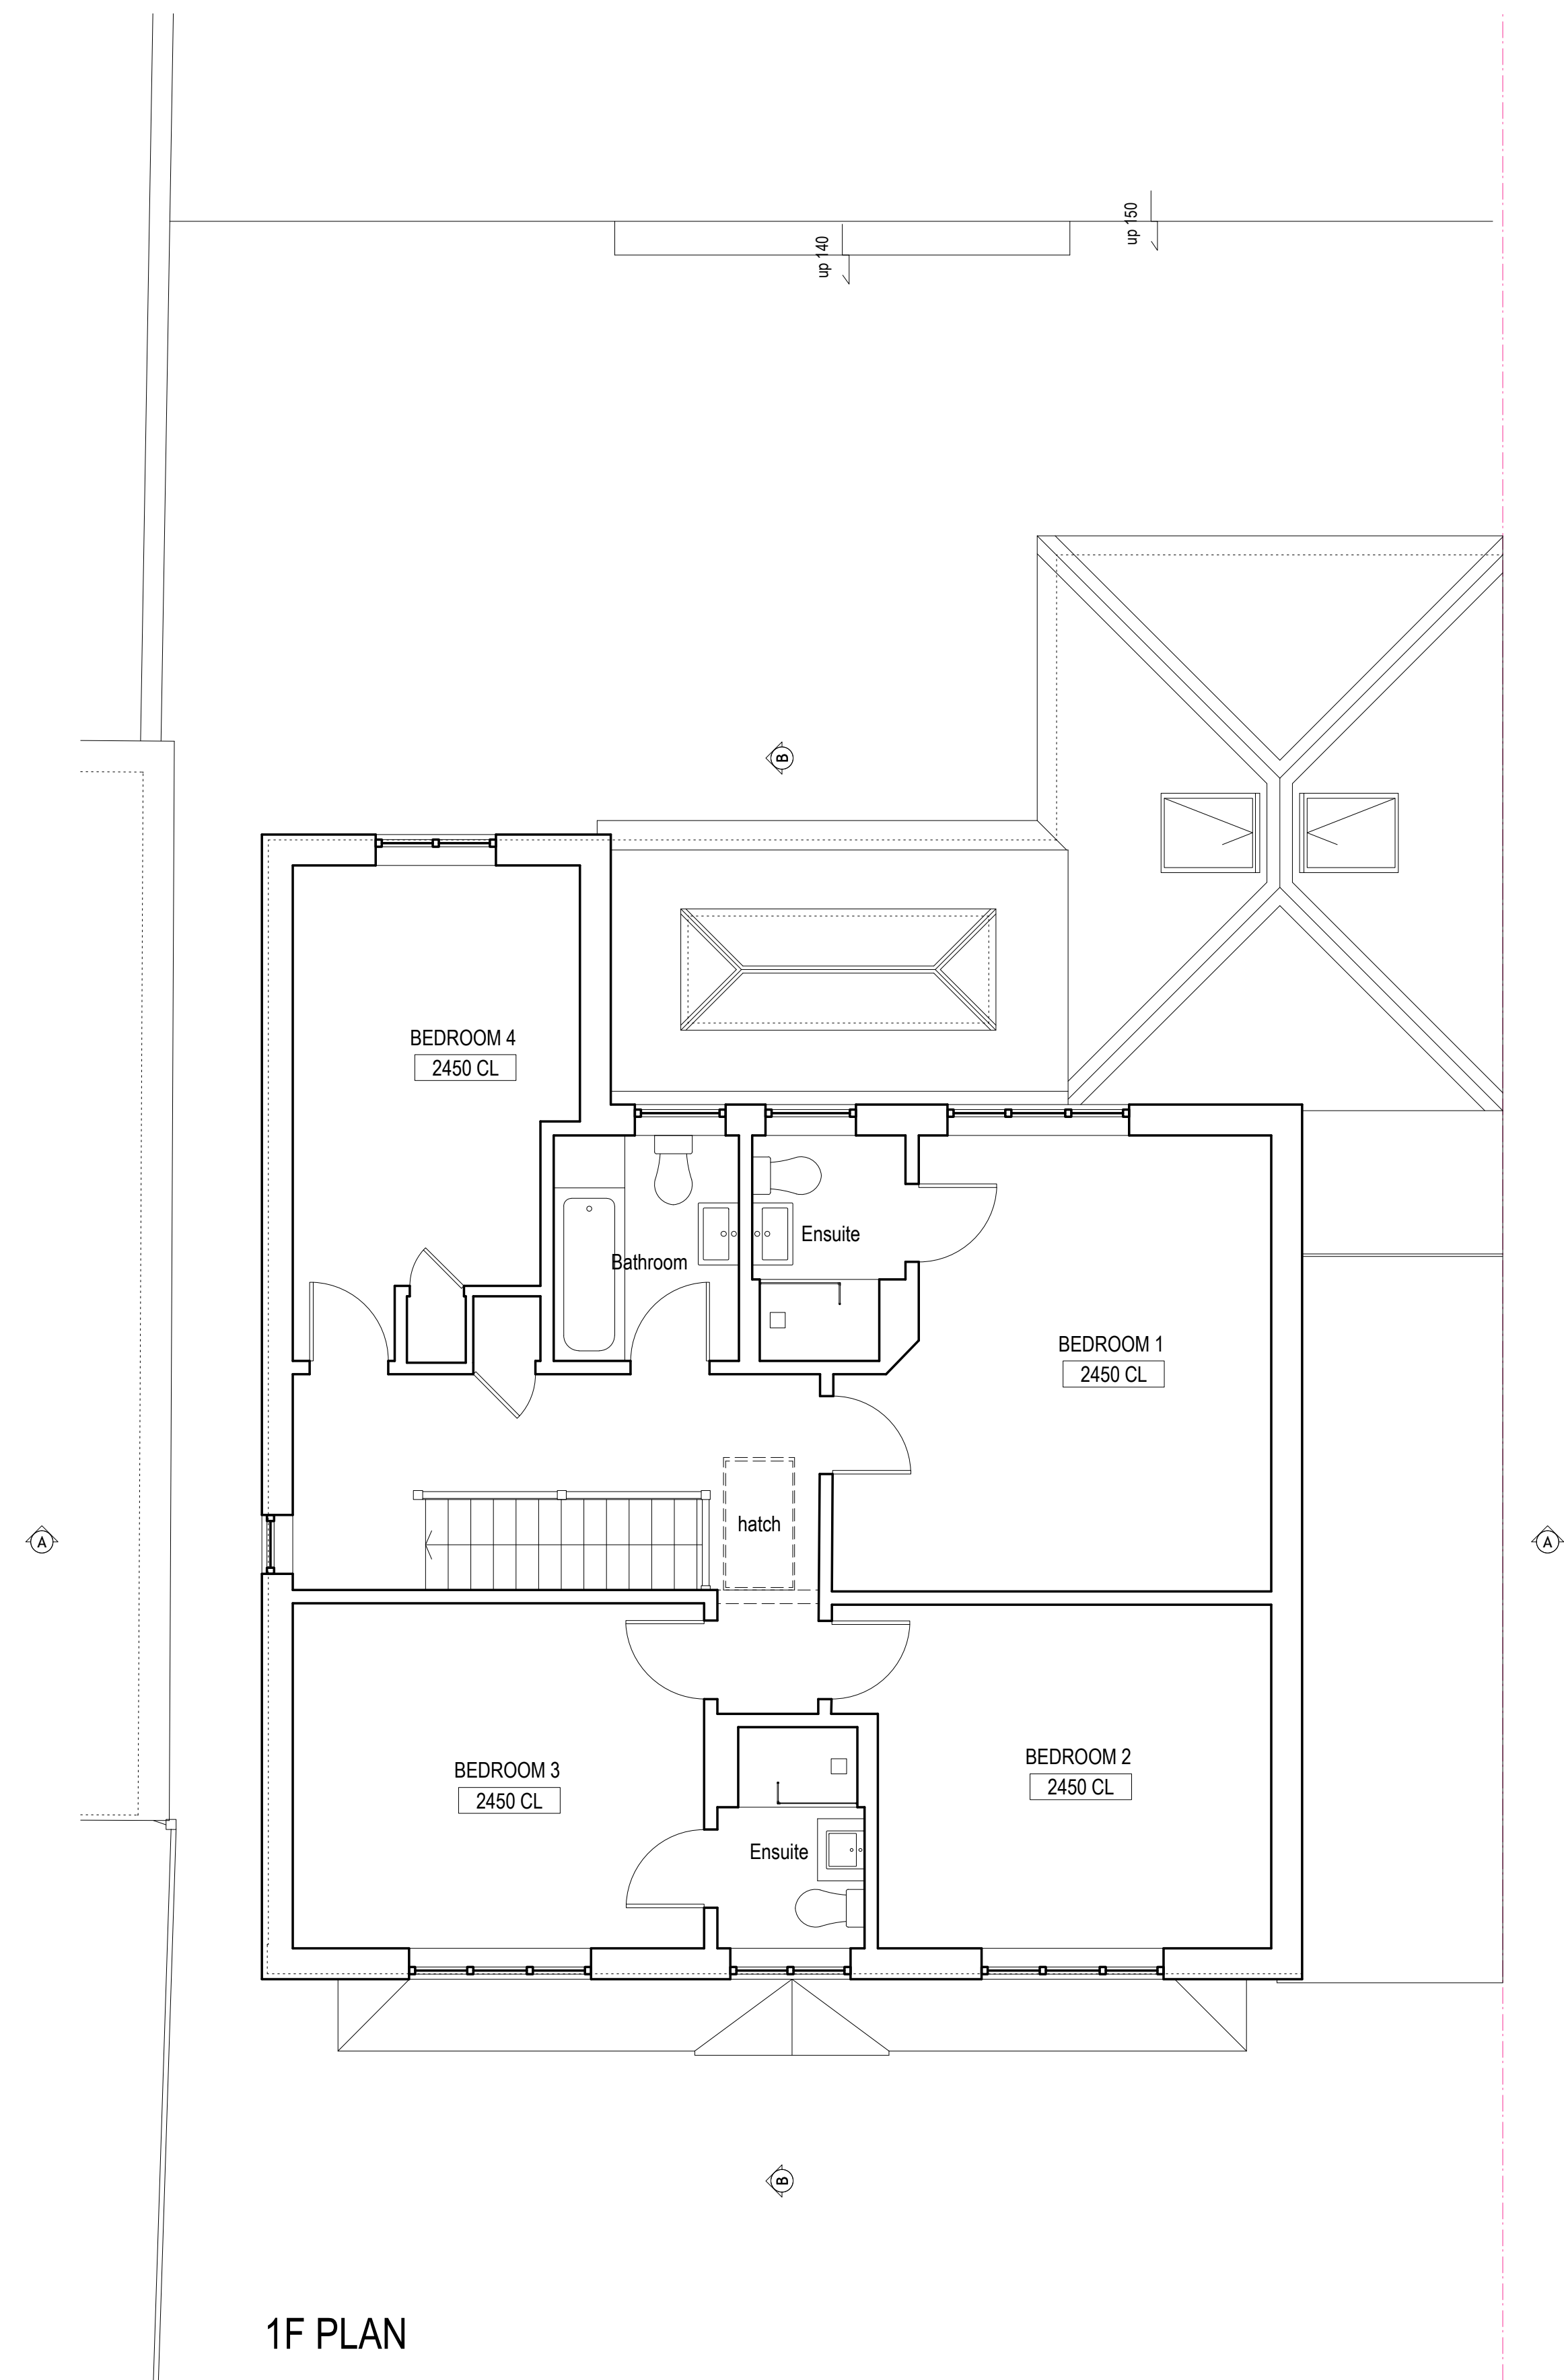


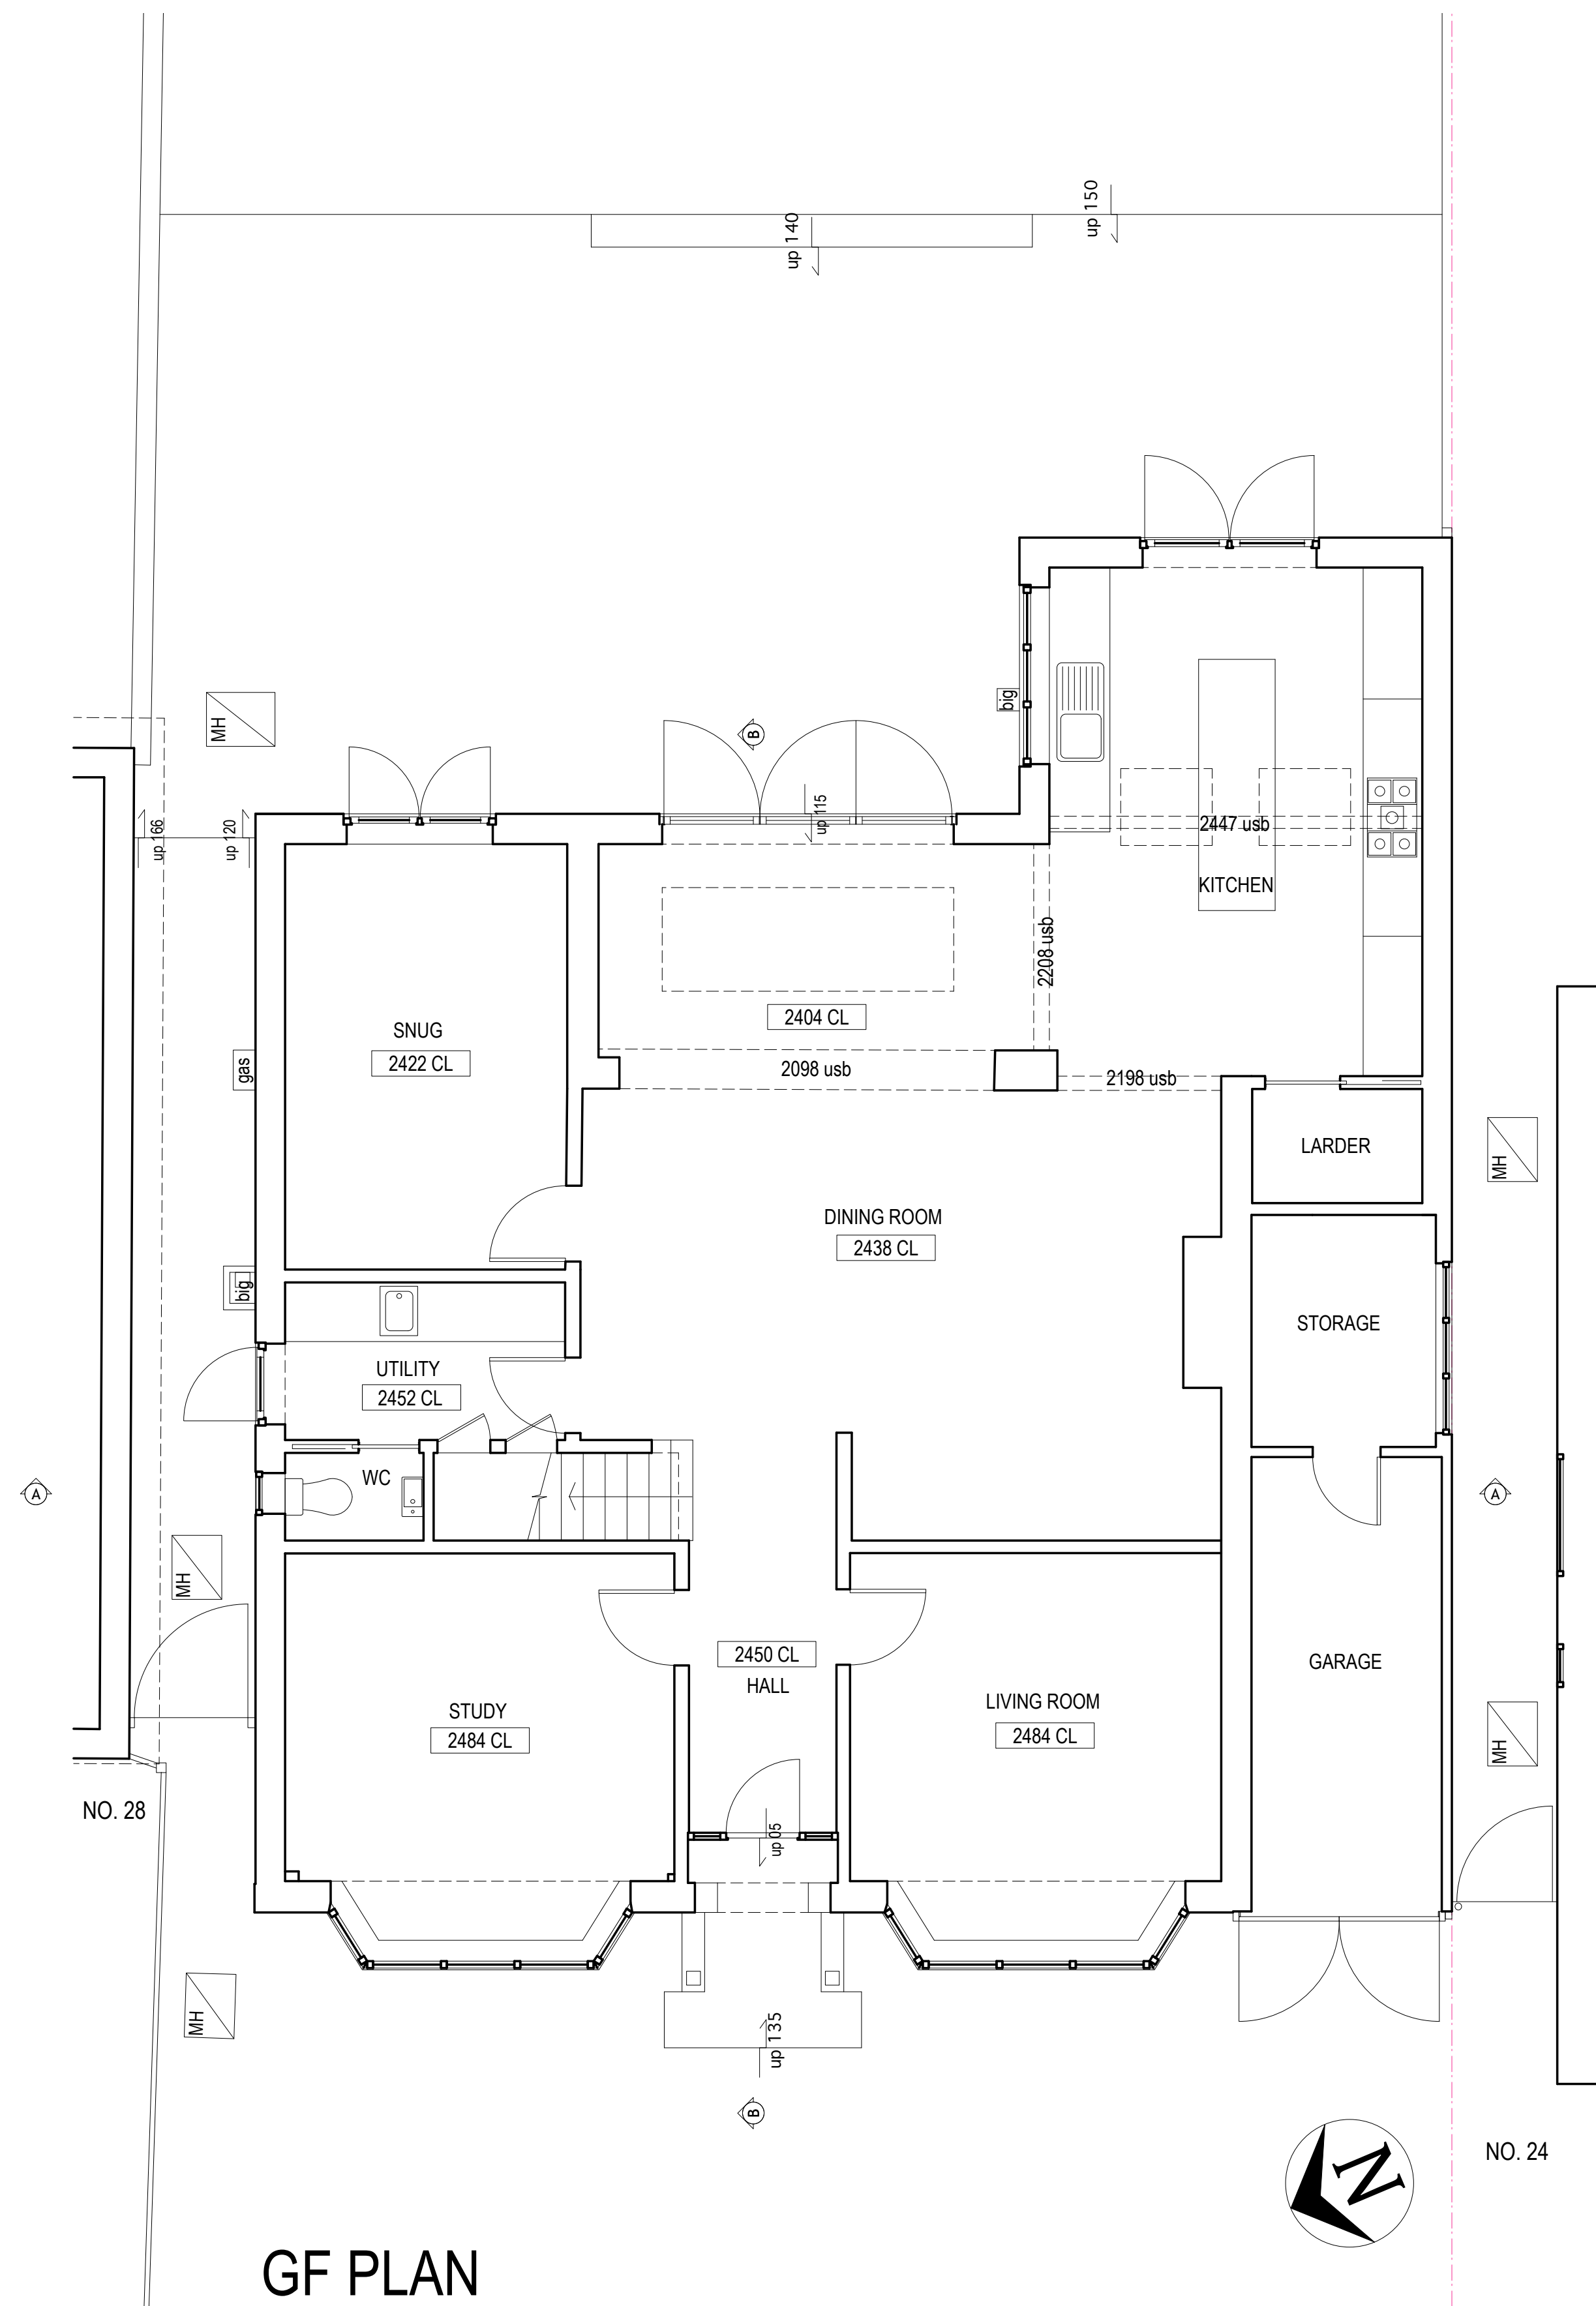

Notes:
1. Do not scale from this drawing. Main contractor to check all dimensions on site and report any discrepancies to the architect immediately. All dimensions are in millimetres unless otherwise indicated

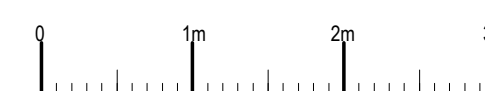

PLANNING

Project:	26 Semley Road		dparchitect 106B Dunstons Road London SE22 0HE t: 07951-739262 edpa.dpa@googlemail.com
Drawing Title:	Existing GF and 1F plans		
Drawing No:	SR26.01		
Date:	Dec 2024	Scale: 1:50@A1	