



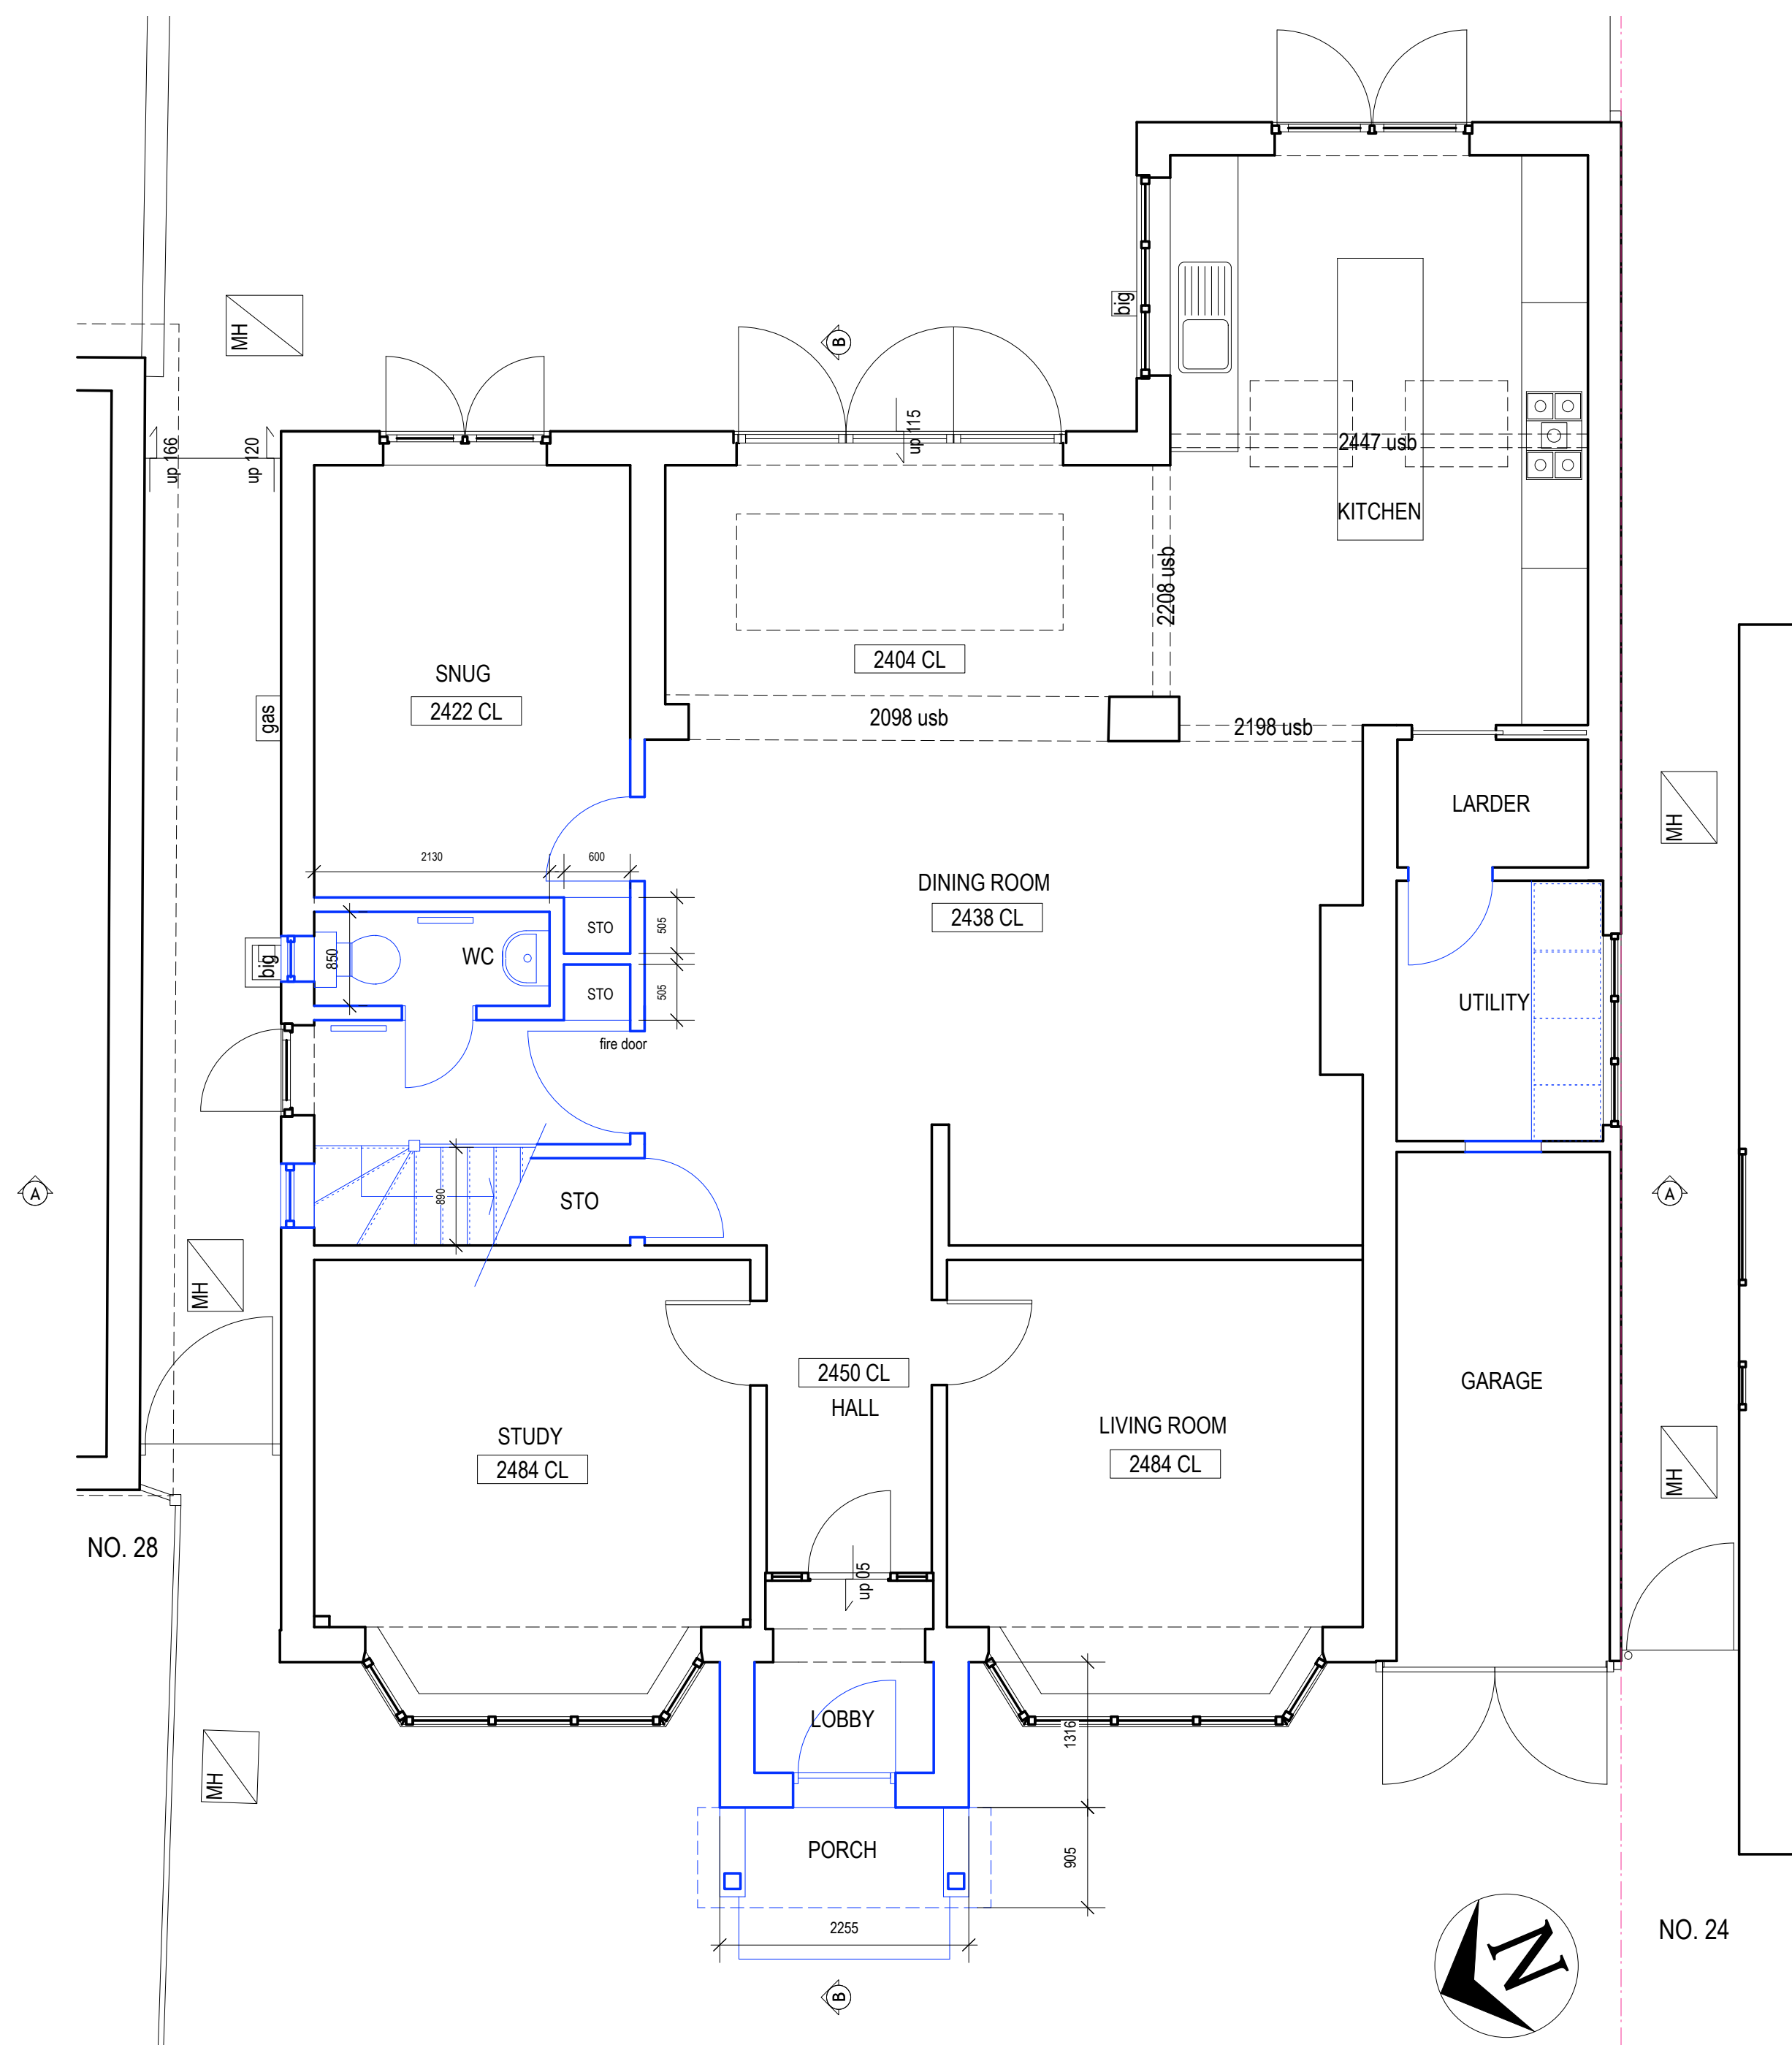


GF PLAN

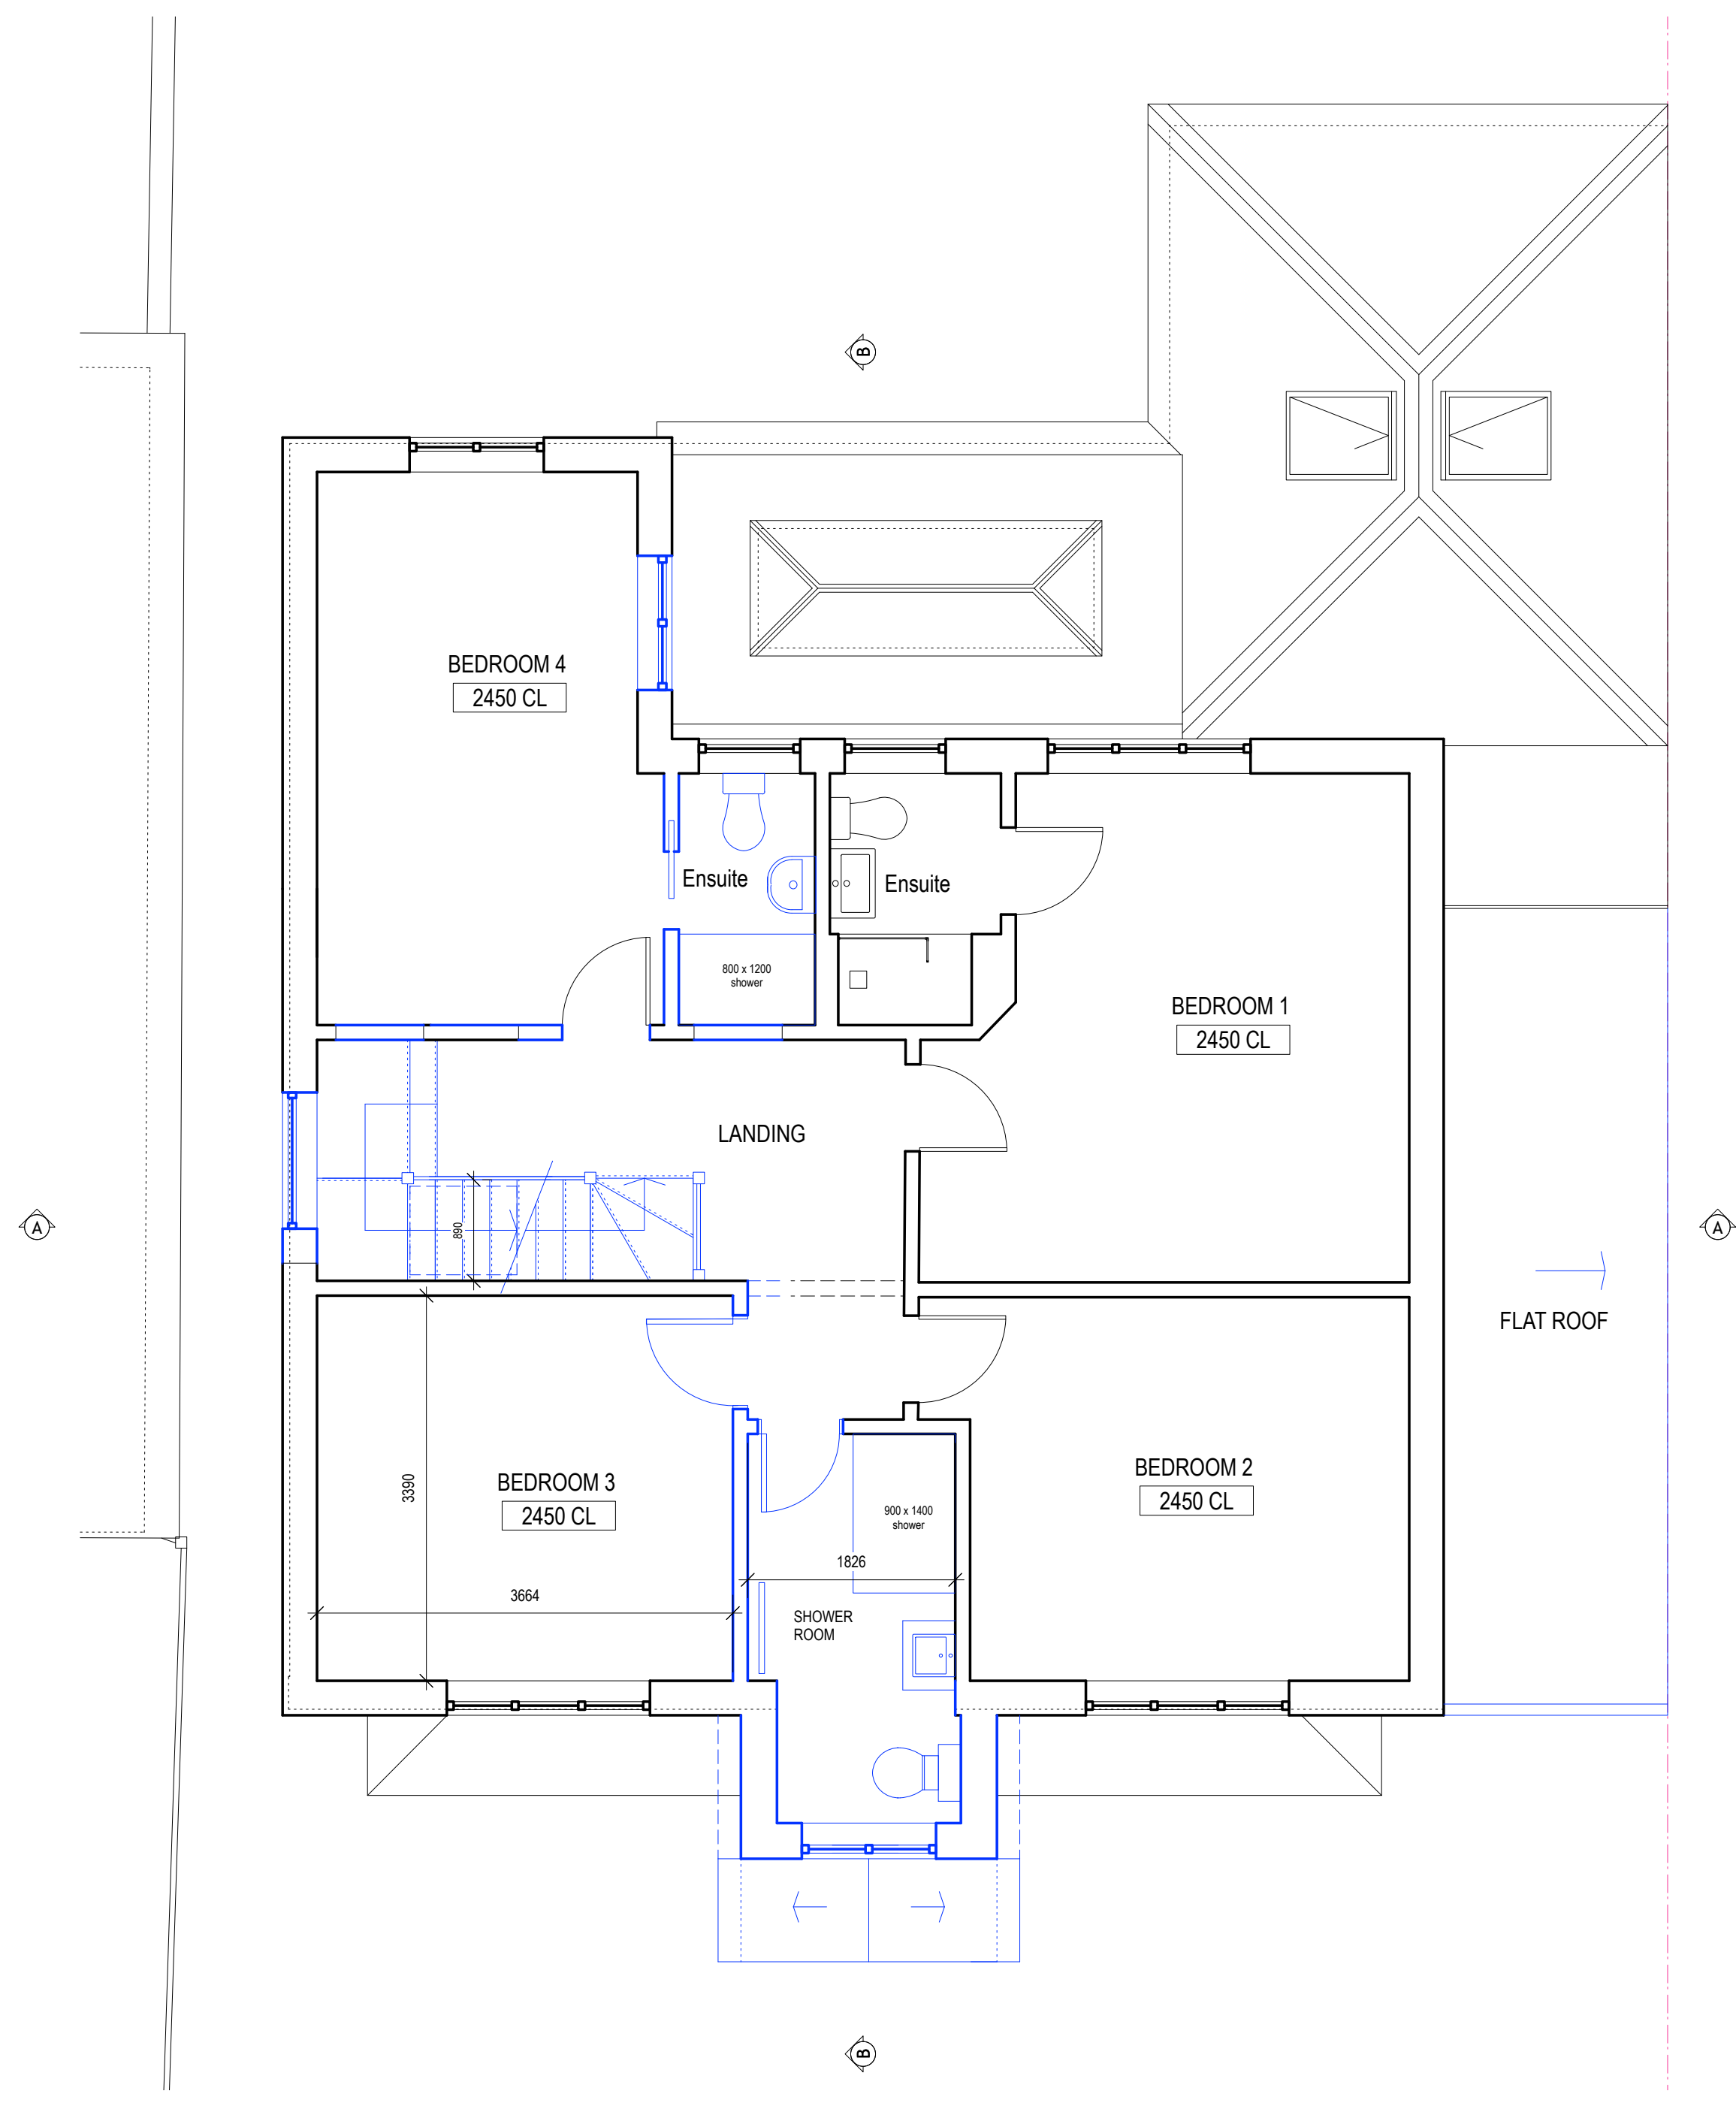

1F PLAN

Notes:
1. Do not scale from this drawing. Main contractor to check all dimensions on site and report any discrepancies to the architect immediately. All dimensions are in millimetres unless otherwise indicated.

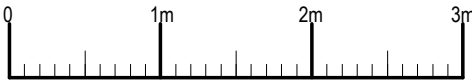

PLANNING

Project:	26 Semley Road	dparchitect 106B Dunstons Road London SE22 OHE t: 07951-739262 edpa.dpa@gmail.com
Drawing Title:	Proposed GF and 1F plan	
Drawing No:	SR26.101	
Date:	Jan 2025	
Scale: 1:50@A1		