


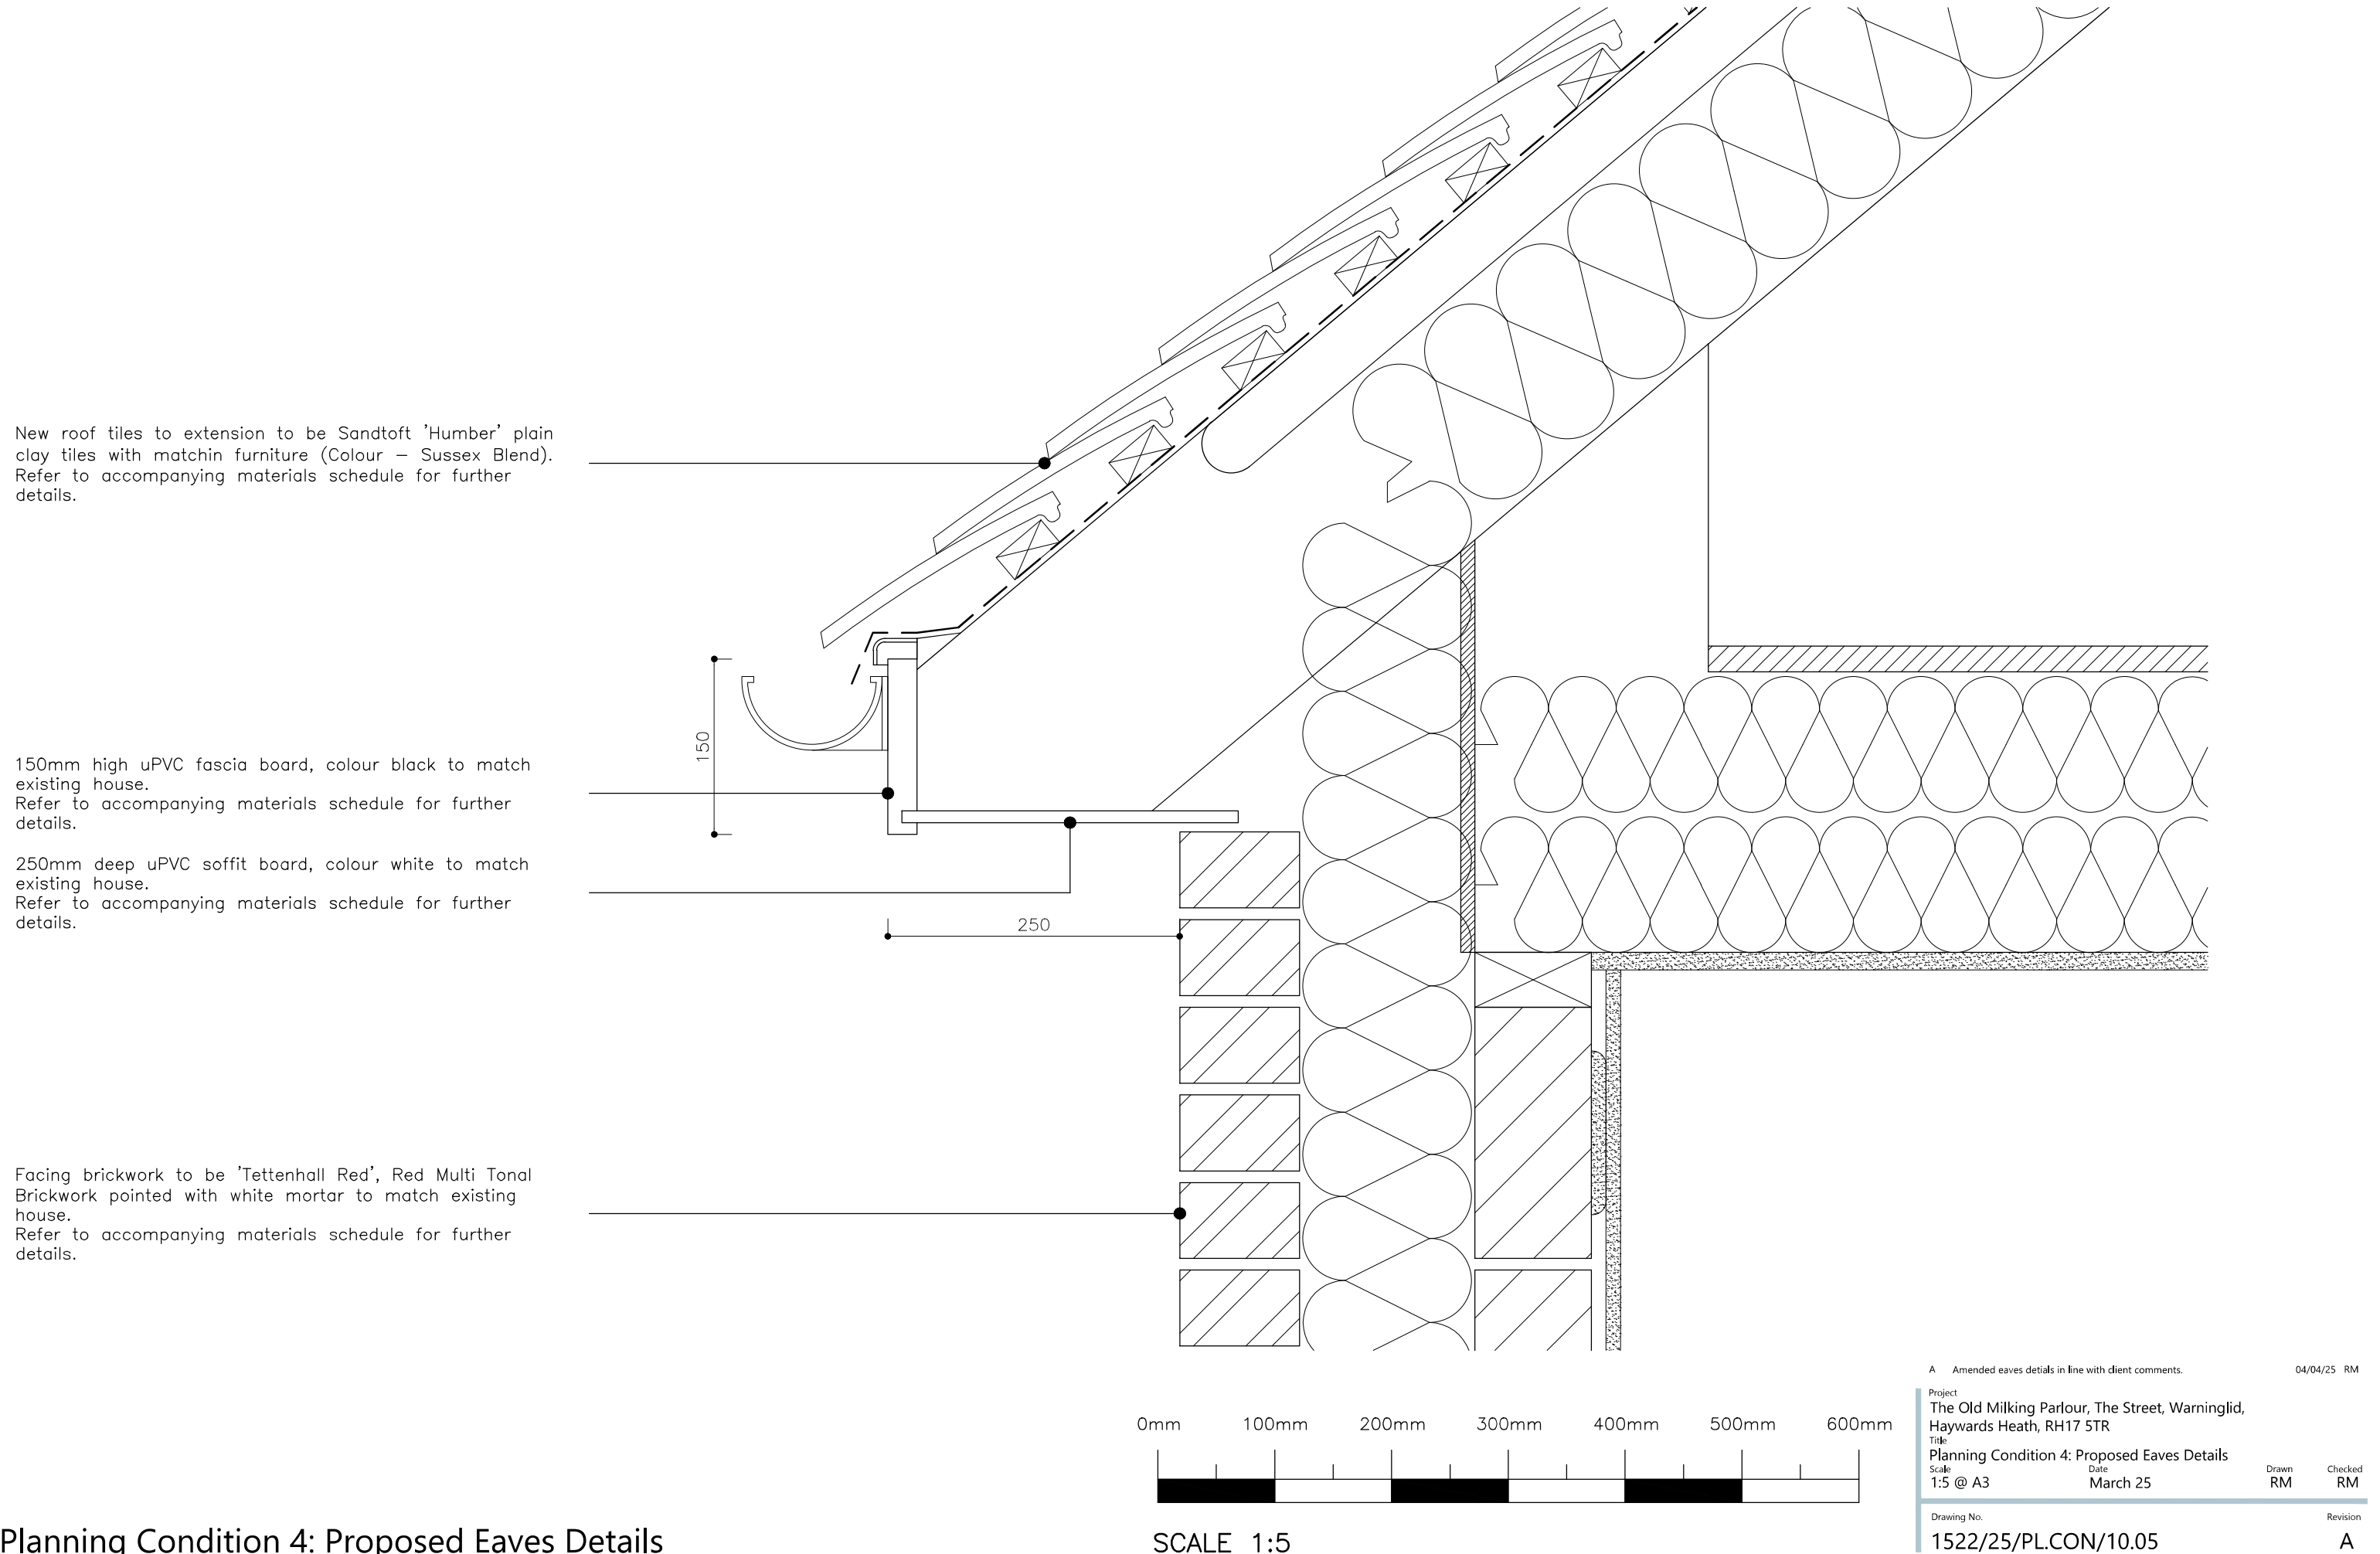

Planning Condition 4: Proposed Eaves Details