



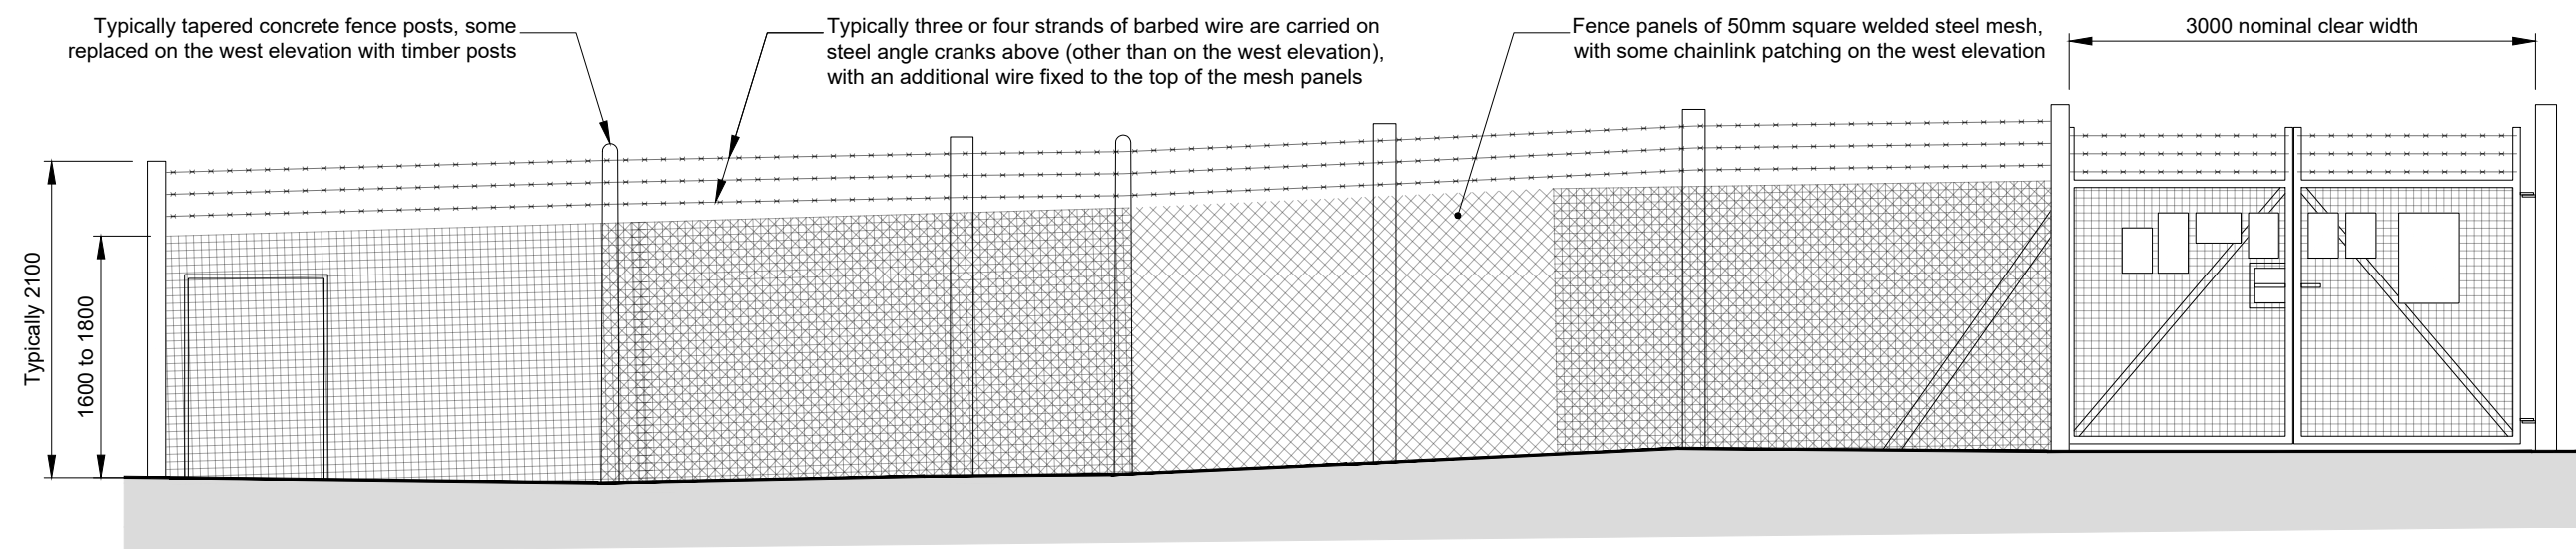

Existing Elevation

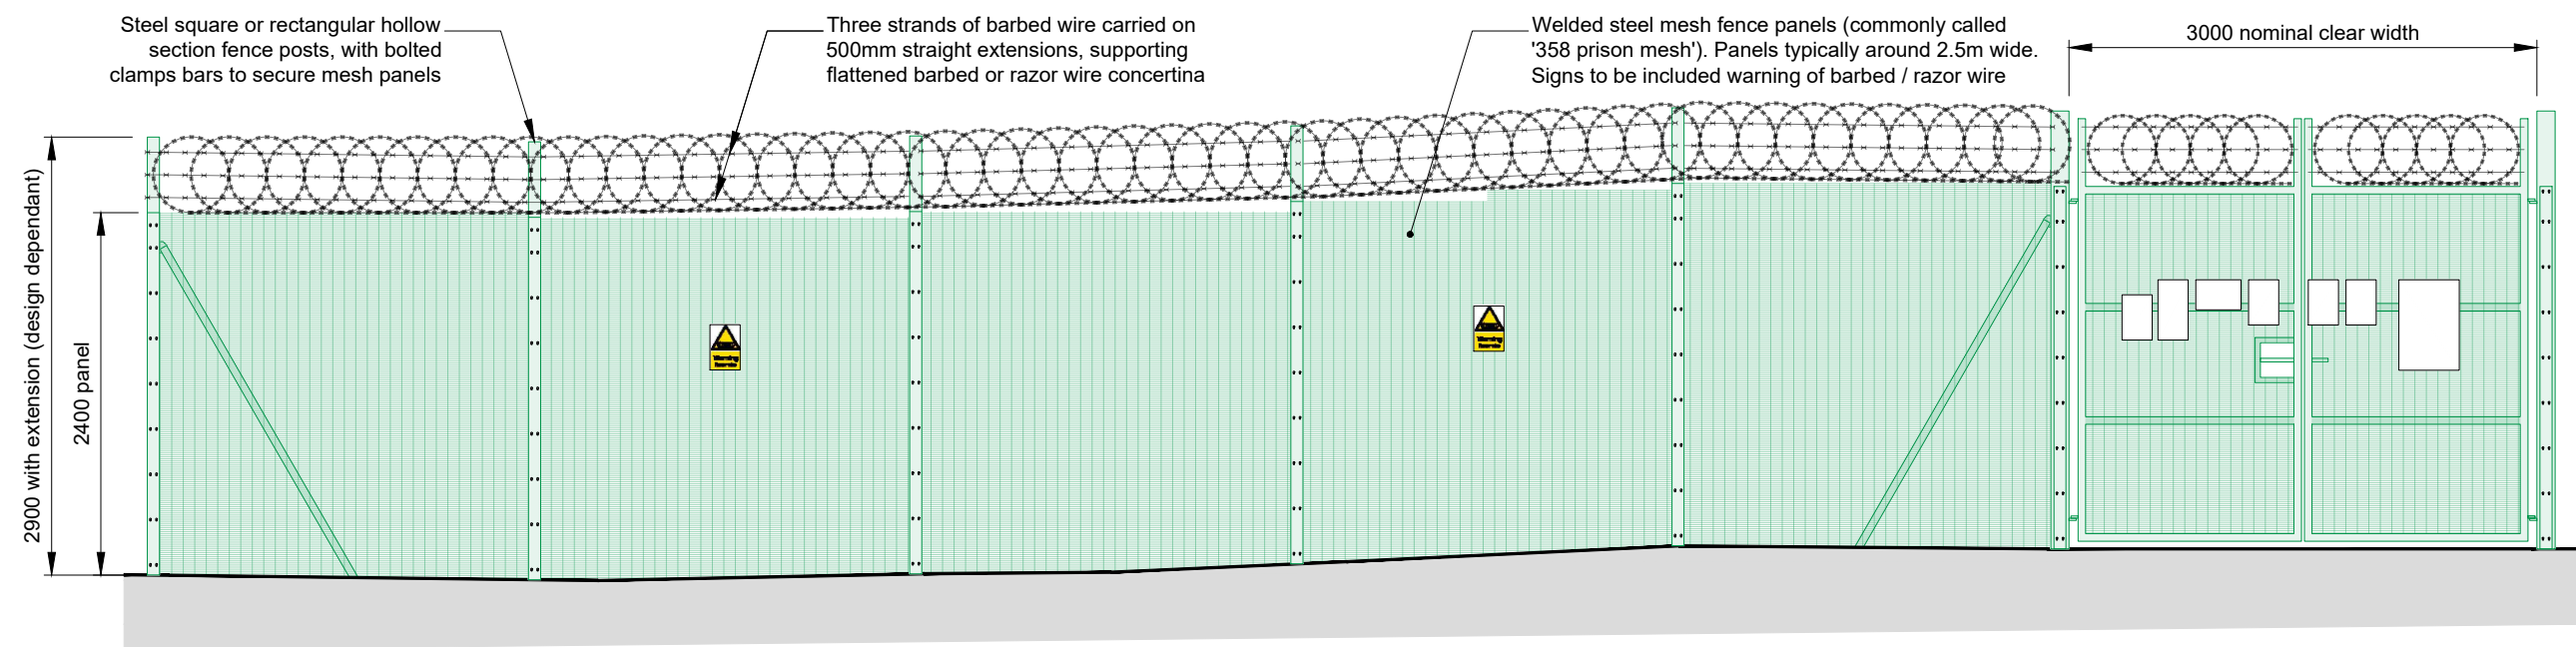

Illustrative Upgraded Elevation

Notes:

1. The proposed fencing system to be one that has been tested to LPS 1175, achieving a security rating of B3 (SR2). All items (except barbed / razor wire) to be colour powder coated, likely either RAL6005 Moss Green or RAL9005 Black.
2. As part of the works programme to improve site security, Sussex Police wish to exclude any openings in the perimeter fenceline that might present a vulnerability. To this end - and subject to existing legal agreements - before any fencing upgrade Sussex Police will seek from operators an undertaking to relocate any energised meter cabinets (and their foundations) incorporated in the fenceline to a mutually agreeable location within the compound. Sussex Police will also pursue removal of any such operator meter cabinets and their foundations which are defunct

SCALE BAR 1:50

0

5

10

15m



Communication Infrastructure Consultants
MFD Communication Infrastructure Limited
Studio 52, Basepoint Business Centre, Andersons Road,
Southampton, Hampshire, SO14 5FE. United Kingdom
t: +44 (0)800 058 8550

This drawing is copyright of MFD Communication Infrastructure Ltd. and is private and confidential. Without the written consent of MFD Communication Infrastructure Ltd. it expressly shall not be used for any unrelated purpose, amended, partially represented, or communicated to any party other than the intended recipient

Sussex Police Sites Security Review 18.08.25
Example Perimeter Fencing at Typical Tower Site
GDH/PB 3613-P1-FAIR-SK01 Rev.2



Covered reservoir from Streetview capture © 2025 Google
Image illustrates typical installation of a steel welded mesh fence (unknown product and rating). Note the raking braces for the corner straining post and the thin extension pieces carrying three strands of barbed wire over. Panels stepped to accommodate ground profile



Image from CLD Systems website
Image illustrates product with an LPS 1175 security rating of B3 (SR2). Note single layer of mesh (permitted by use of heavier 10mm vertical bars) and the bolted strap plates on each post. This system may be deployed using off-site assembled modules



Image from Jacksons Fencing website
Image illustrates product with an LPS 1175 security rating of B3 (SR2). Note with this systems the double layer of mesh requiring extra vertical strap bars



Image from MFD Communication Infrastructure Ltd
Image illustrates fence topping of flattened barbed wire concertina carried on three strands of barbed wire. Although this fencing product probably does not carry an LPS 1175 security rating of B3 (SR2), it does show the an installation of the preferred topping at a governmental secure site



Communication Infrastructure Consultants
MFD Communication Infrastructure Limited
Studio 52, Basepoint Business Centre, Andersons Road,
Southampton, Hampshire, SO14 5FE. United Kingdom
t: +44 (0)800 058 8550

This drawing is copyright of MFD Communication Infrastructure Ltd. and is private and confidential. Without the written consent of MFD Communication Infrastructure Ltd. it expressly shall not be used for any unrelated purpose, amended, partially represented, or communicated to any party other than the intended recipient

Sussex Police Sites Security Review 03.09.25
Example Perimeter Fencing Photographs
GDH/PB 3613-P1-FAIR-SK02 Rev.2