

Boiler plant area with flue

Location for oil delivery. Tanker will need a place to park whilst filling up the oil tank. Tank has to be sited on the edge of the tanker for the hose to reach. Any other maintenance trucks for the site can also park and access the area here.

Oil tank plant area

Service line buried at a depth of 500mm

For maximum efficiency, the tank should ideally be placed within 15m, however with the size of the plot they can be installed up to 100m away from the property. However it is always better to be closer if possible to reduce cost and improve efficiency.

Service line buried at a depth to feed into the main house

Proposed Block Plan 1:500 @A3

Revisions

C 31/07/2016

D 31/07/2016

E 22/07/2016

F 06/07/2016

G 24/07/2016

Checked

1:500 0m 10 20 30



Dwg No. 25001C-P-004 G


Drawing Title Proposed Block Plan

Address Walsby House

Scale 1:500 @A3

Stage by Planning

Checked by ns

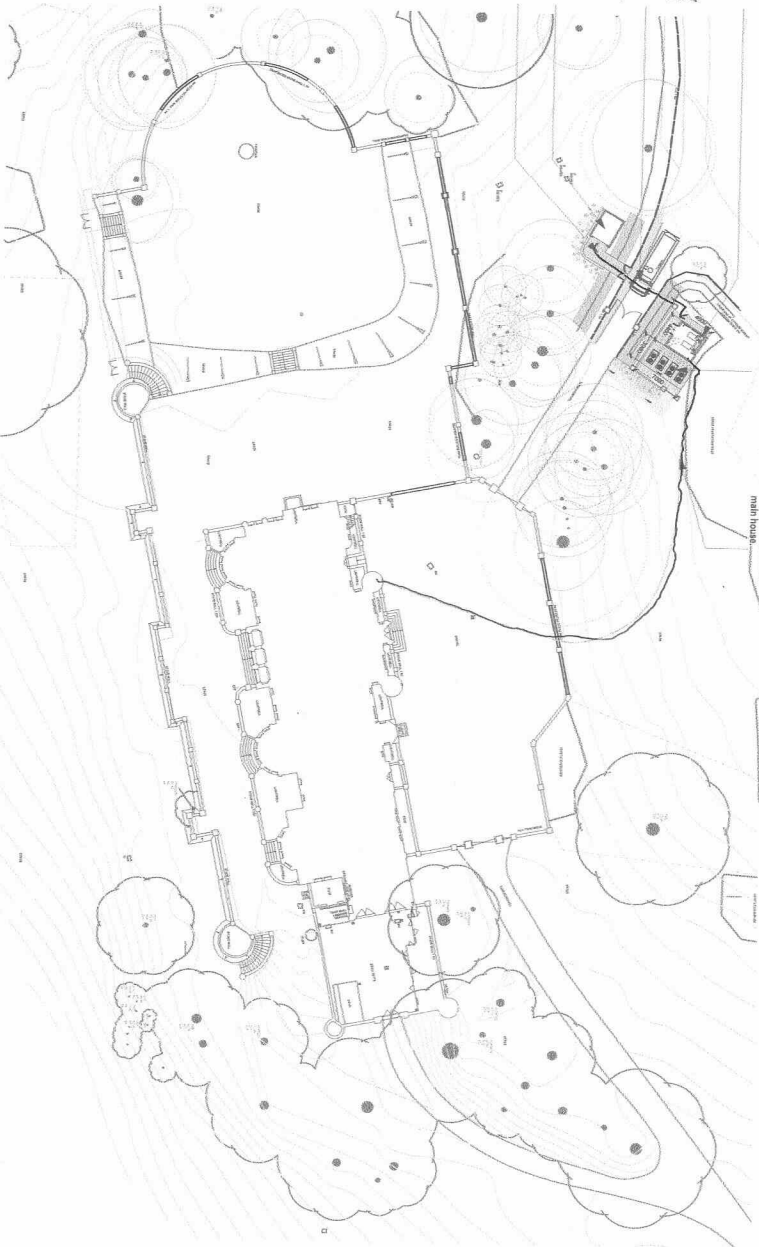

23 Kieve Street, Bishops Cleeve, Nottingham, Notts NG4 0AB
 Tel: 01509 881000
 Email: info@sticklandwright.co.uk
 Company registered in England No. 11130177

Stickland Wright

This drawing is a copyright of Stickland Wright Ltd and may not be reproduced or used in any form without the written permission of Stickland Wright Ltd. All rights reserved. No part of this drawing may be reproduced or used in any form without the written permission of Stickland Wright Ltd.