



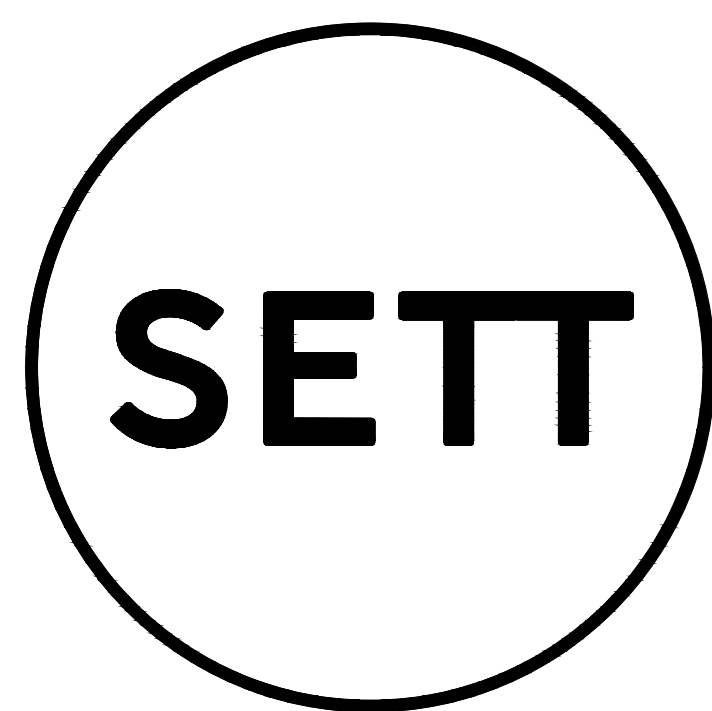

Roebuck House - 5 Roebuck Close - Reigate - RH2 7ER
01737 944 766 - hello@sett-pa.com - www.sett-pa.com

Rev.	Date	Notes	Drawn	Checked
/	21/08/2025	For information	ODS	CG

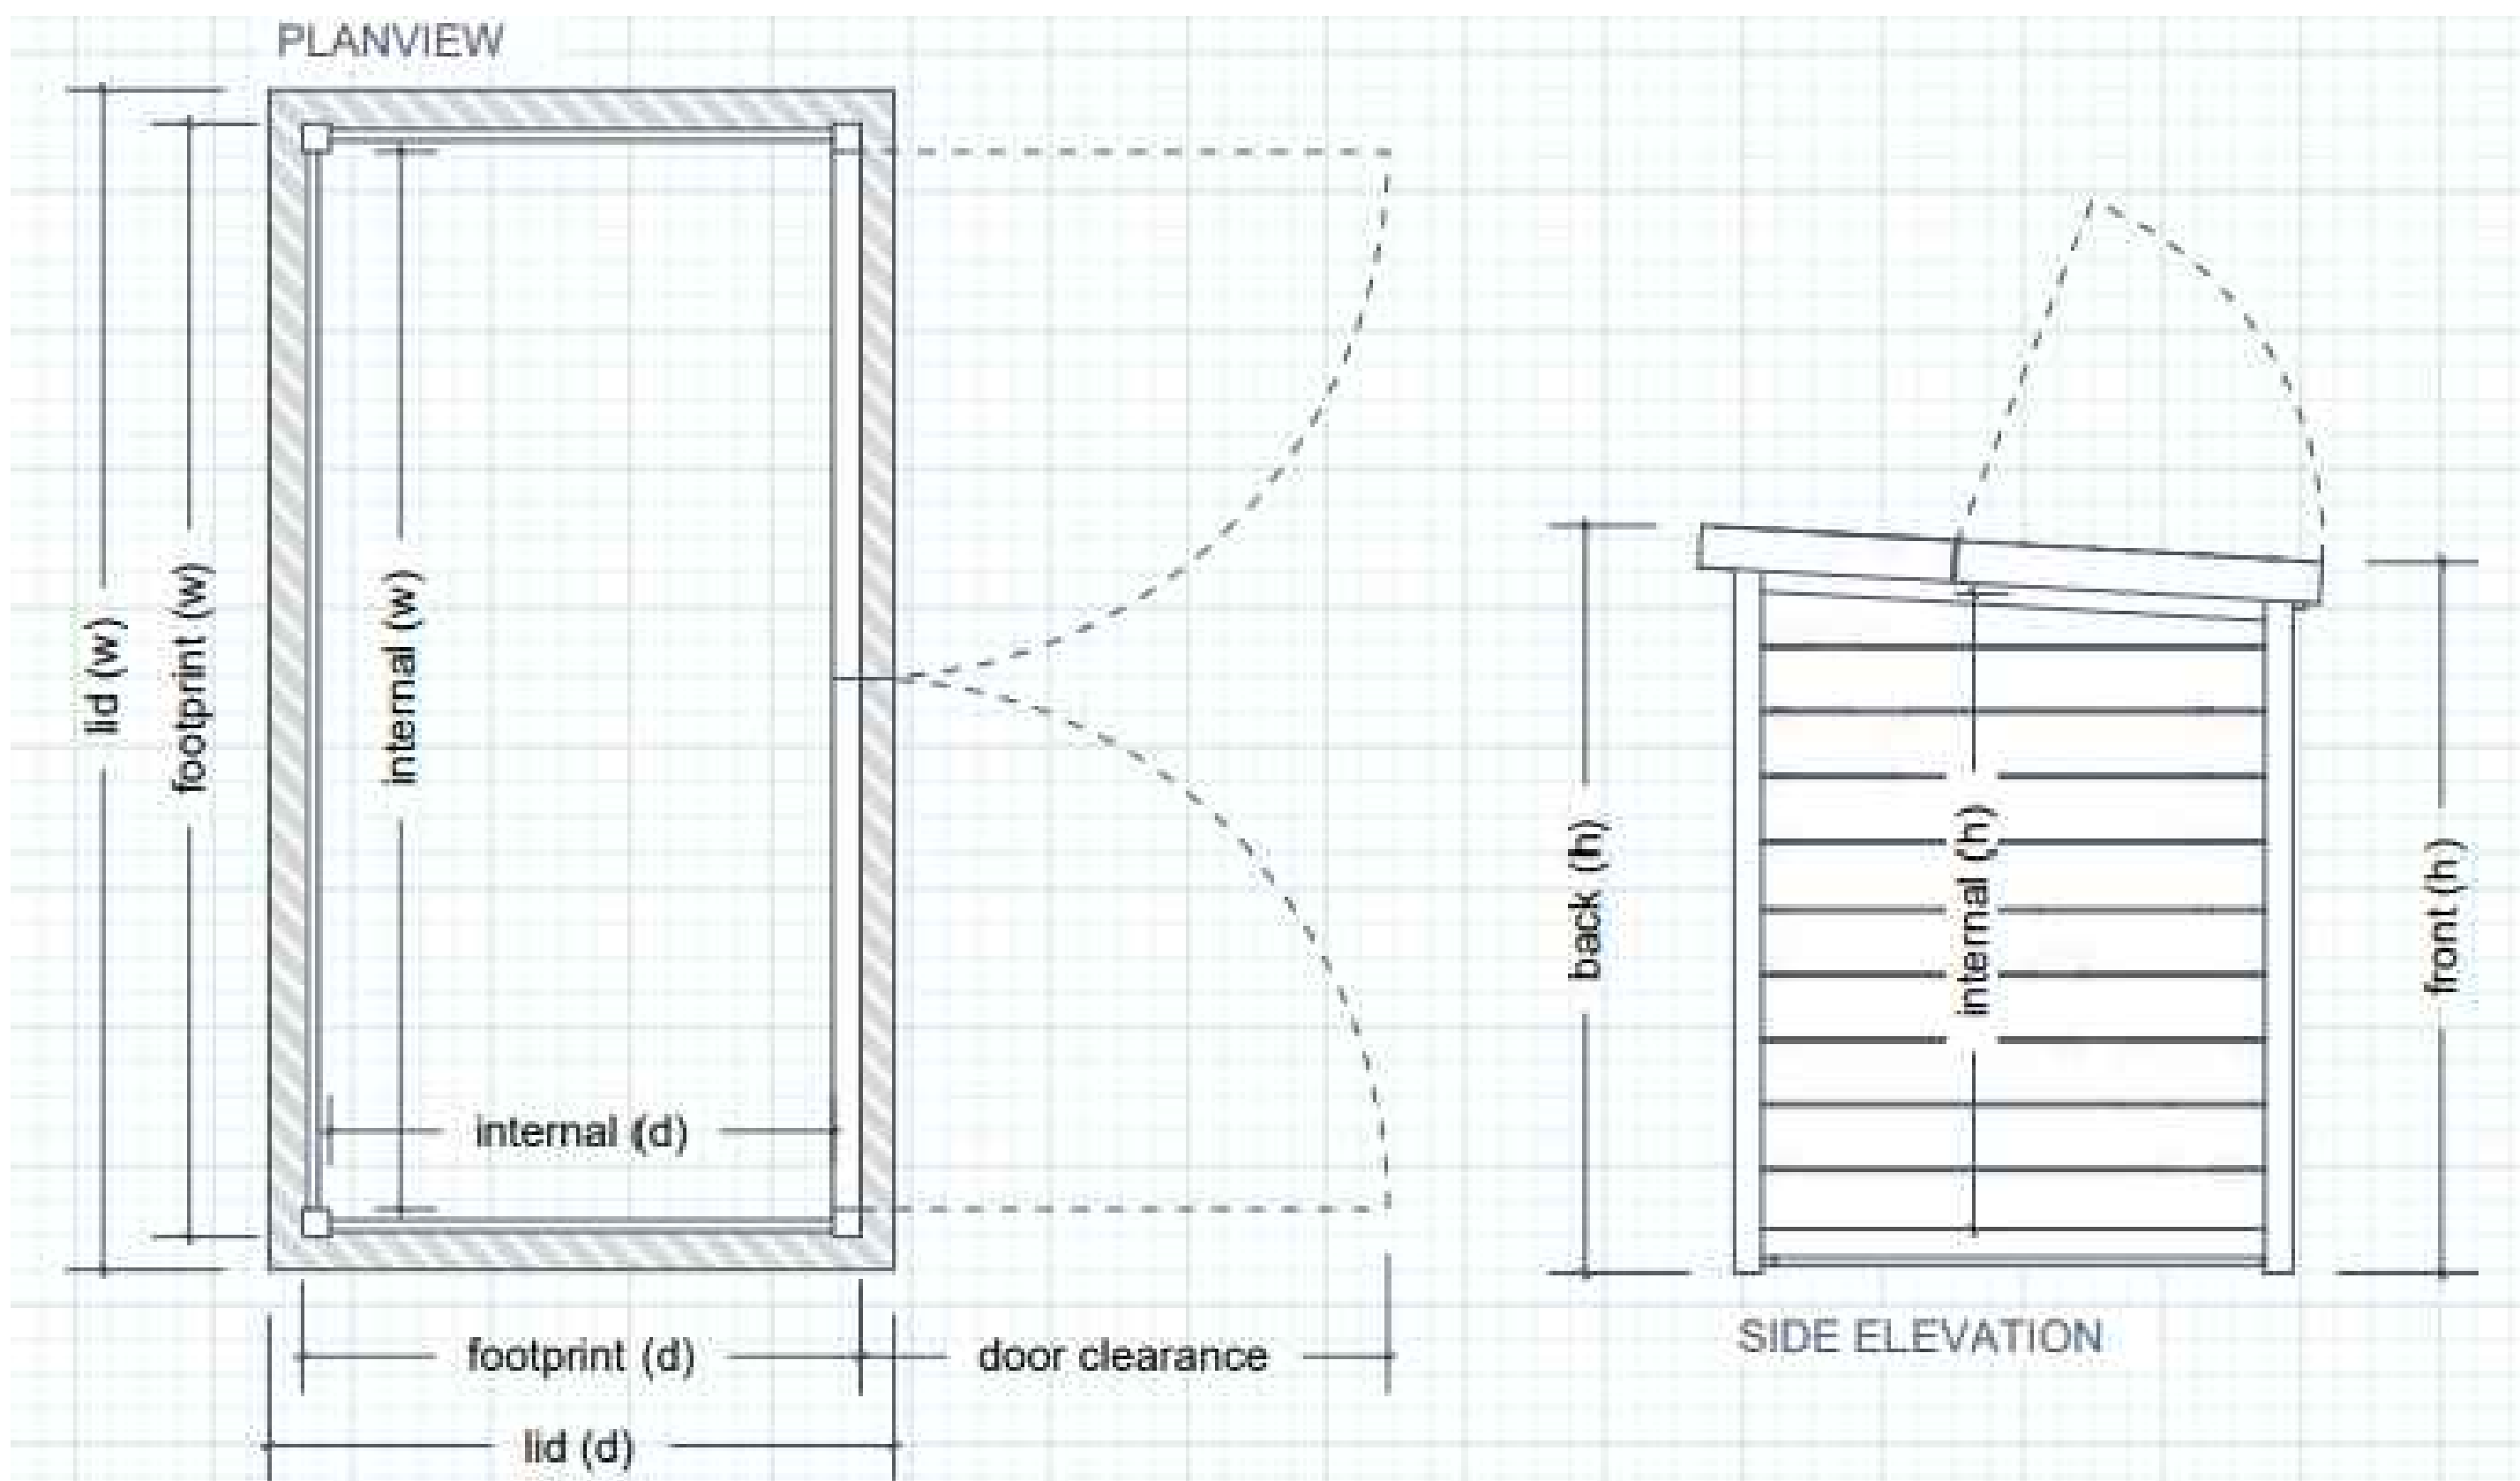

PEDALBASE	FOOTPRINT		LID		HEIGHT		INTERNAL			DOOR CLEARANCE	
	WIDTH	DEPTH	WIDTH	DEPTH	FRONT	BACK	HEIGHT	WIDTH	DEPTH	STD DOORS	BIFOLD DOORS
P2	2000	850	2120	920	1275	1340	1140	1900	750	965	475
P3	2000	1000	2120	1120	1275	1340	1140	1900	900	965	475
P4 (WIDE) *	2200	1000	2320	1120	1275	1340	1140	2100	900	915	450
P4 (DEEP)	2000	1200	2120	1320	1275	1340	1140	1900	1100	965	475
P5 *	2200	1200	2320	1320	1275	1340	1140	1200	1100	915	450

* Includes side return panels

All timber is UK Grown Kiln Dried Douglas Fir
Exterior High Grade Plywood Floor (Painted) & Roof
Tough, Flexible EPDM Rubber Roof Membrane

Hardware included in all Pedalbase Models:

- Adjustable Metal Feet
- Gas Strut Stays
- Stainless Steel Hinges
- Strong Door Drop Bolts
- Heavy Duty Hasp & Staple
- Anti-Tampering Plate
- Round Shackleless Padlock

SOLID BASE REQUIRED			TYPES OF BASE: • Concrete Pad • Eco Grid & Shingle • Paving Slabs/Brick • Tarmac/Resin Bound Surfacing Unsuitable Bases include soil or loose shingle - anything that is not compact & solid.
	WIDTH	DEPTH	
P2	2100	950	
P3	2100	1100	
P4 (WIDE) *	2300	1100	
P4 (DEEP)	2100	1300	
P5 *	2300	1300	

Client:

Earlswood Homes

Project:

2506-Land off College Lane
Hurstpierpoint

Drawing:

Cycle Store
HT1, HT2 and HT3

Scale: NOT TO SCALE	Drawn By: ODS	Checked By: CG	Issued For: ISSUED
------------------------	------------------	-------------------	-----------------------

Drawing No.

2506(71)101

Revision

/