


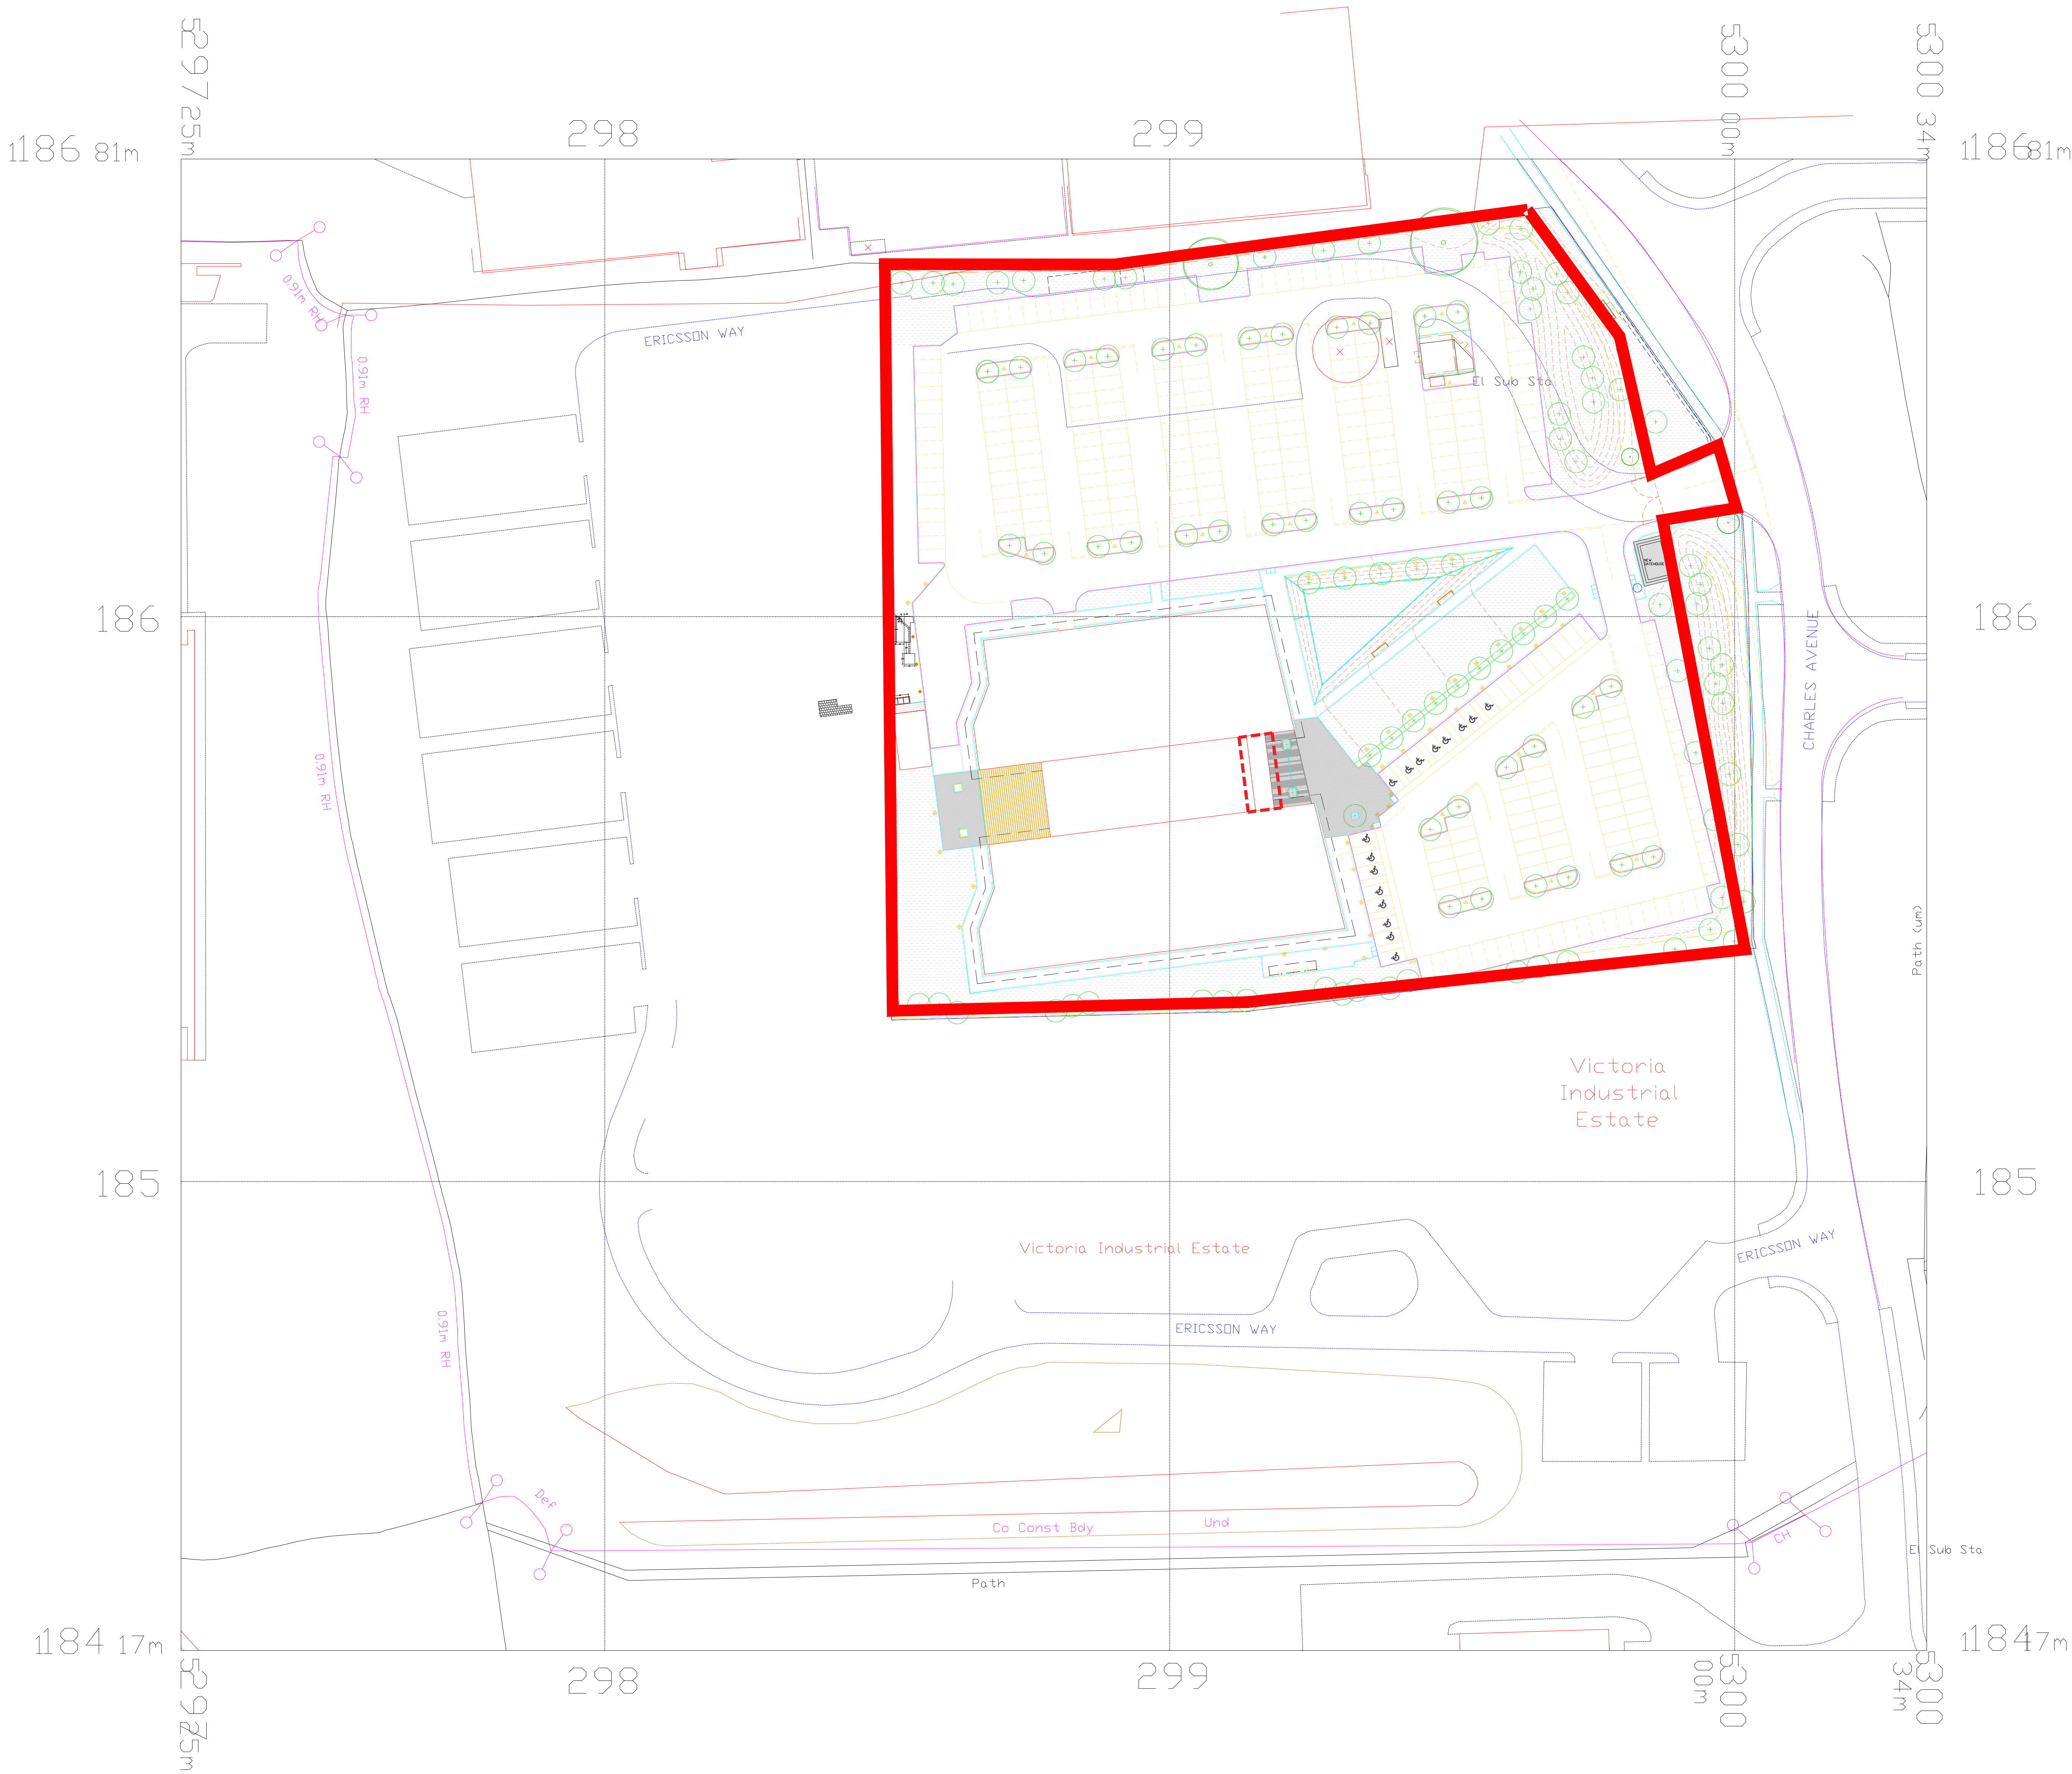

THE SUBJECT OF THIS APPLICATION

SITE BOUNDARY

01	02/06/25	Key Added	KN
00	20/05/25	Information Only	HW

Rev	Date	Description	By
-----	------	-------------	----

STATUS

INFORMATION ONLY

PROJECT

Roche

Charles Ave, Burgess Hill RH15 9RY

TITLE

Planning - Site Plan

DRAWN	Origin DATE	SCALE	CHK'D
HW	12/05/25	1:500@A0	AH

PROJECT	DRWG. No.	REV
3222	00.200	01

PARKERAY

GENERATION
EDGE

LONDON STUDIO
25 Clareville Grove
London SW7 6AR
+44 (0)20 7593 970
GENERATIONEDGE.COM