
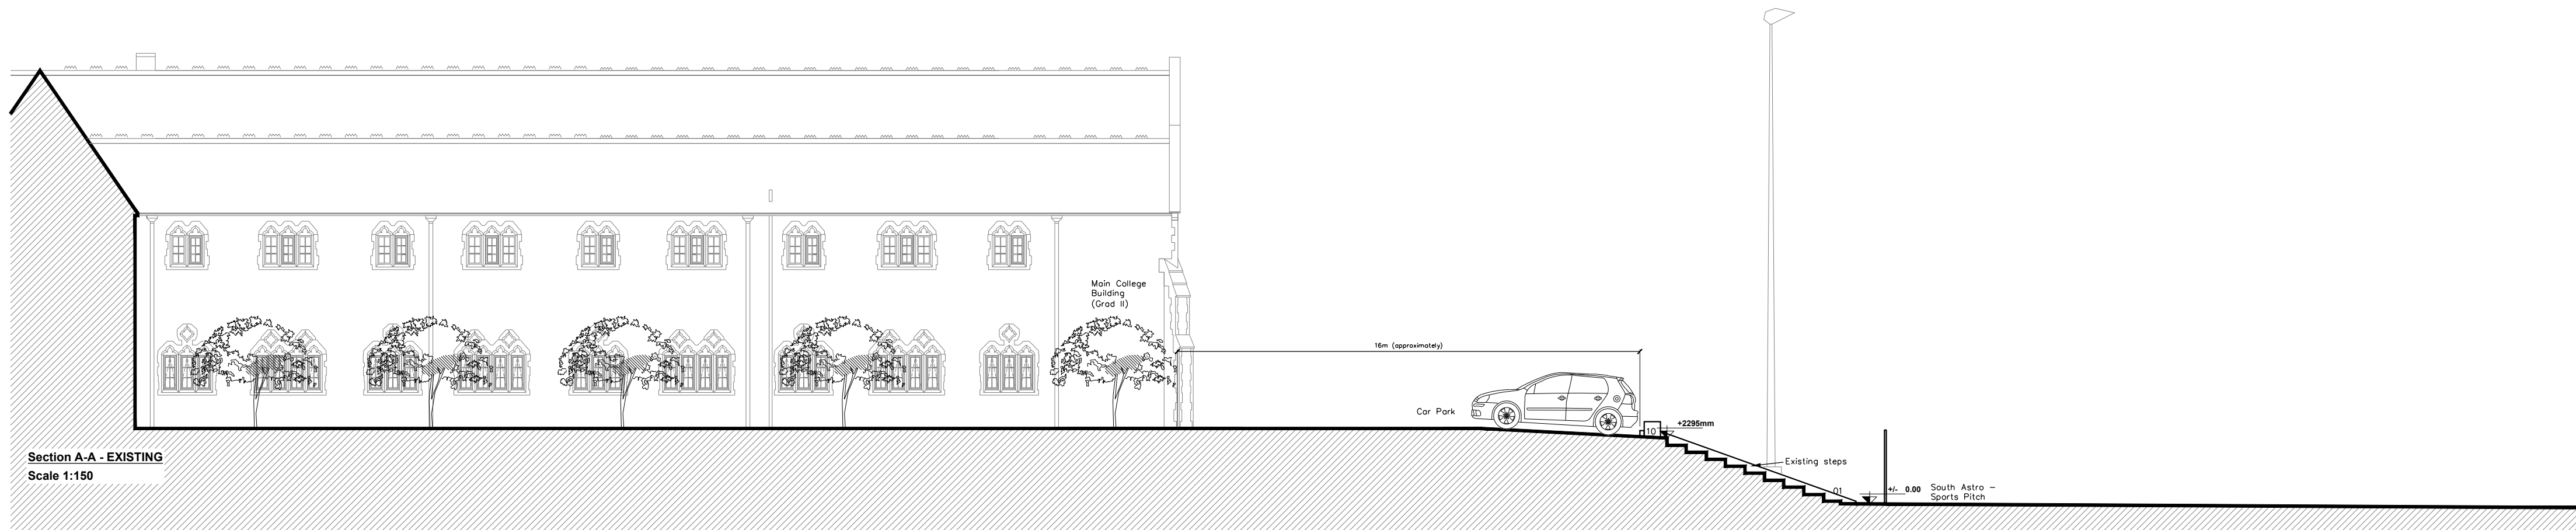


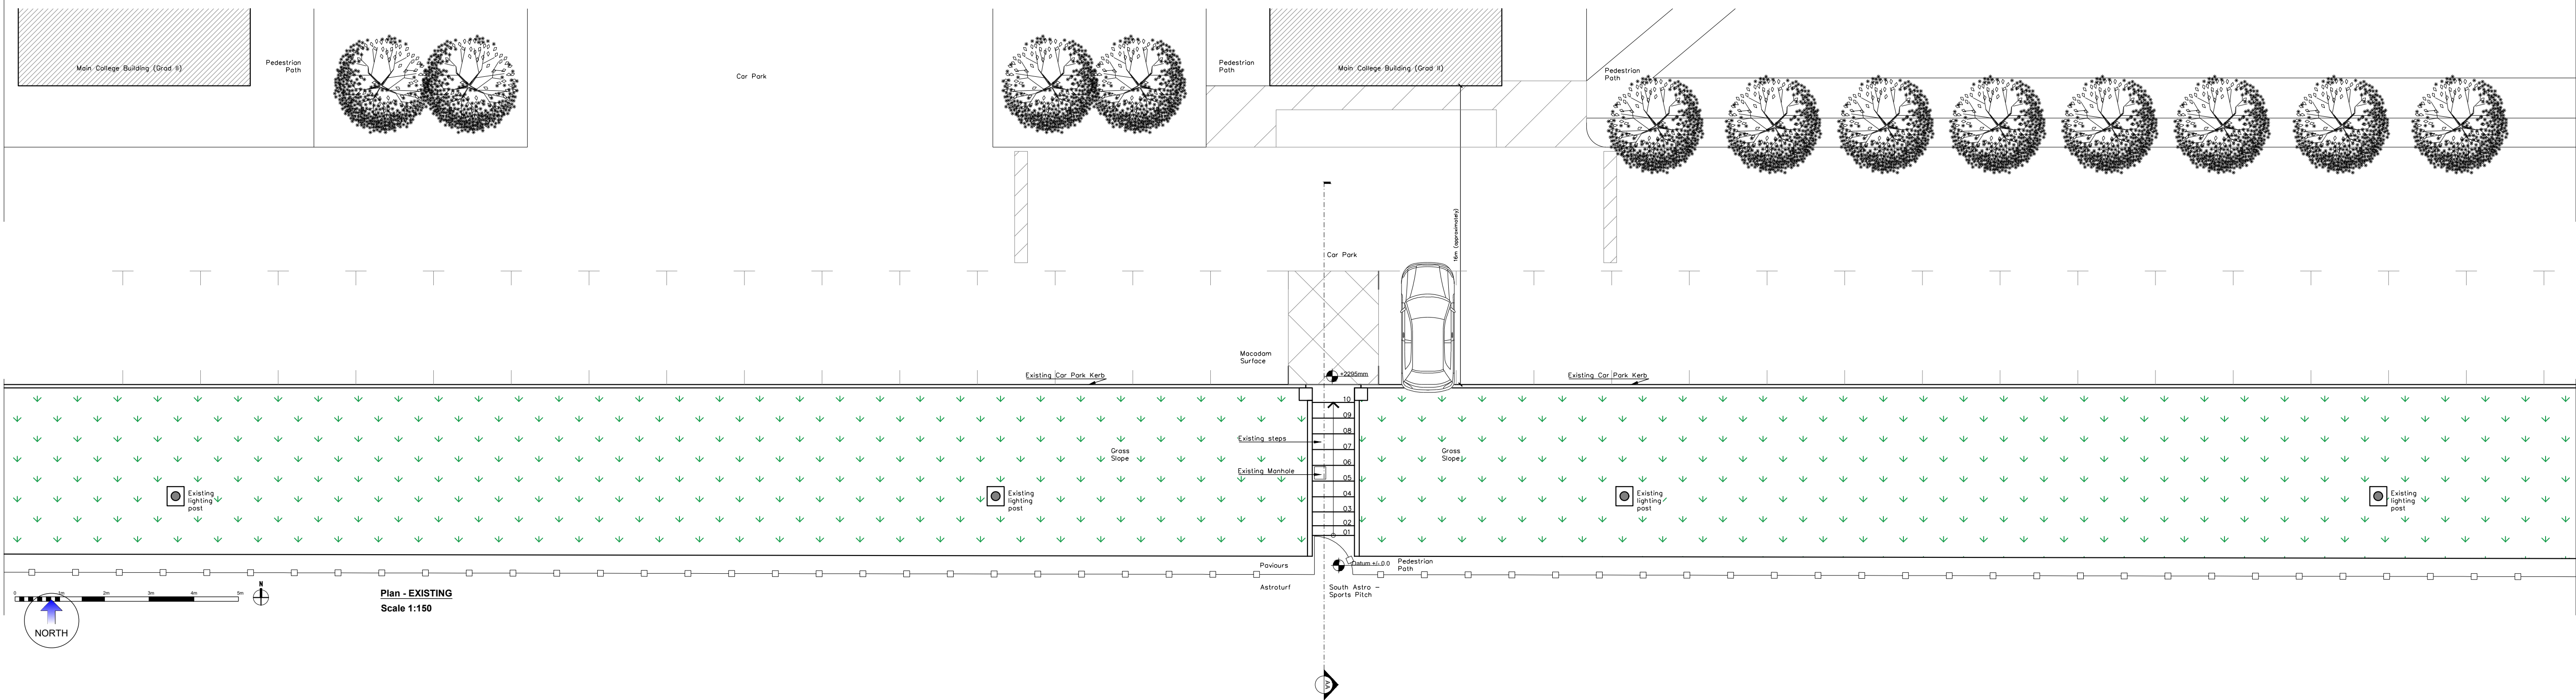

REV #	DATE	NAME	NOTES

Notes:
Do not scale this drawing.
All levels and dimensions are to be checked on site.
This drawing is to be read in conjunction with all relevant consultants drawings and specifications, together with safety plan requirements.
Copyright: This drawing must not be copied, amended nor reproduced without the prior written agreement.

BUILDING SOLUTIONS CONSULTANTS LTD.

96 Church Road, Hove, East Sussex, UK, BN3 4EP. Tel: 0845-686-0036. Fax: 0845-686-0063

PROJECT Hockey Viewing, Hurstpierpoint College			
DRAWING Elevation, Plan and Section - Existing			
STAGE Planning	JOB NO.: 723		DATE: 01/04/2025
DWG NO.: AL-200	SCALE: 1:150 @A1	REVISION: -	DRAWN: DDB

Do not scale: use figured dimensions only, check dimensions on site, notify BSC of any discrepancies, copyright BSC Ltd.