
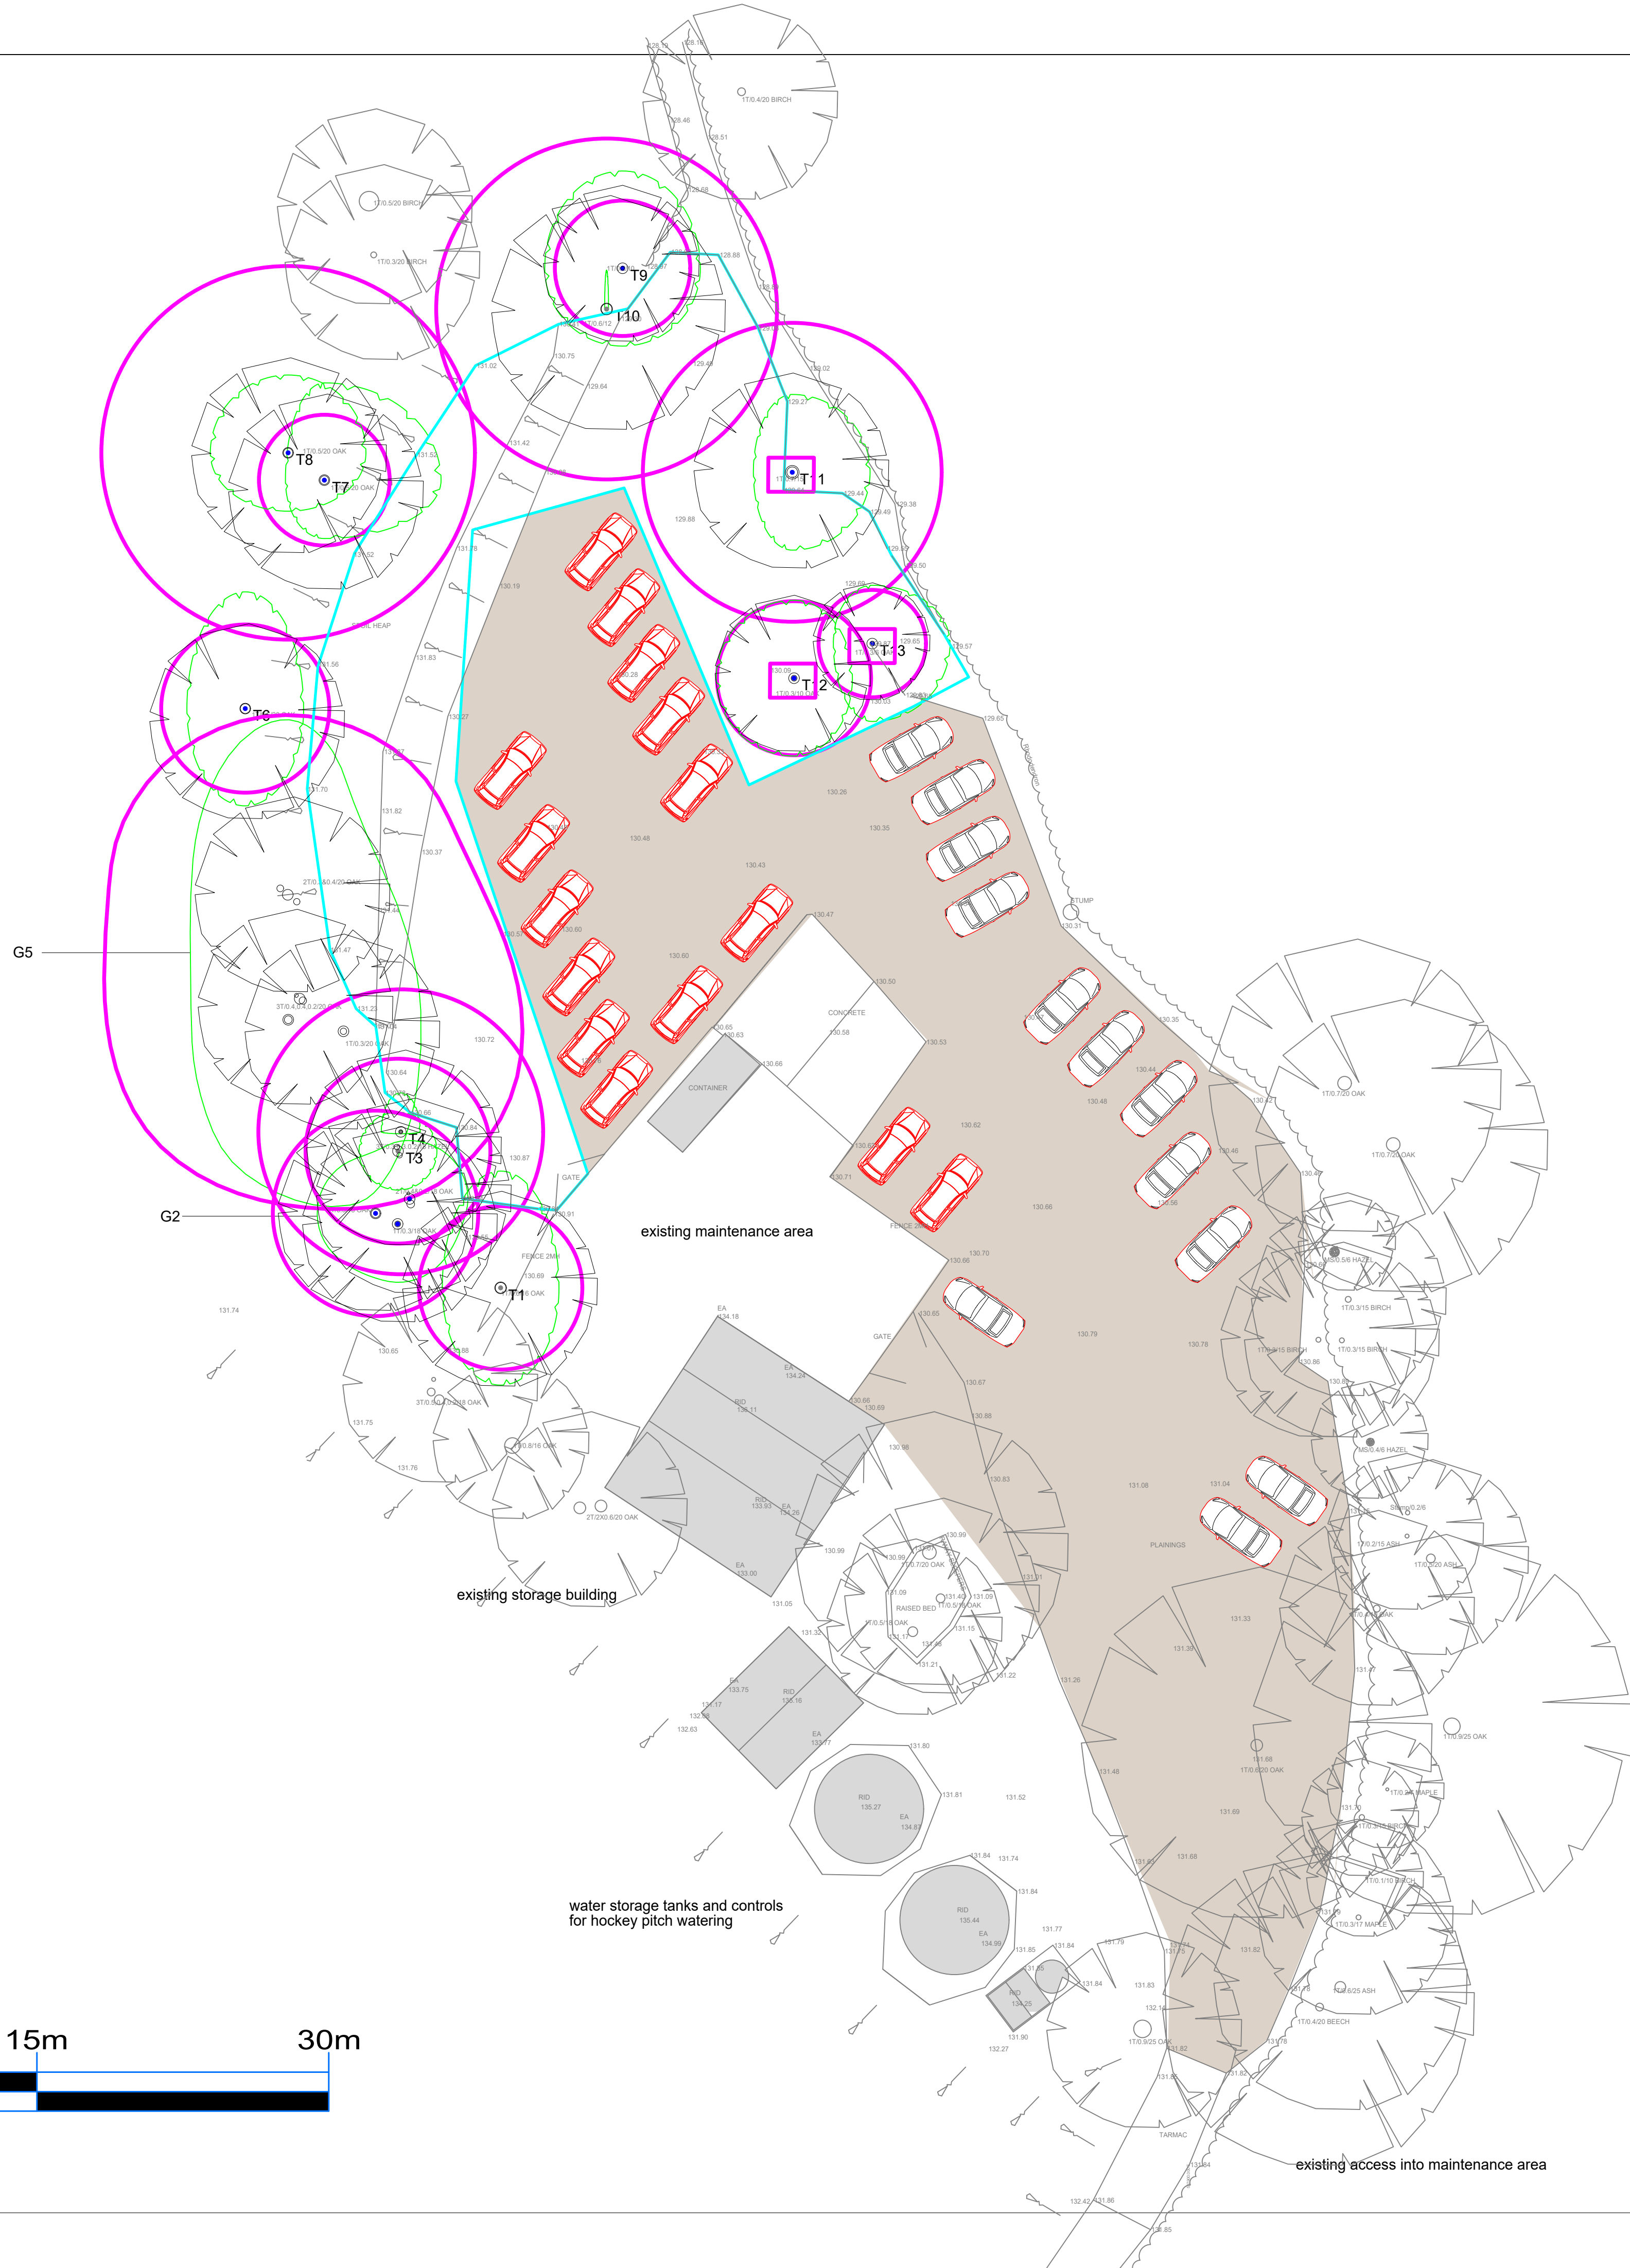


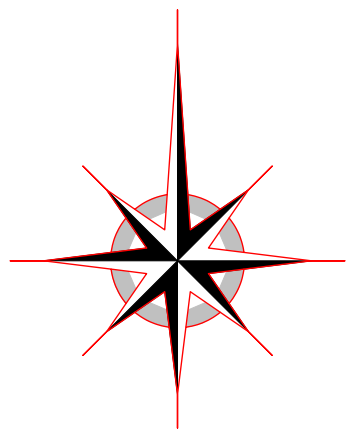

NOTES:
All dimensions must be checked on site and NOT scaled from this drawing.
Any discrepancies must be reported to Surveyors before work proceeds further.

Read all drawings in conjunction with all other Consultant's and Structural Engineer's details.

Materials, components and workmanship are to be met, or exceed the requirements of the current Building Regulations, British Standards code of practise, and appropriate manufacturers specifications.

The requirements of the Construction Design Management Regulations 2015 (CDM) must be complied with.

The drawing is issued on condition that it is not copied, reprinted or disclosed to a third-party without prior written consent of Les Humphrey Associates.

this drawing is the copy right of:
Les Humphrey Associates Ltd.

A	Date	Revisions

© copyright

Les Humphrey Associates

Architecture Chartered Surveyors Designers

The Studio - The Rocks
Ivy Dene Lane
Ashurst Wood
West Sussex RH19 3TN

telephone: 01342 315206 fax: 01342 313984
email: les@leshumphreyassociates.co.uk



Client
EAST GRINSTEAD SPORTS CLUB

Job Title
East Grinstead Sports Club,
Saint Hill Road,
East Grinstead,
West Sussex,
RH19 4JU

Drawing Title
Proposed Use of Existing
Maintenance Area for Staff and
Members Overflow Parking

Scale 1 : 200 when printed @ A1

Date 02-12-2025	Drawn by lah
-----------------	--------------

Drq. No. 21225-01	Rev
----------------------	-----