


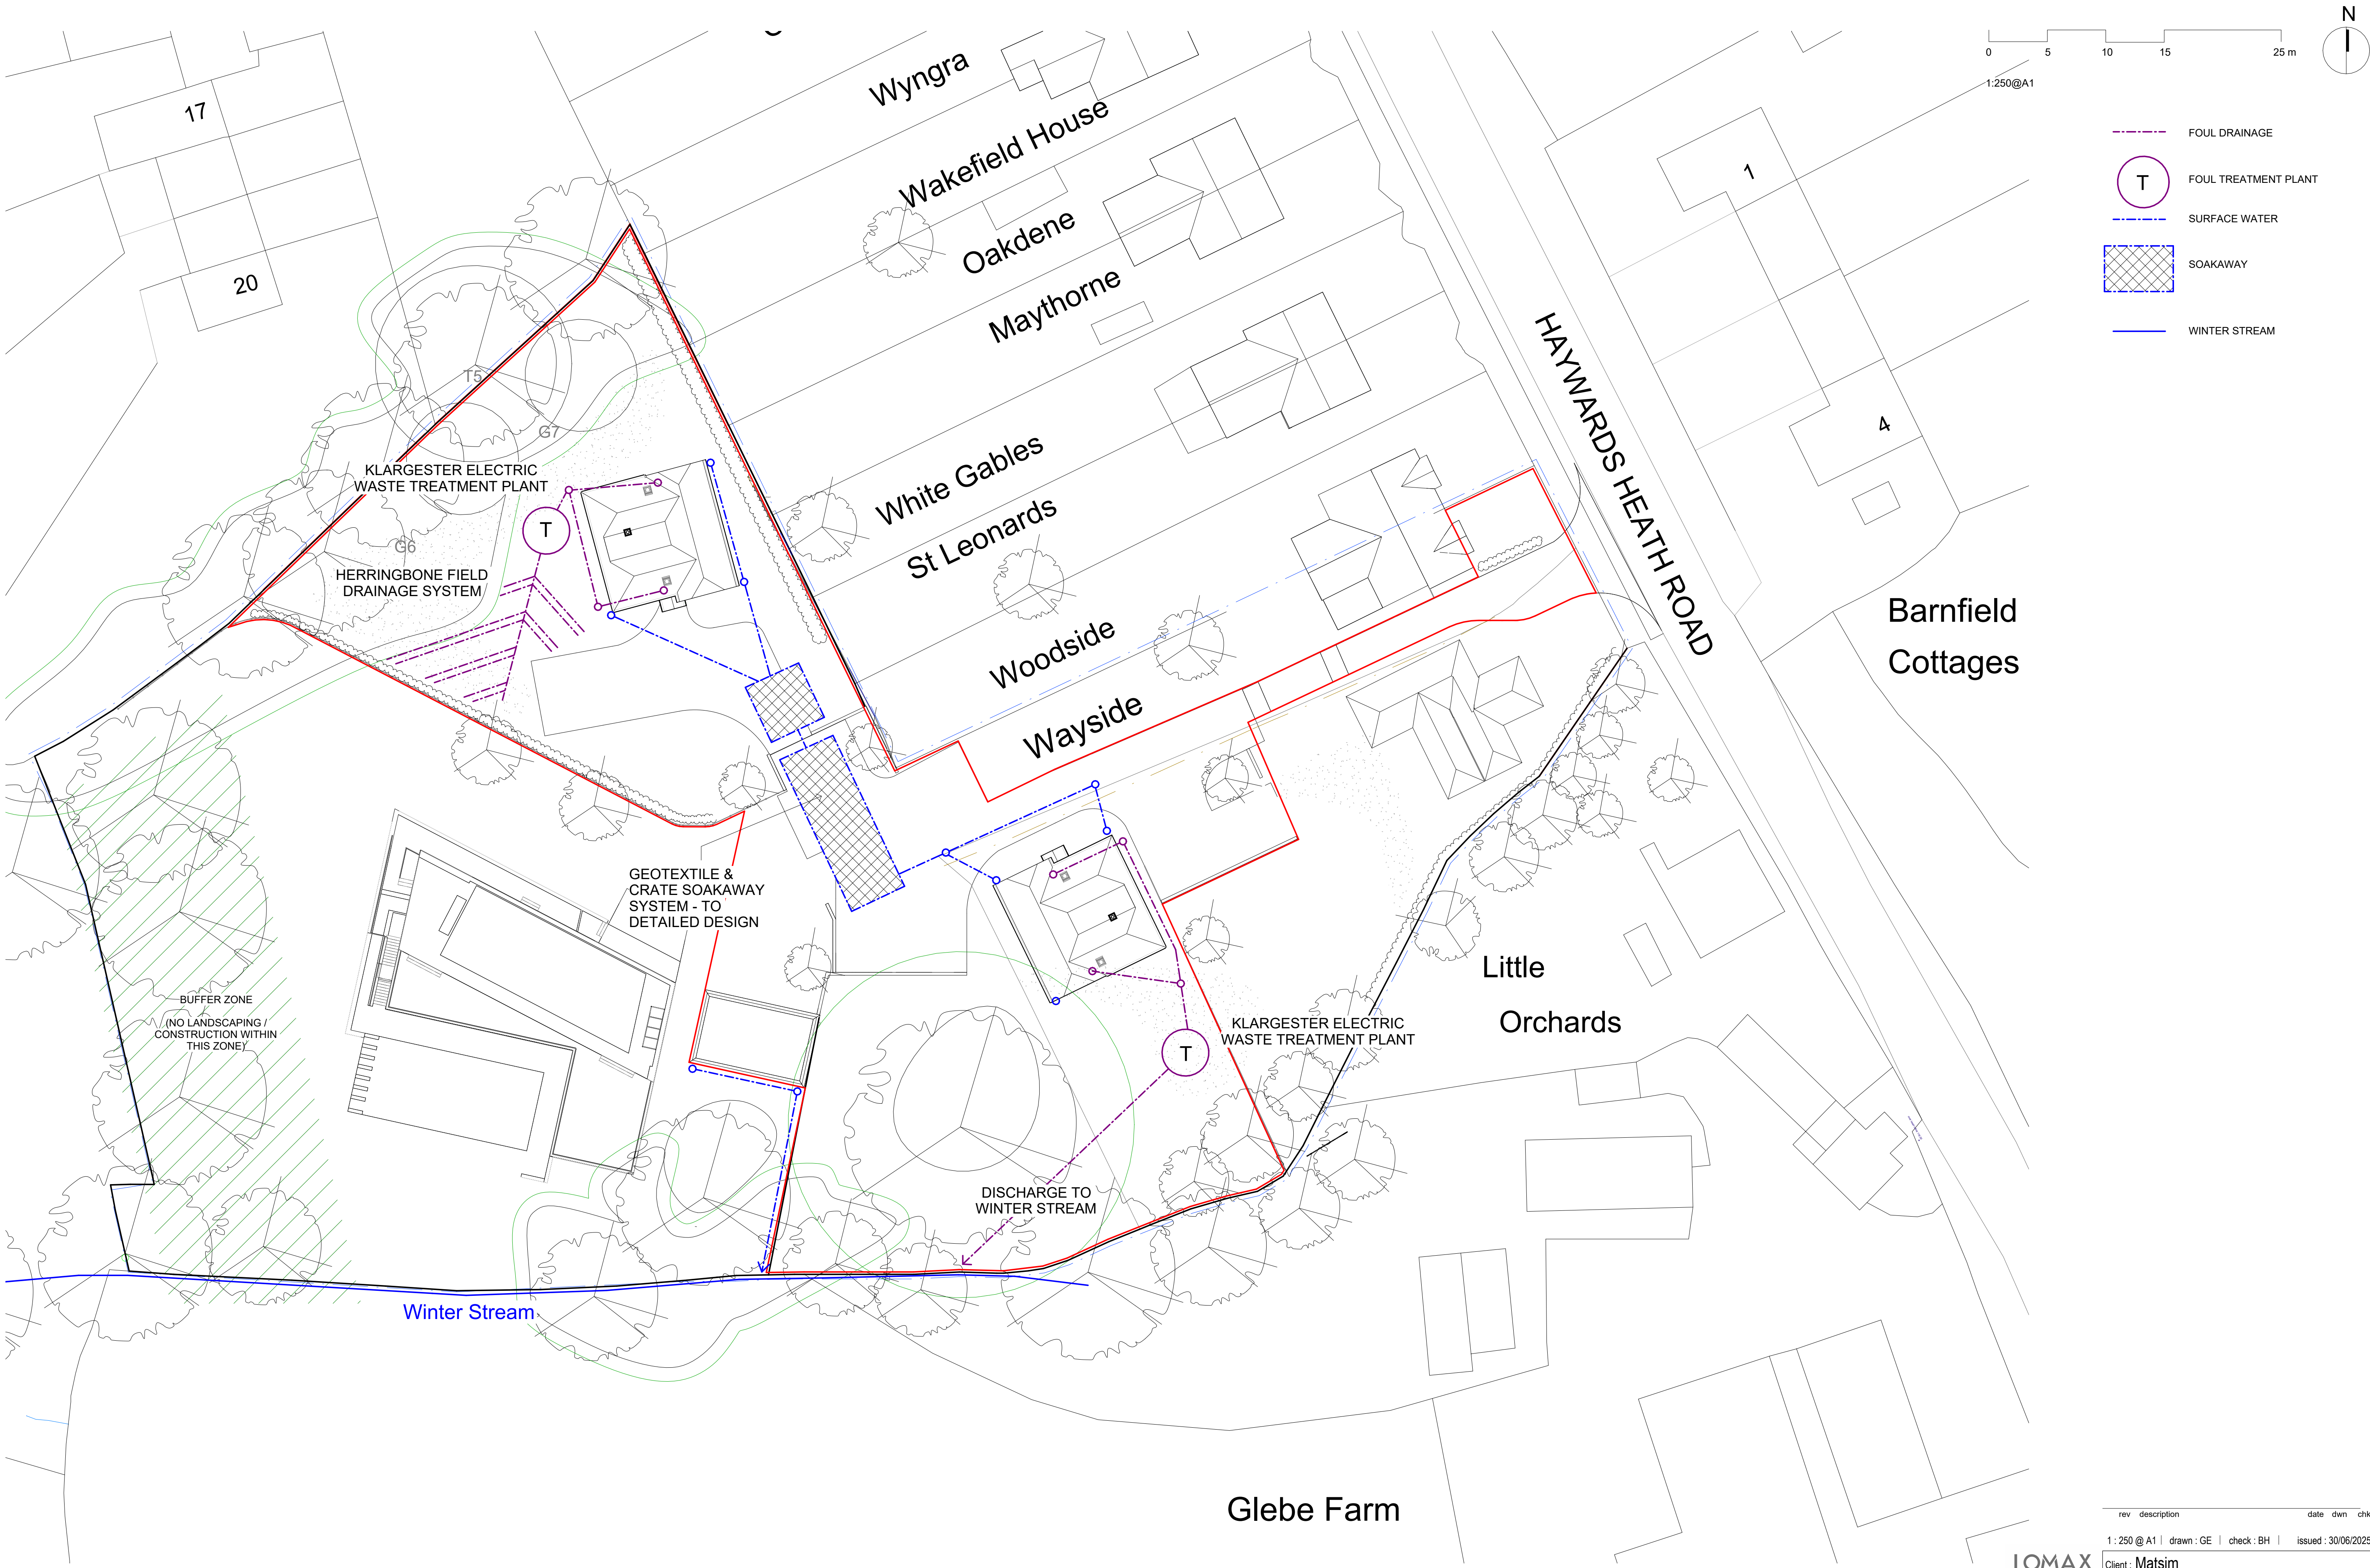

rev	description	date	dwn	chk
1	250 @ A1	drawn : GE	check : BH	issued : 30/06/2025

LOMAX LOMAX LOMAX LOMAX	Client : Matsim	
	Project : Wayside Development	
	Drawing Name : Water Infrastructure	
	Drawing N : 20024-PA-015	Rev :

architecture@lomag.design

Do not scale from this drawing