



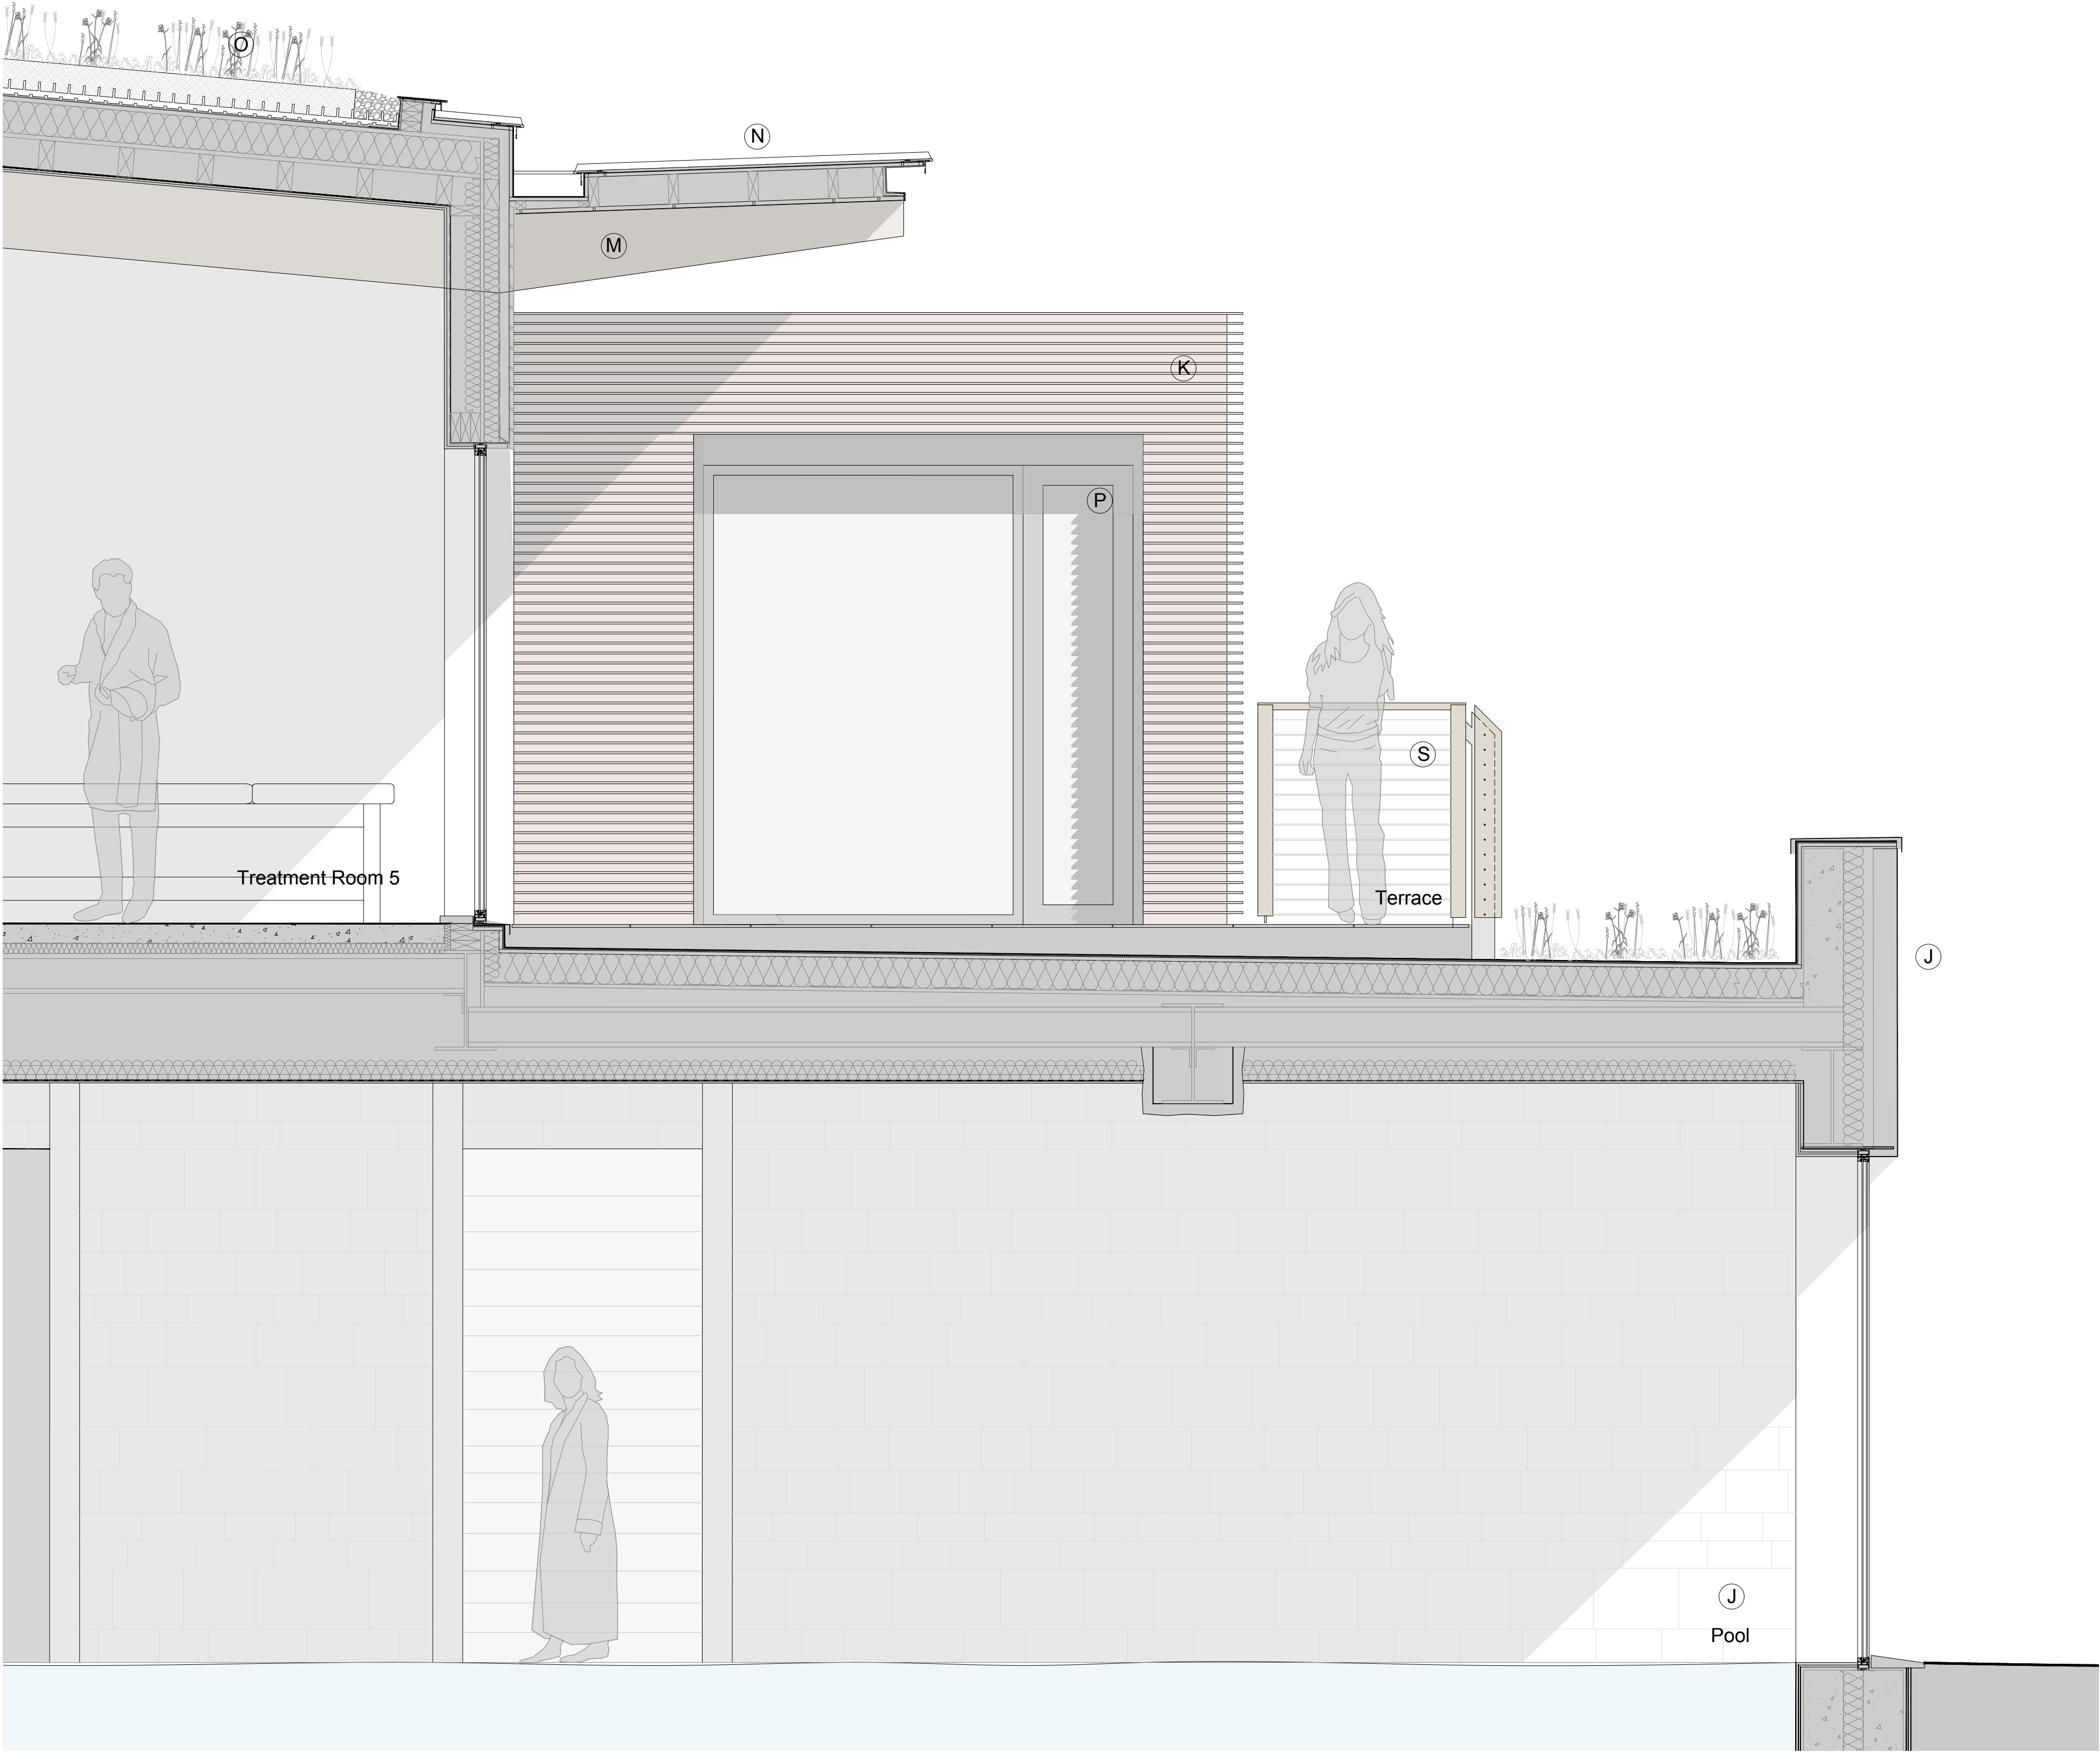


Proposed Detail Section 1:20

MATERIAL KEY

- J Wealden Water Weathered coursed sandstone with 5mm flush lime mortar joints
- K Corten steel panels and ribbed rainscreen
- L Natural sweet chestnut finger jointed horizontal and vertical open jointed timber rainscreen
- M Timber glulam structure
- N Natural standing seam zinc roof
- O Intensive planted flat roof
- P Bronze powder coated aluminium windows and doors
- Q Buff / grey mix facing brickwork to match existing
- R Timber (sweet chestnut) louvre screen in corten steel frame
- S Timber and wire guarding

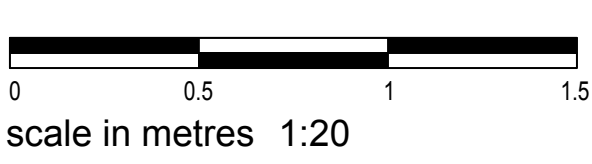

amendments			auth: chkd:	
rev.	date	comment	MR	GI
A	16.07.26	Amendments as Conservation Officer comments		

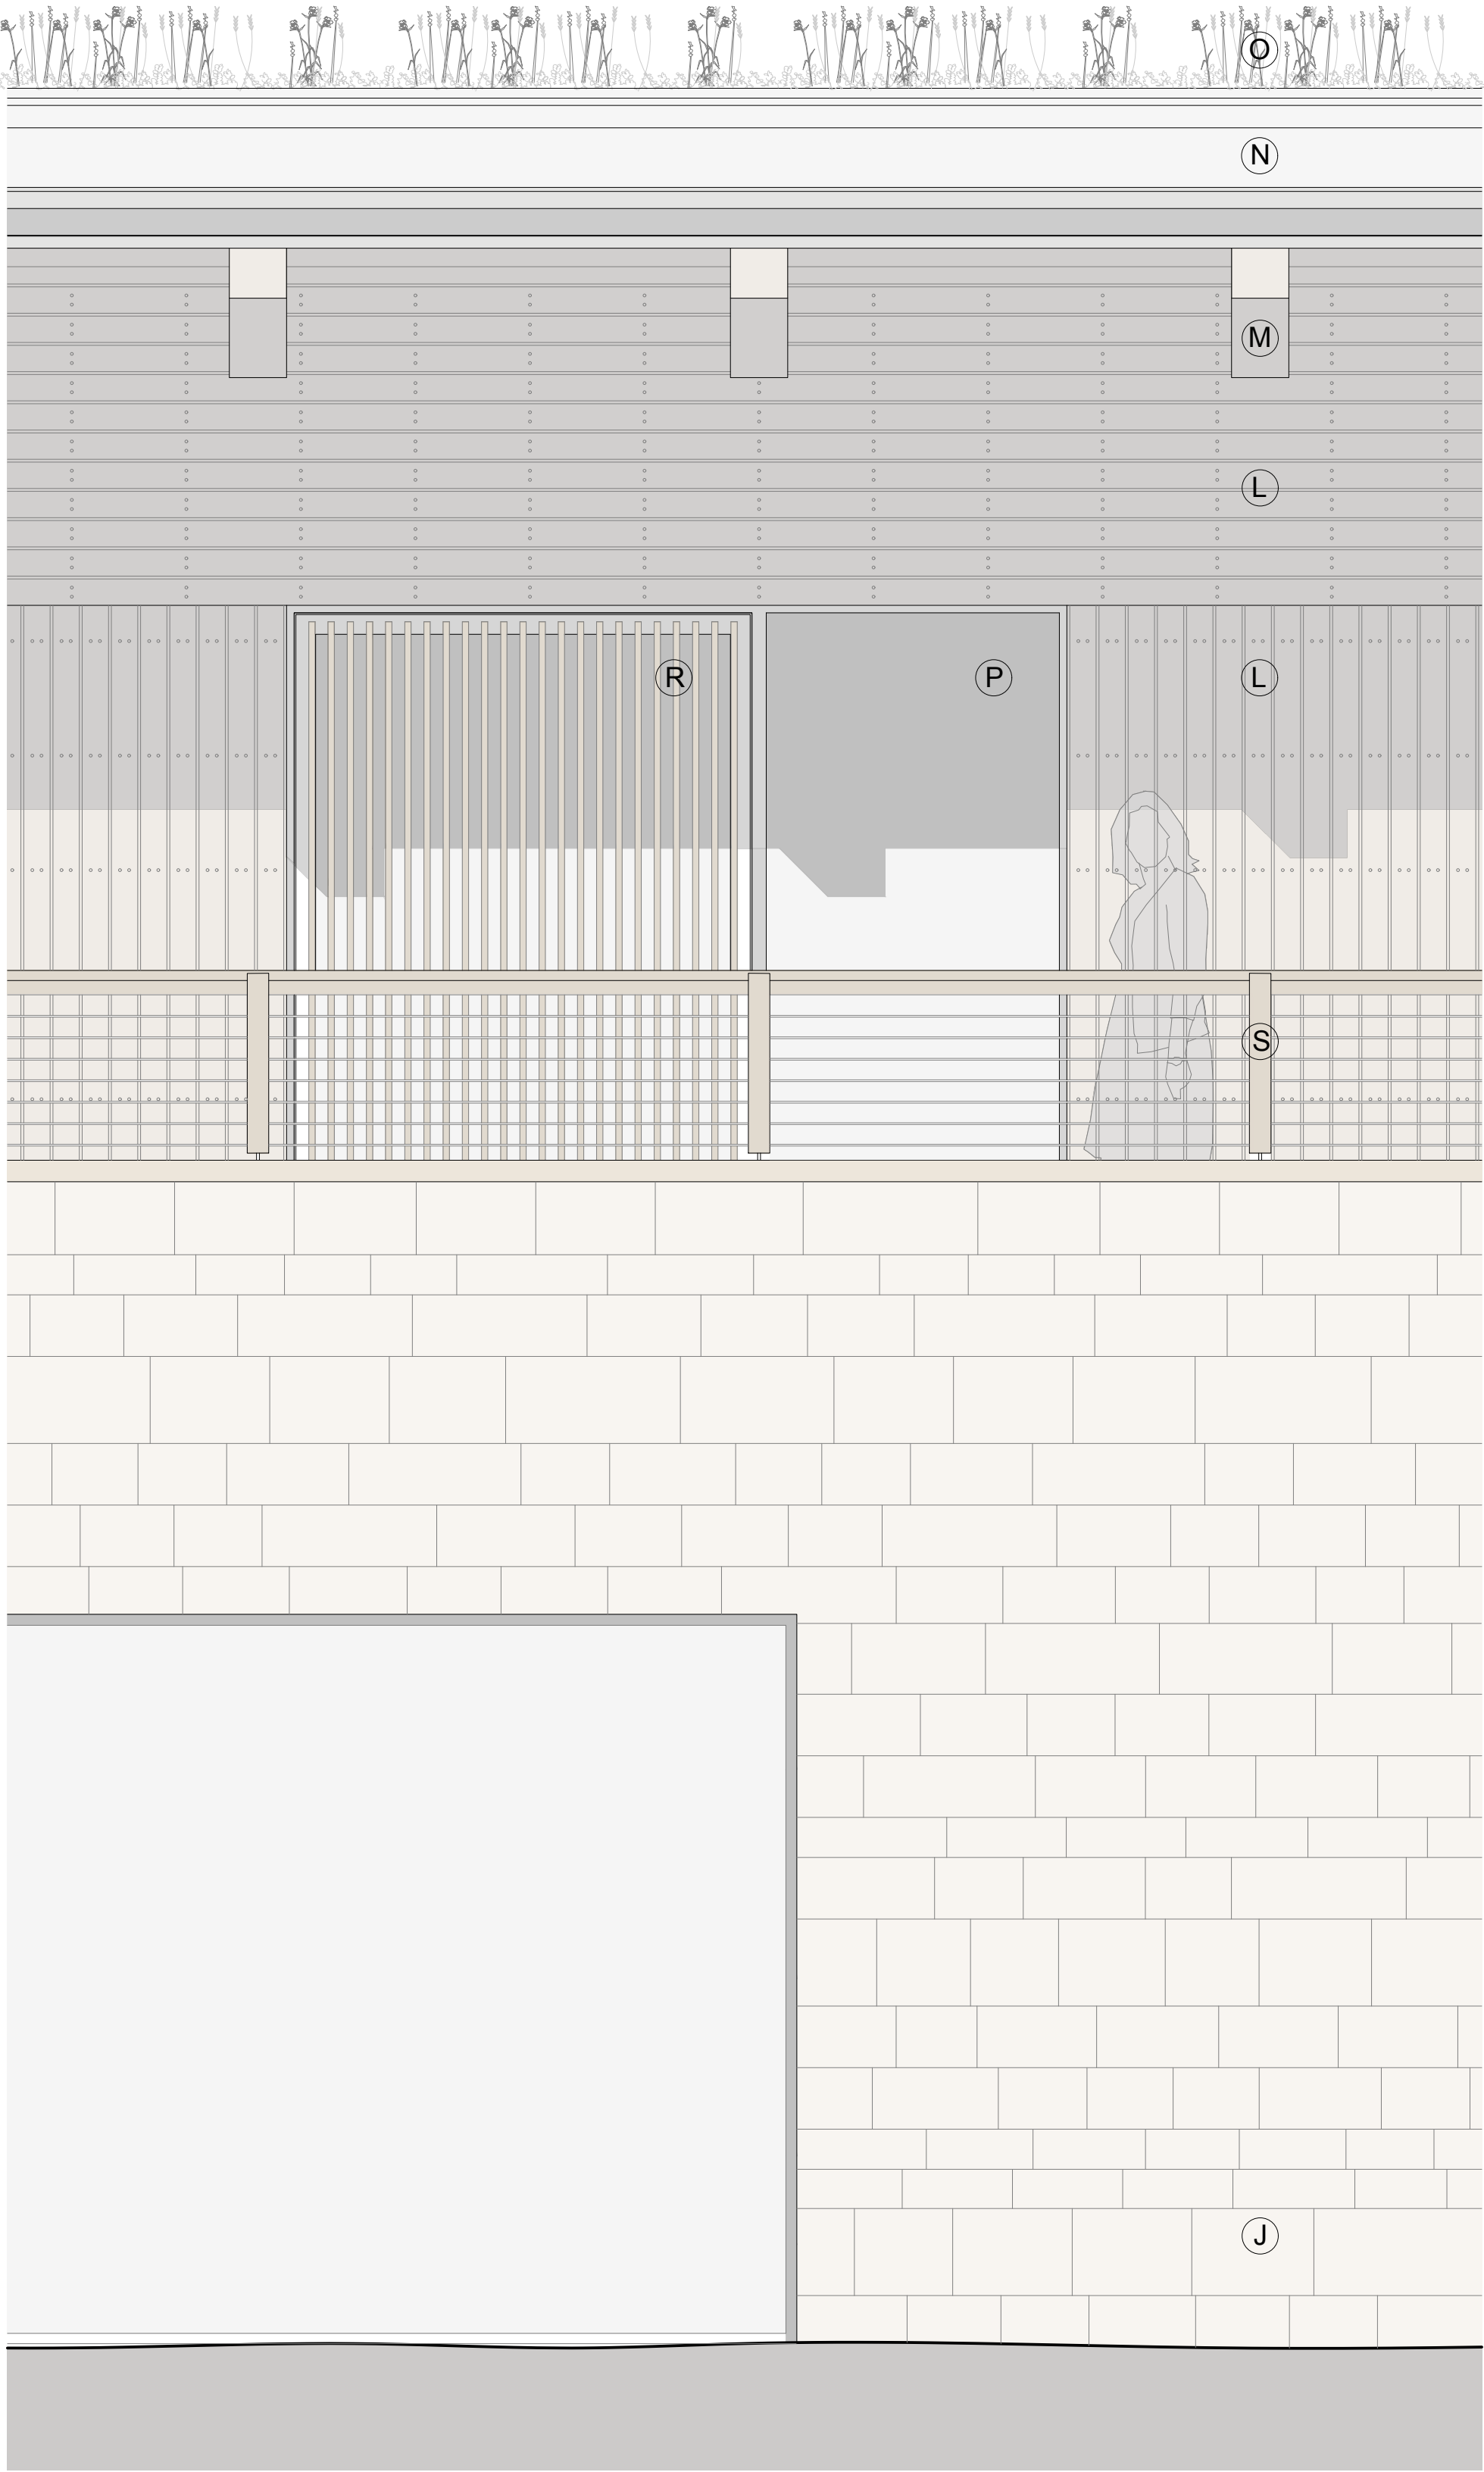

Proposed Detail Elevation 1:20

client		drawing number		revision	
RCM Partnership LLP		0603.PL.1610		A	
project		drawing title			
Chownes Mead Hotel, Chownes Mead Lane, Haywards Heath, RH16 4BS		Proposed Bay Study Sectional Elevations - Pool & Treatment Suite PLANNING			
drawn by	checked by	riba work stage	date	scale/original sheet size	
M.B	M.R	3	Feb '26	1:20 @ A1	
www.abir.co.uk studio@abirarchitects.co.uk			© ABIR Architects Ltd. Check all dimensions on site before work is undertaken. All goods, materials and workmanship to conform with current building regulations, BSS and COP's.		
Unit 1, Bala House, St John's Road, Hove, BN3 2FX, United Kingdom					
Hove +44 (0)1273 724 384					
Company No 06877117 VAT No 971 4147 17					