


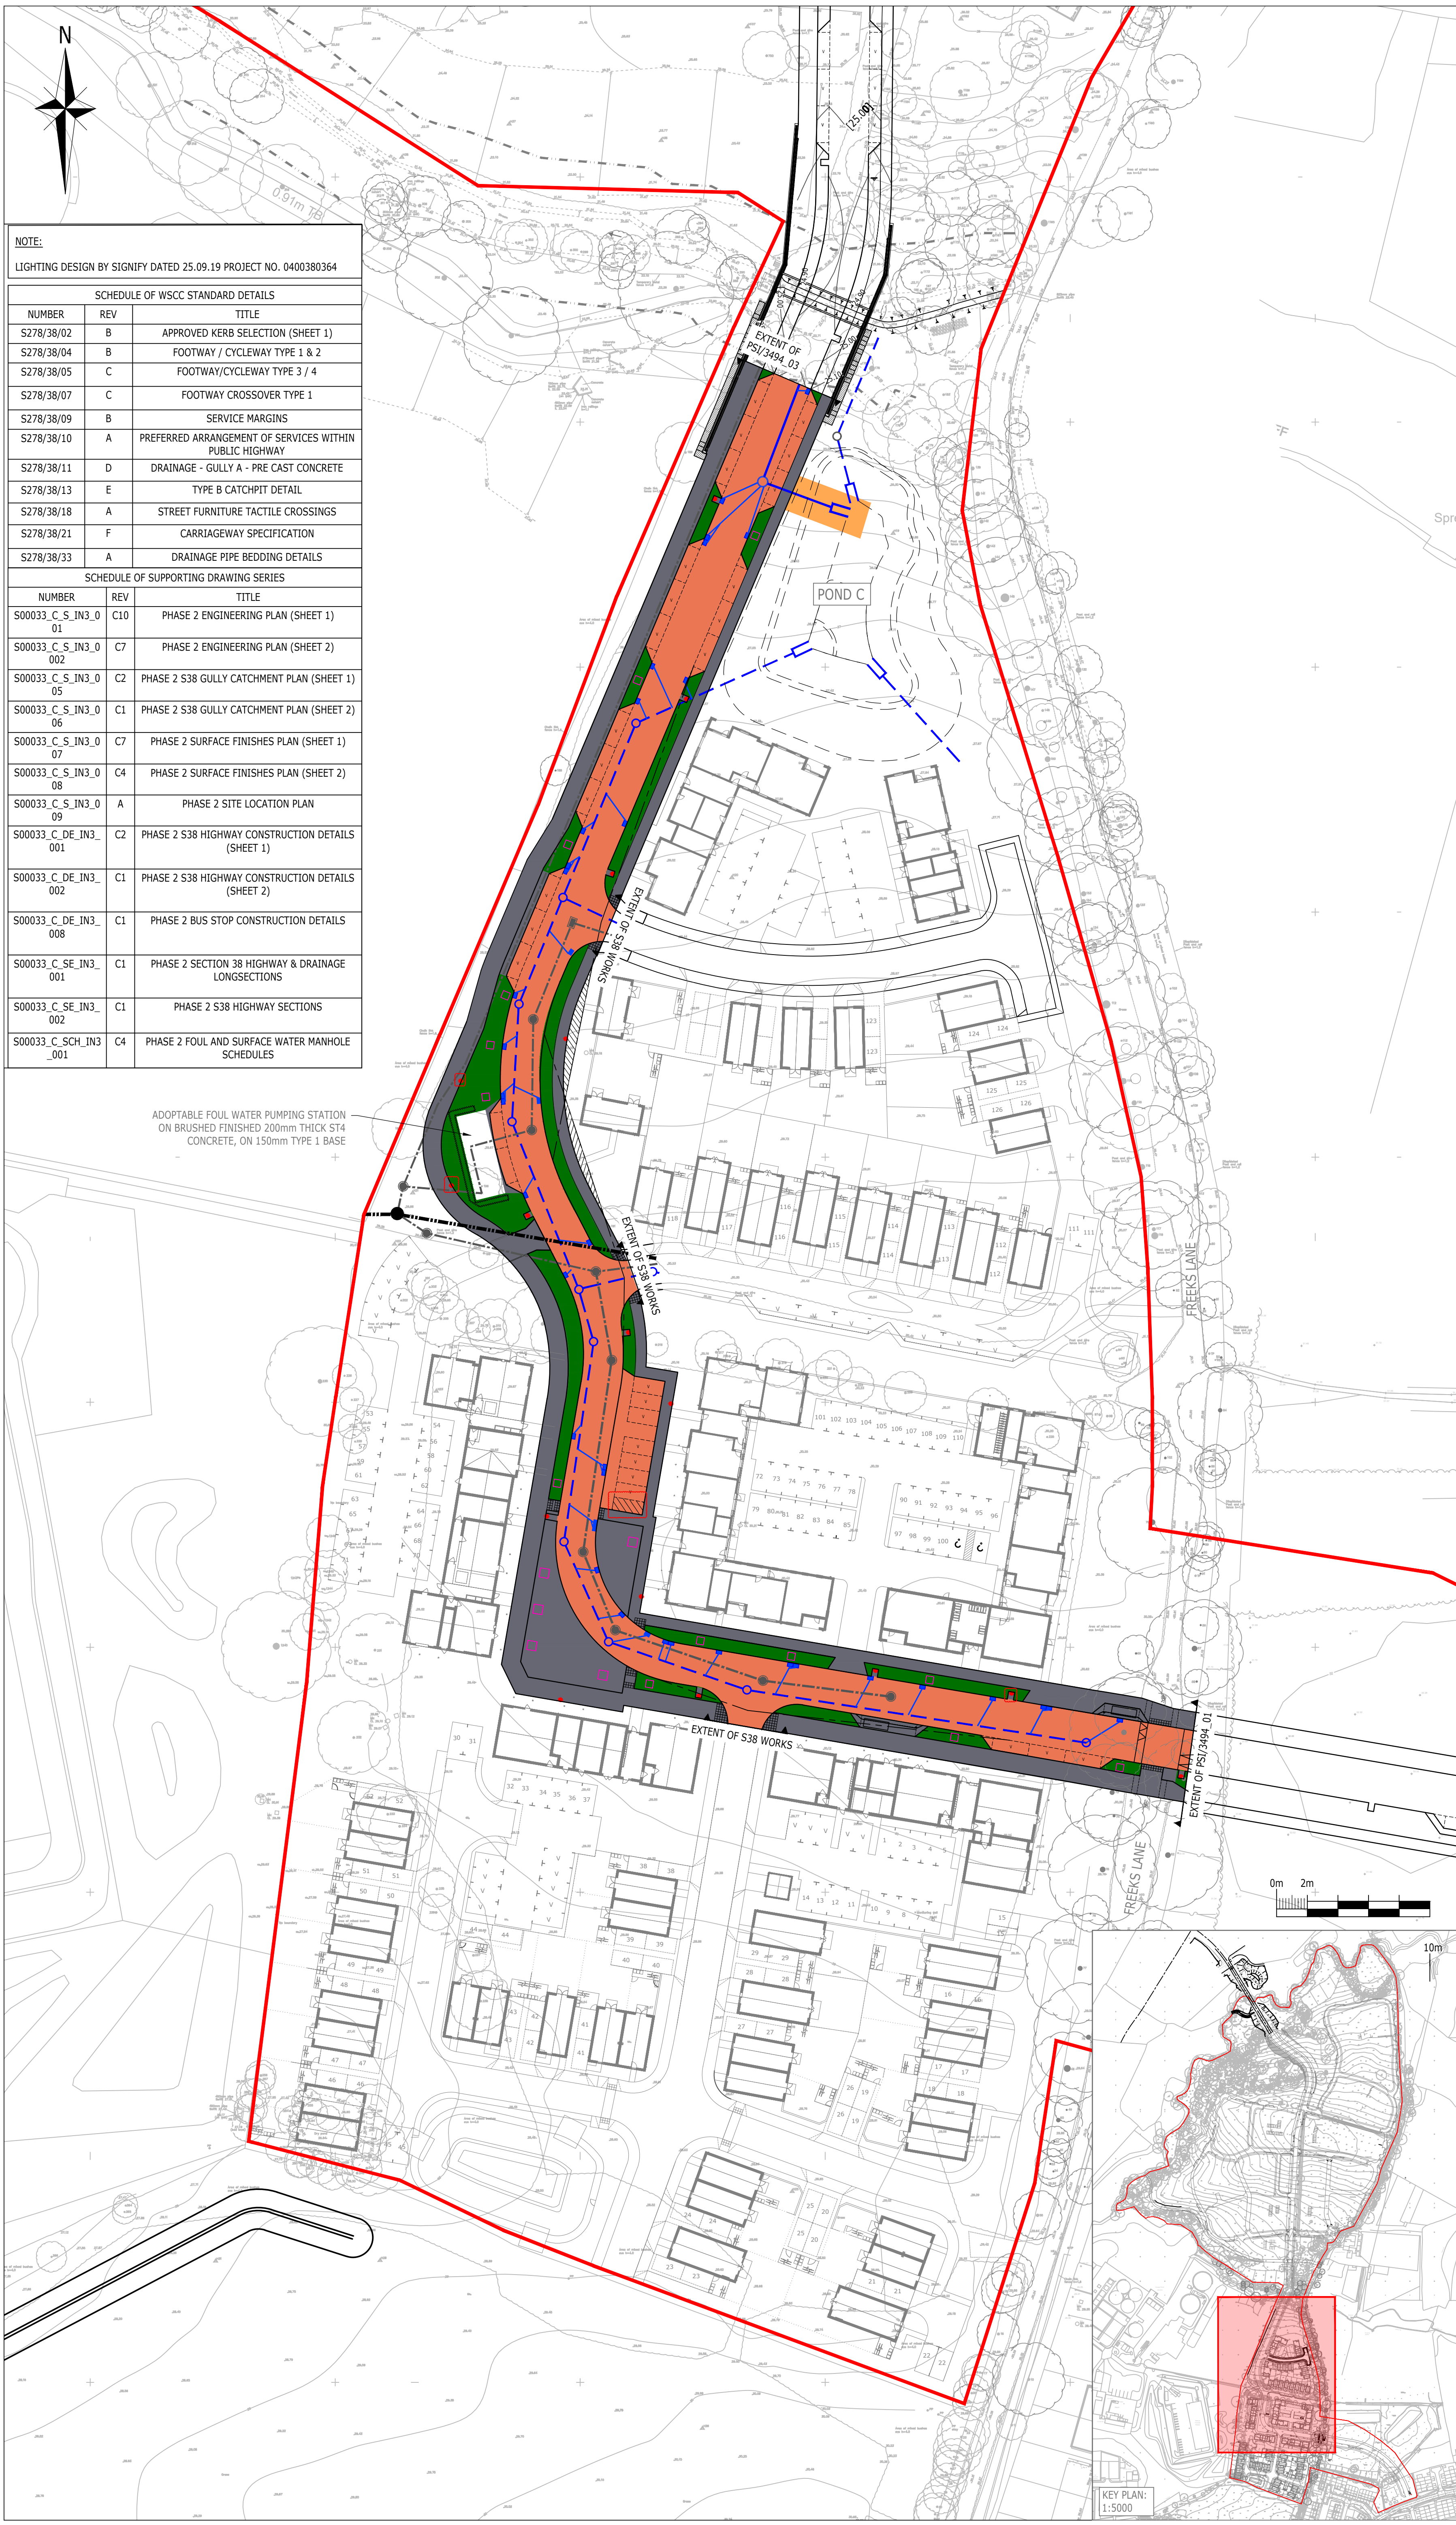

LIGHTING DESIGN BY SIGNIFY DATED 25.09.19 PROJECT NO. 0400380364

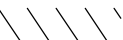
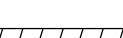
SCHEDULE OF SUPPORTING DRAWING SERIES		
NUMBER	REV	TITLE
S00033_C_S_IN3_001	C10	PHASE 2 ENGINEERING PLAN (SHEET 1)
S00033_C_S_IN3_002	C7	PHASE 2 ENGINEERING PLAN (SHEET 2)
S00033_C_S_IN3_005	C2	PHASE 2 S38 GULLY CATCHMENT PLAN (SHEET 1)
S00033_C_S_IN3_006	C1	PHASE 2 S38 GULLY CATCHMENT PLAN (SHEET 2)
S00033_C_S_IN3_007	C7	PHASE 2 SURFACE FINISHES PLAN (SHEET 1)
S00033_C_S_IN3_008	C4	PHASE 2 SURFACE FINISHES PLAN (SHEET 2)
S00033_C_S_IN3_009	A	PHASE 2 SITE LOCATION PLAN
S00033_C_DE_IN3_001	C2	PHASE 2 S38 HIGHWAY CONSTRUCTION DETAILS (SHEET 1)
S00033_C_DE_IN3_002	C1	PHASE 2 S38 HIGHWAY CONSTRUCTION DETAILS (SHEET 2)
S00033_C_DE_IN3_008	C1	PHASE 2 BUS STOP CONSTRUCTION DETAILS
S00033_C_SE_IN3_001	C1	PHASE 2 SECTION 38 HIGHWAY & DRAINAGE LONGSECTIONS
S00033_C_SE_IN3_002	C1	PHASE 2 S38 HIGHWAY SECTIONS
S00033_C_SCH_IN3_001	C4	PHASE 2 FOUL AND SURFACE WATER MANHOLE SCHEDULES

Diagram showing the extent of S38 work area. A black arrow points to a hatched area labeled "EXTENT OF S38 WORK".

EXTENT OF S38 IN 2005

FREEKS LANE

KEY PLAN:
1:5000

- | | |
|---|---|
| KEY | |
|  | ADOPTABLE CARRIAGEWAY |
|  | ADOPTABLE FOOTWAY |
|  | ADOPTABLE VERGE |
|  | HIGHWAY SEWER EASEMENT (3m EITHER SIDE OF PIPE) |
|  | 100mm THICK WHITE LINES LAID AT 1.0m CENTRES LAID AT 45 DEGREES |
|  | HIGHWAY GULLY WITH 1500 CONNECTION PIPE |
|  | ADOPTABLE FOUL WATER SEWER & MANHOLE |
|  | ADOPTABLE SURFACE WATER SEWER & MANHOLE |
|  | PROPOSED HIGHWAY SURFACE WATER DRAIN & MANHOLE |
|  | PROPOSED HIGHWAY DRAINAGE HEADWALL |
|  | EXISTING FOUL WATER SEWER & MANHOLE |
|  | PROPOSED STREET LIGHTING COLUMN |
|  | SITE BOUNDARY |
|  | JUNCTION VISIBILITY SPLAYS - NO OBSTRUCTION GREATER THAN 600mm |
|  | COVENANTED VISIBILITY SPALY |
|  | 400 x 400 TACTILE PAVING |
|  | PRIVATE TREE PIT WITHIN ADOPTABLE FOOTWAY |
|  | PRIVATE TREE PIT WITHIN ADOPTABLE VERGE |

SUBJECT TO
TECHNICAL APPROVAL

C4	14.09.23	LIGHTING COLUMNS UPDATED AND WHITE LINING ADDED
C3	11.07.23	FOOT/CYCLE PATH REALIGNED TO ACCOMMODATE FEEDER PILLARS
C2	27.01.23	RAMP ADDED AS PER WSSC COMMENTS
C1	30.11.21	GULLYS UPDATED TO SUIT LATEST CATCHMENT PLAN & ISSUED FOR CONSTRUCTION
T17	30.07.21	PHASE 2 FOUL AND SURFACE WATER MANHOLE SCHEDULES UPDATED TO SHOW SKID RESISTANT MANHOLE COVERS
T16	23.07.21	EXTENT OF WORKS UPDATED, SURFACE WATER DRAINAGE SHOWN IN BLUE, ADDITIONAL GULLIES ADDED, KEY PLAN ADDED AND RELEVANT DRAINAGES UPDATED FOLLOWING WSSC COMMENTS
T15	22.02.21	STREET LIGHTING AND LANDSCAPE LAYOUT TREE PITS UPDATED TO SUIT REVISED DESIGN. STREET LIGHTING CUT OUTS ADDED TO COLUMNS LOCATED WITHIN SOFT LANDSCAPE AREAS
T14	20.10.20	EASEMENT ADDED TO HIGHWAY SEWER. LIMIT OF SEWER ADOPTION REVISE DIN LINE WITH PHASE 3 EXTENTS. PLAN REVISED IN LINE WITH ENGINEERING LAYOUT UPDATES. SPPENDING DRAWING LIST UPDATED.
T13	17.08.20	TREE PIT LANDSCAPES WITHIN VERGE UPDATED TO SUIT LATEST LANDSCAPE DESIGN
T12	28.07.20	NOTES REMOVED FROM LEGAL PLAN
T11	22.07.20	TREE PITS ADDED AND POND C HEADWALL UPDATED. KEY, DRAWING REVISIONS & NOTES UPDATED
T10	15.07.20	DRAINAGE UPDATED TO SUIT SUB TOP DESIGN, CULTIVATE AMENDED WITHIN DRAWING BACKGROUND.
T9	21.05.20	BOLLARDS ON RESIDENTS' SPACE REMOVED
T8	12.05.20	FOOTPATH AND STREETLIGHT COLUMN AT BACK OF PUMP STATION UPDATED TO SUIT ENLARGED COMPOUND DESIGN
T7	09.04.20	BOLLARD REMOVED FOLLOWING UPDATED DESIGNER'S RESPONSE
T6	27.02.20	NOTES UPDATED TO SUIT WSSC STANDARDS
Rev:	Date:	Revision History:



COUNTRYSIDE

Places People Love

Rufek House
154 High Street, Sowerthorpe
Kew, TN11 1XE
01732 747 025
countrysideproperties.com

Originator:



Third Floor
The Mulbrook Building
22-24 Mulbrook Street
London
EC3M 3JX

Tel: 020 7680 6588
Web: www.ardent-ice.co.uk
E-mail: enquiries@ardent-ice.co.uk

Project:

MAPLE DRIVE, FREEKS FARM
BURGESS HILL

	Name:	Date:		Name:	Date:
Drawn By:	UN	11.12.19	Approved:	JM	11.12.19

Scale: 1:500 @ A1 Status: FOR CONSTRUCTION

Drawing Title:

PHASE 2
SECTION 38 AGREEMENT PLAN

Drawing No:	S00033_C_S_IN3_003	Rev:	C4
-------------	--------------------	------	----