




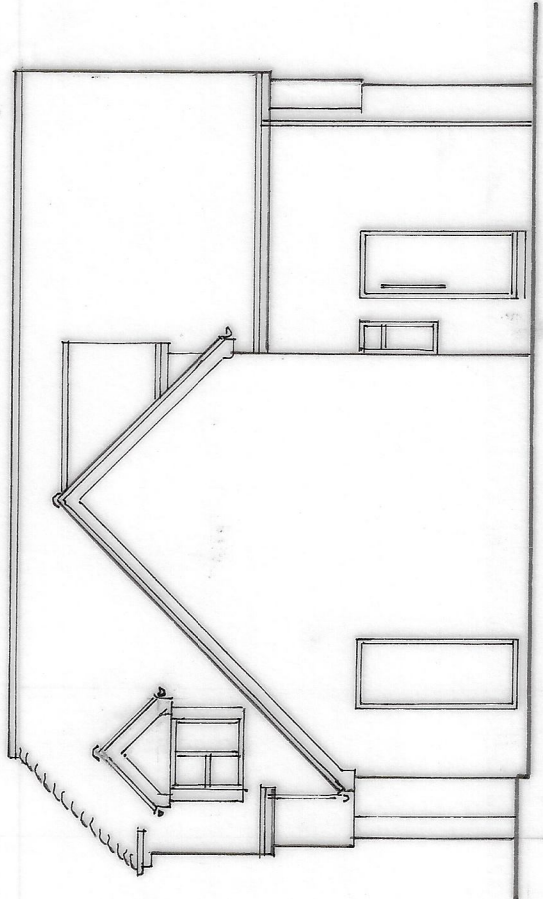


LEFT SIDE ELEVATION
1.100
(EXISTING AND PROPOSED)

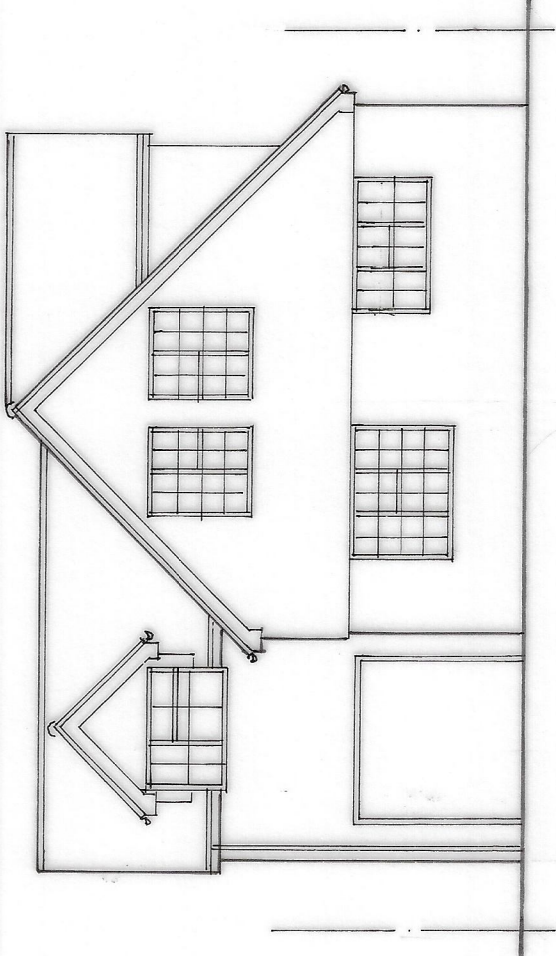


FRONT ELEVATION
1.100

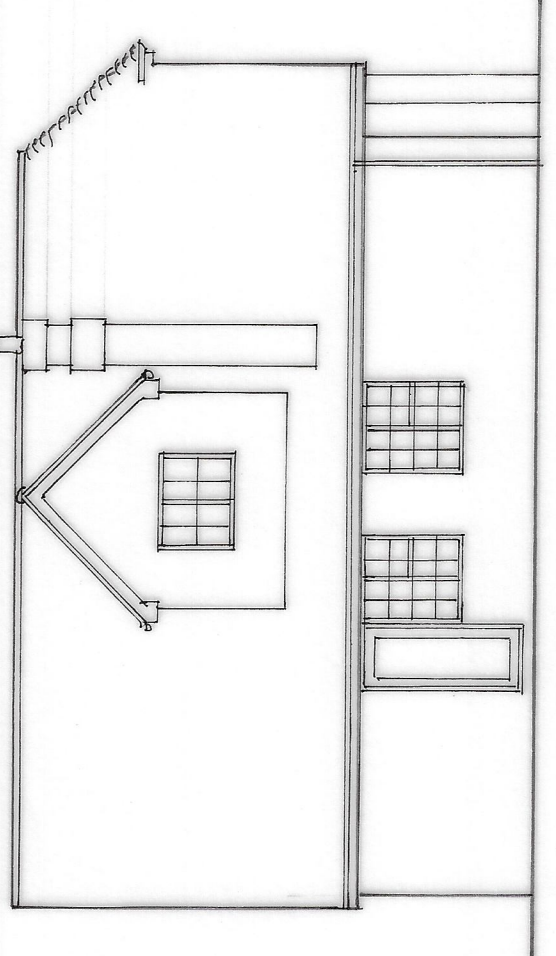


RIGHT SIDE ELEVATION
1.100

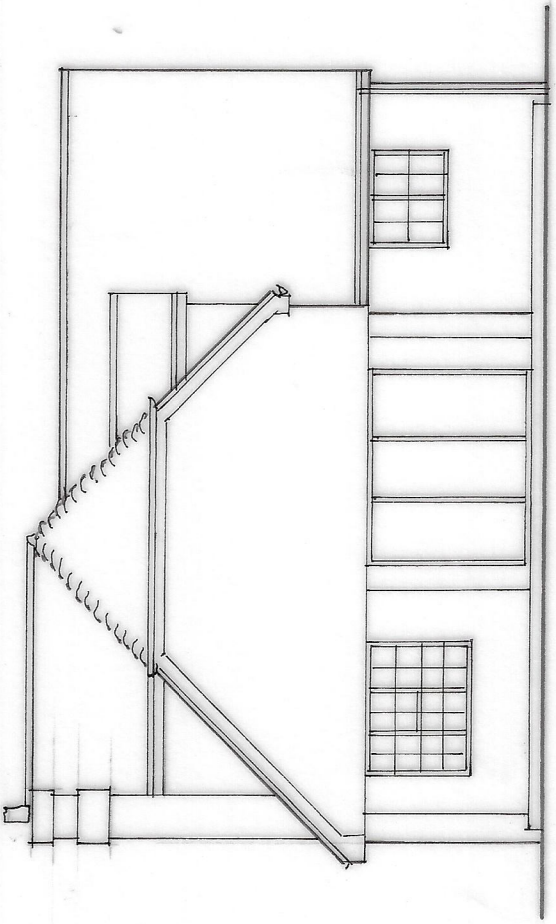


REAR ELEVATION
1.100

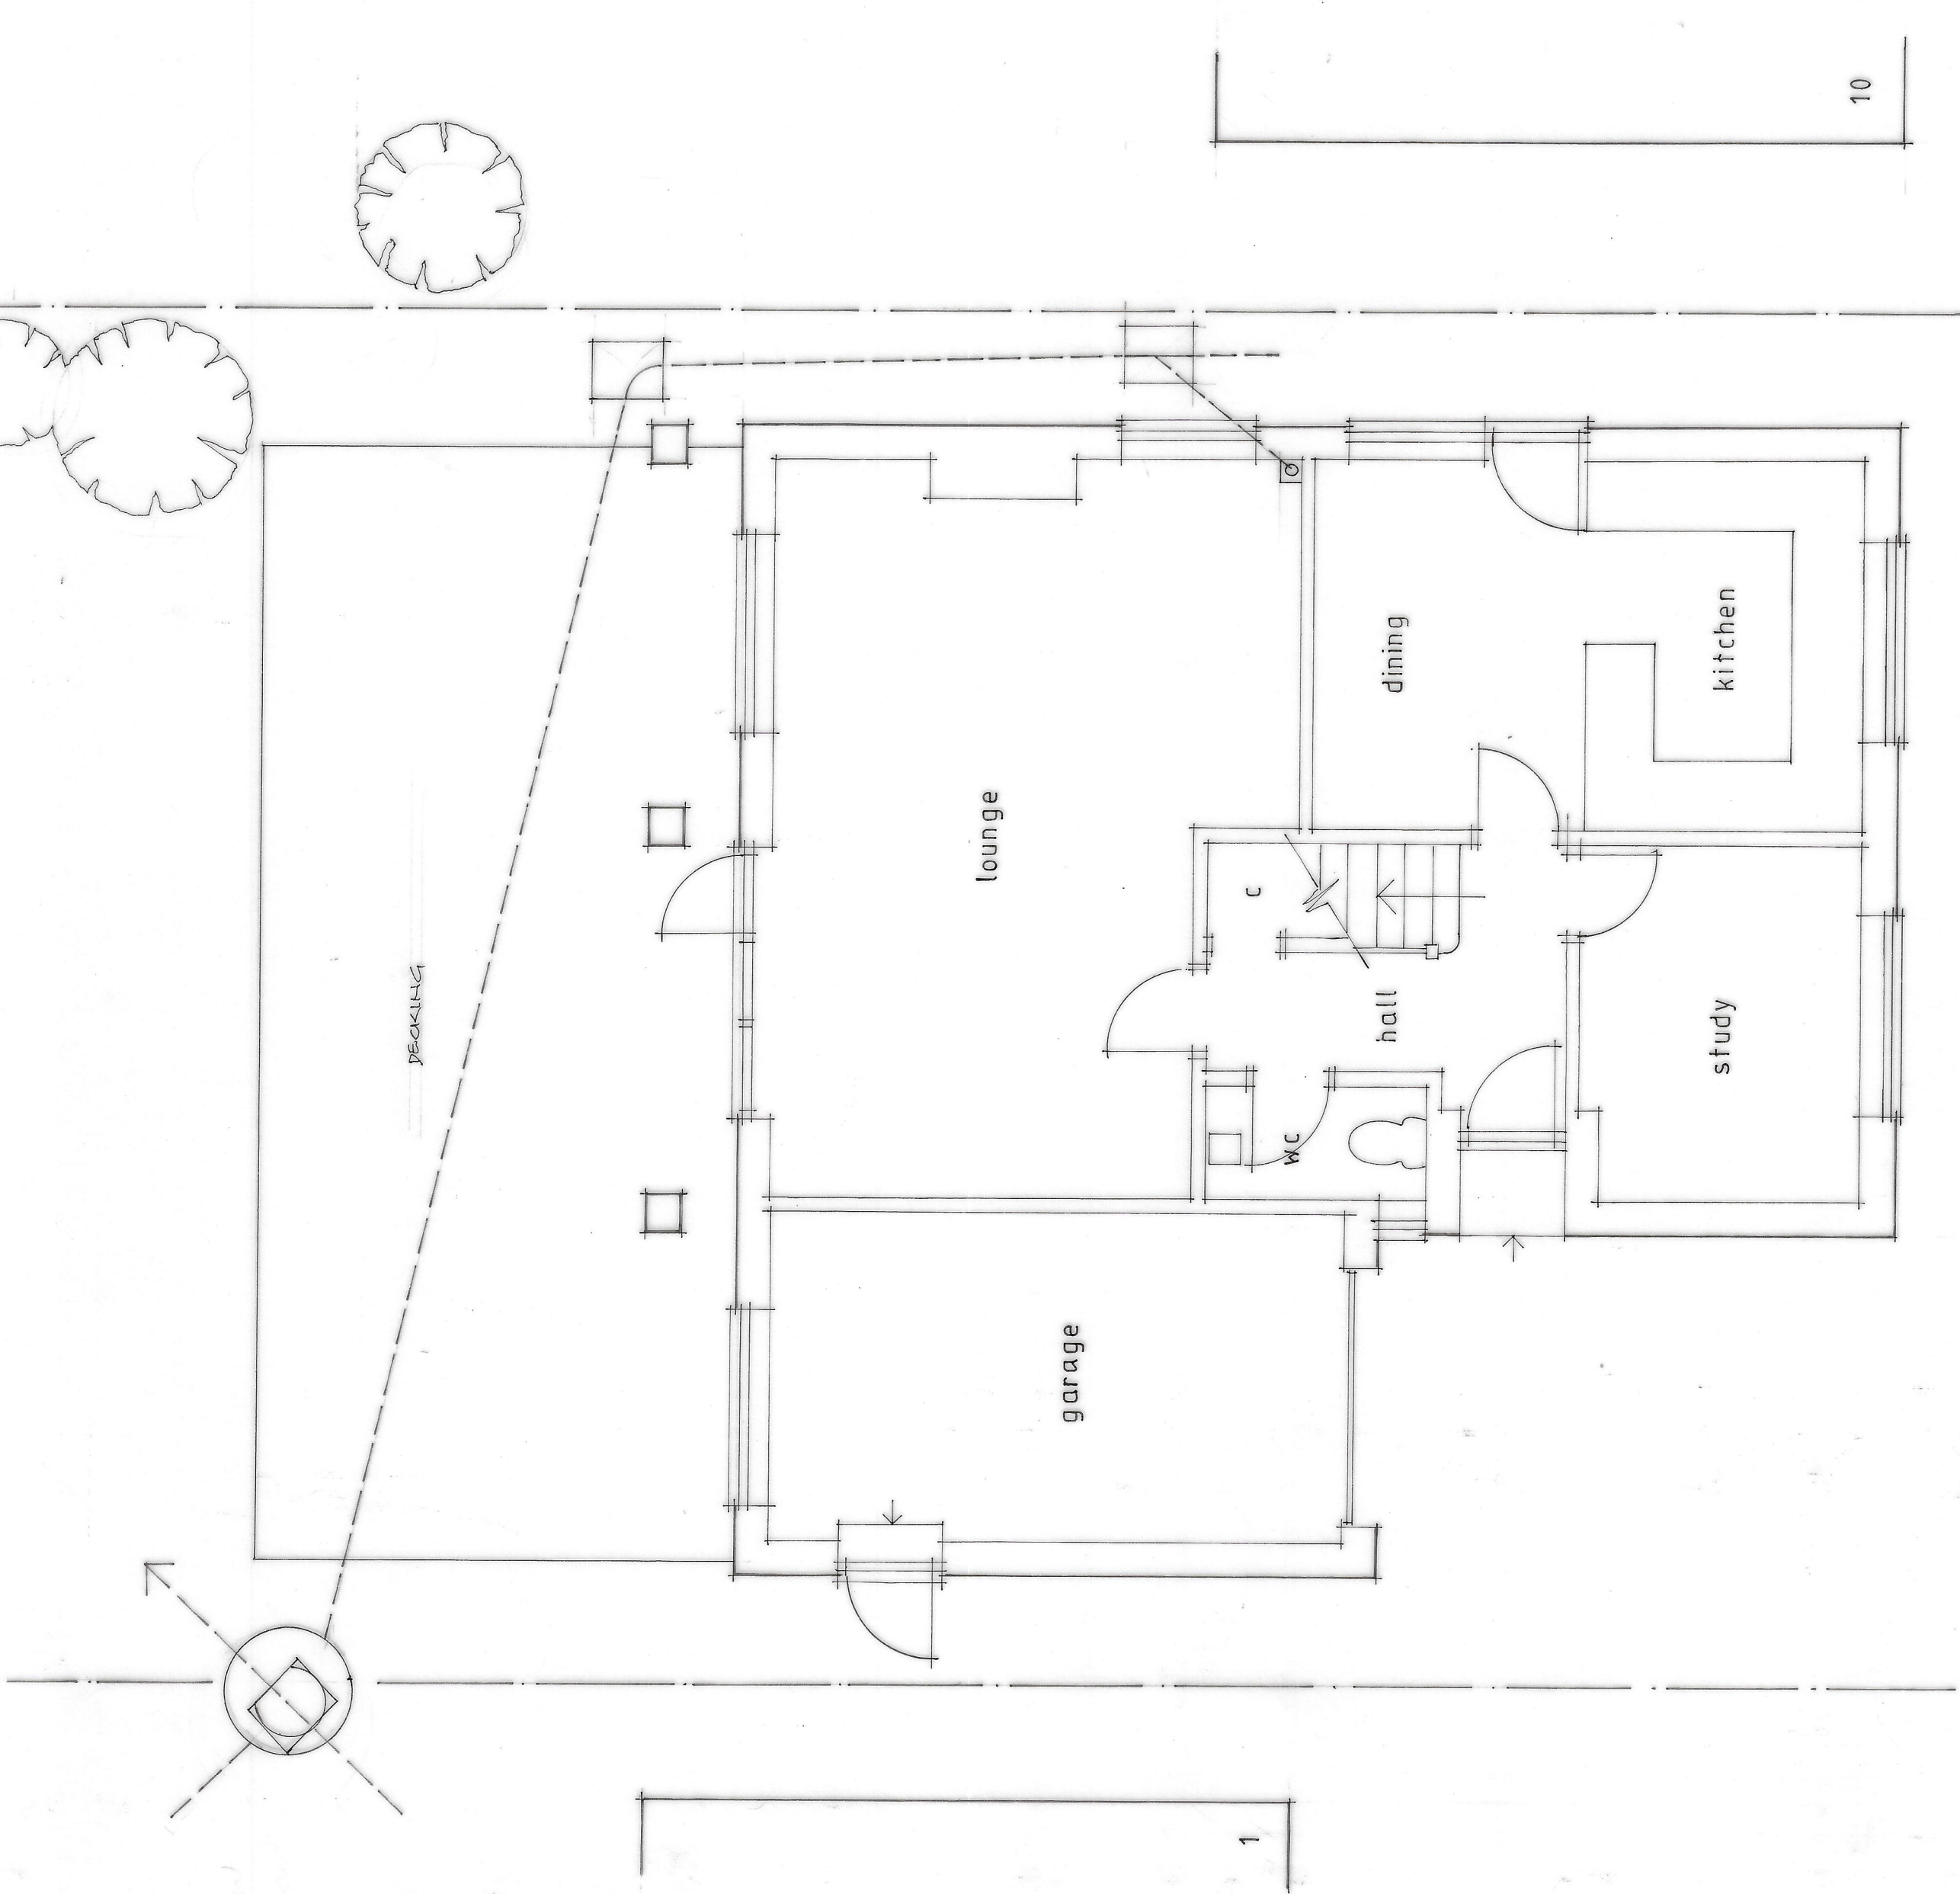

GROUND FLOOR PLAN
1.50

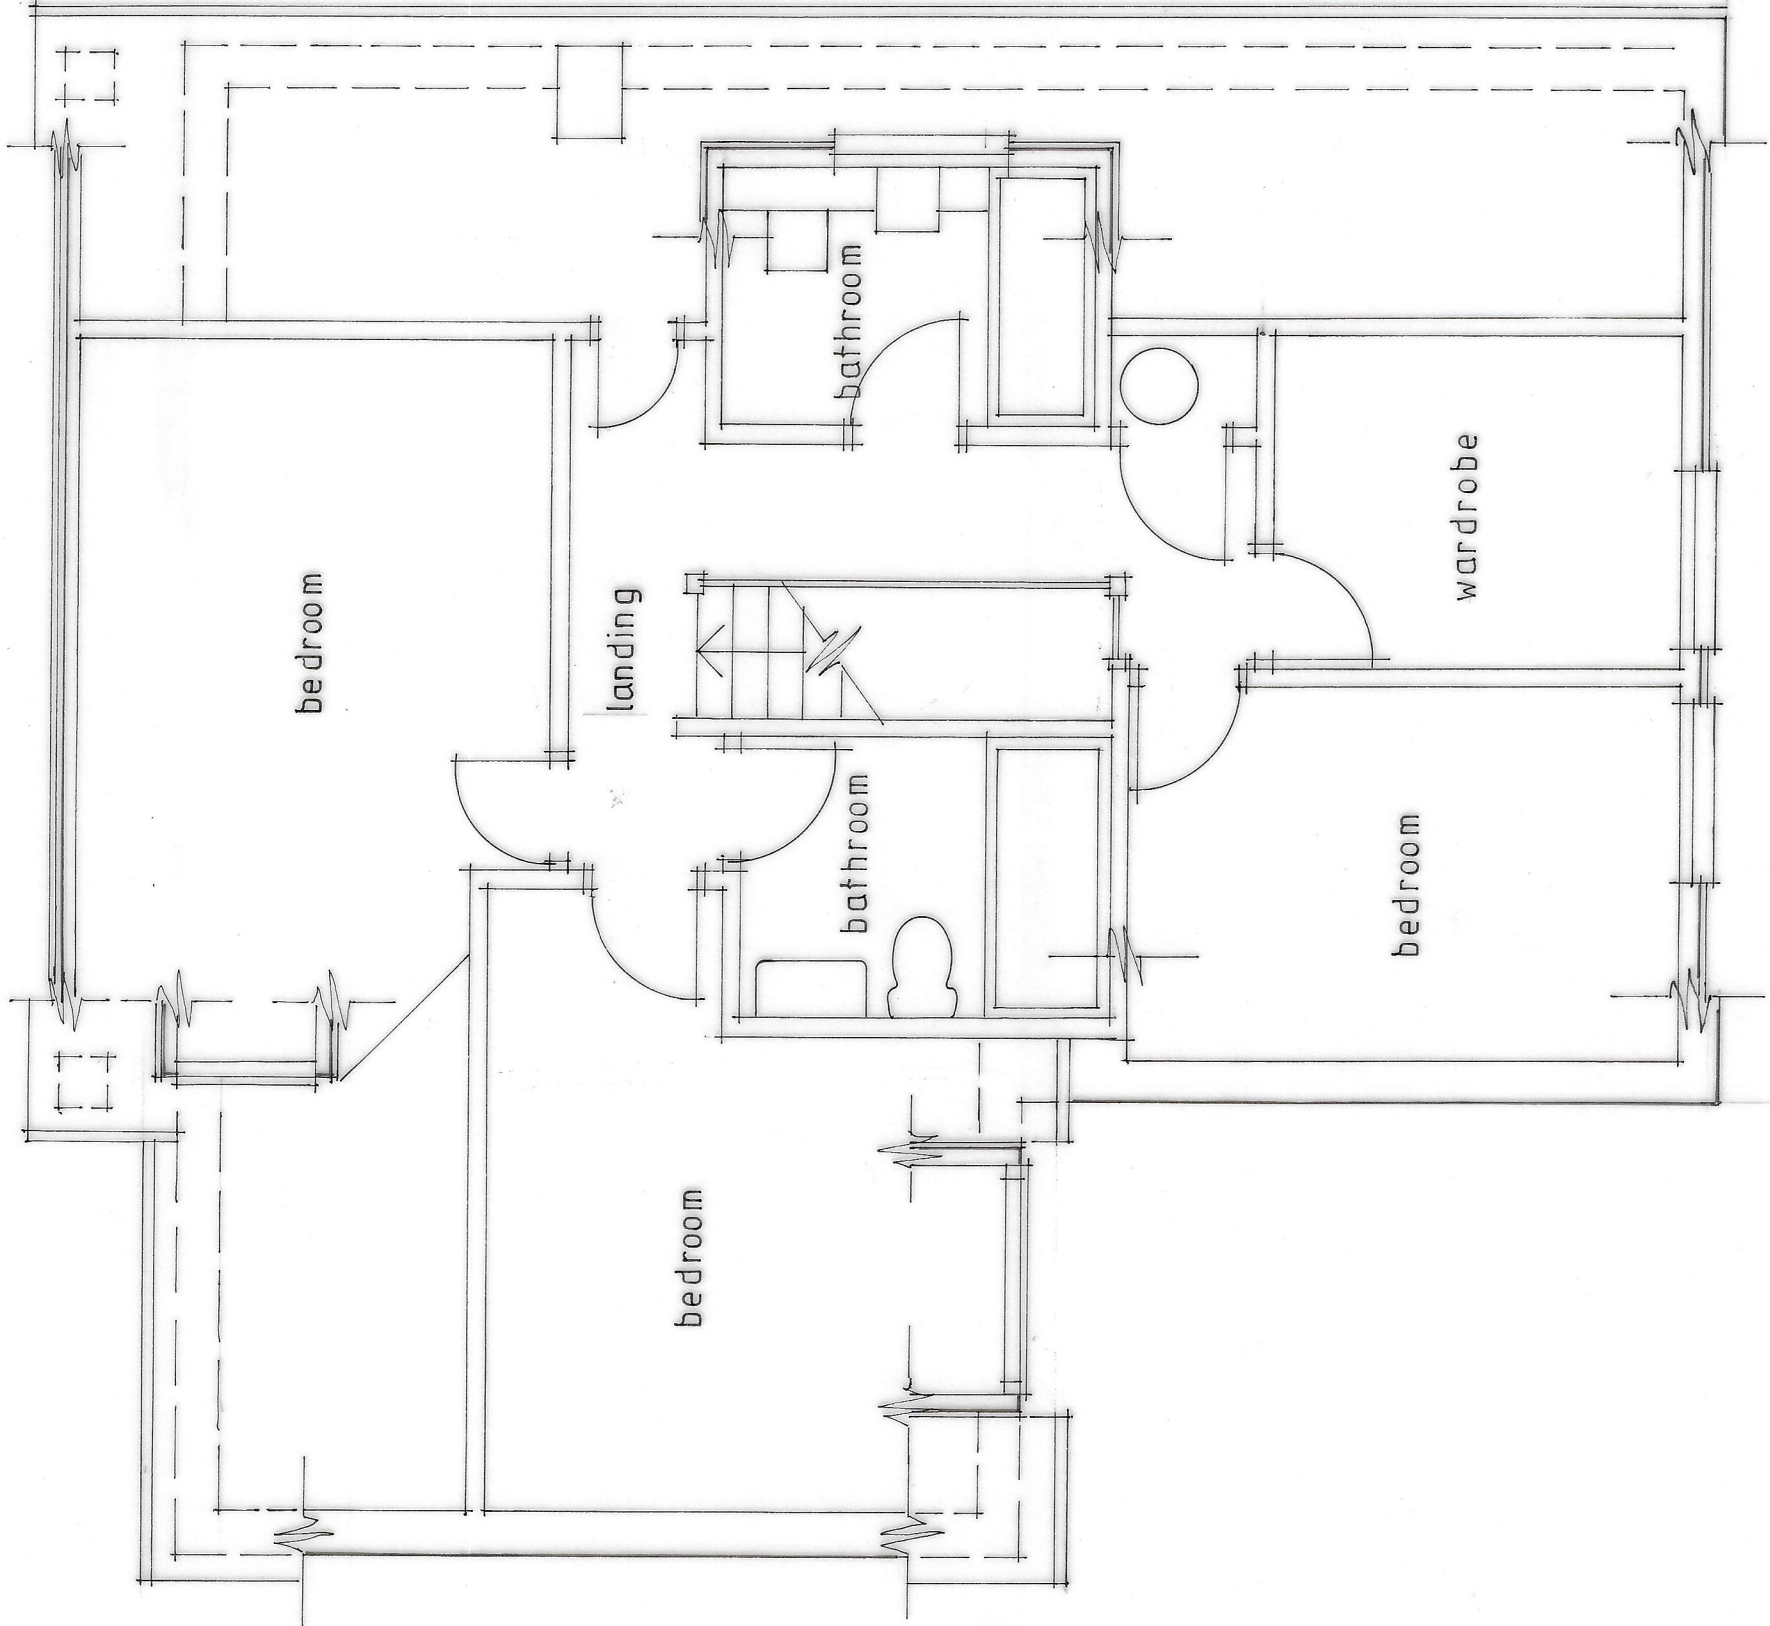

FIRST FLOOR PLAN
1.50

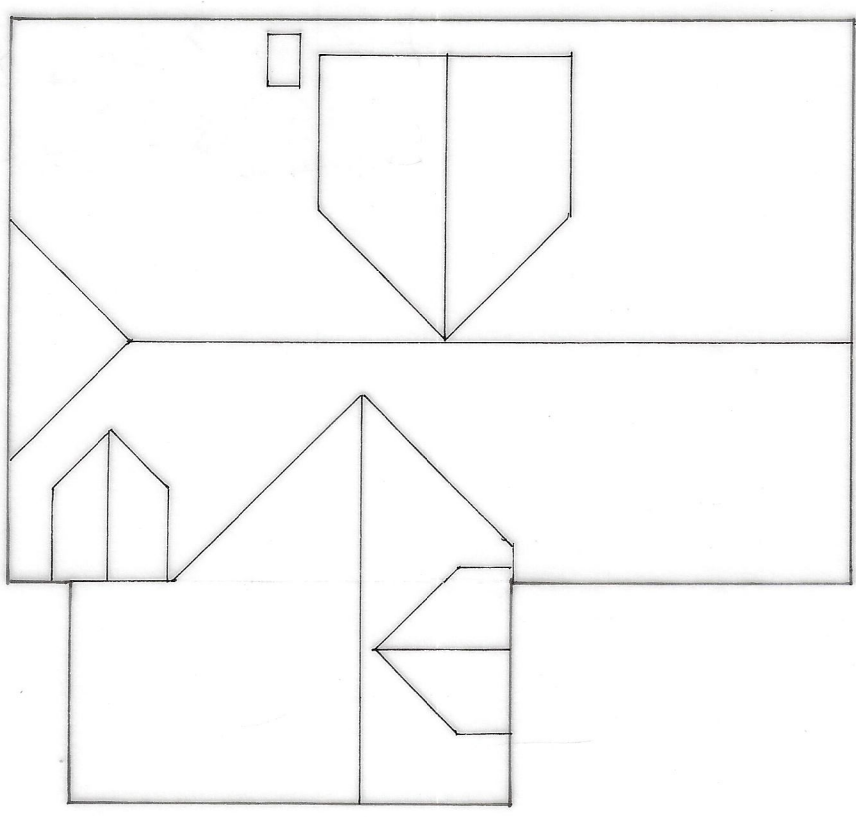

ROOF PLAN
1.100


John Darvall
Architectural Services
Tel: 01323 896322

Client:

MR AND MRS A ADAMS
2 FOLDERS CLOSE
BURGESS HILL

Project:

SURVEY AS EXISTING

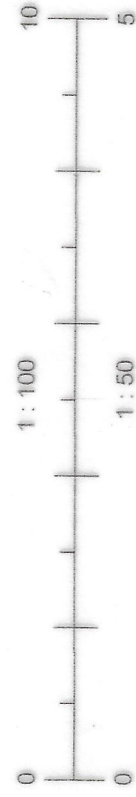

N