




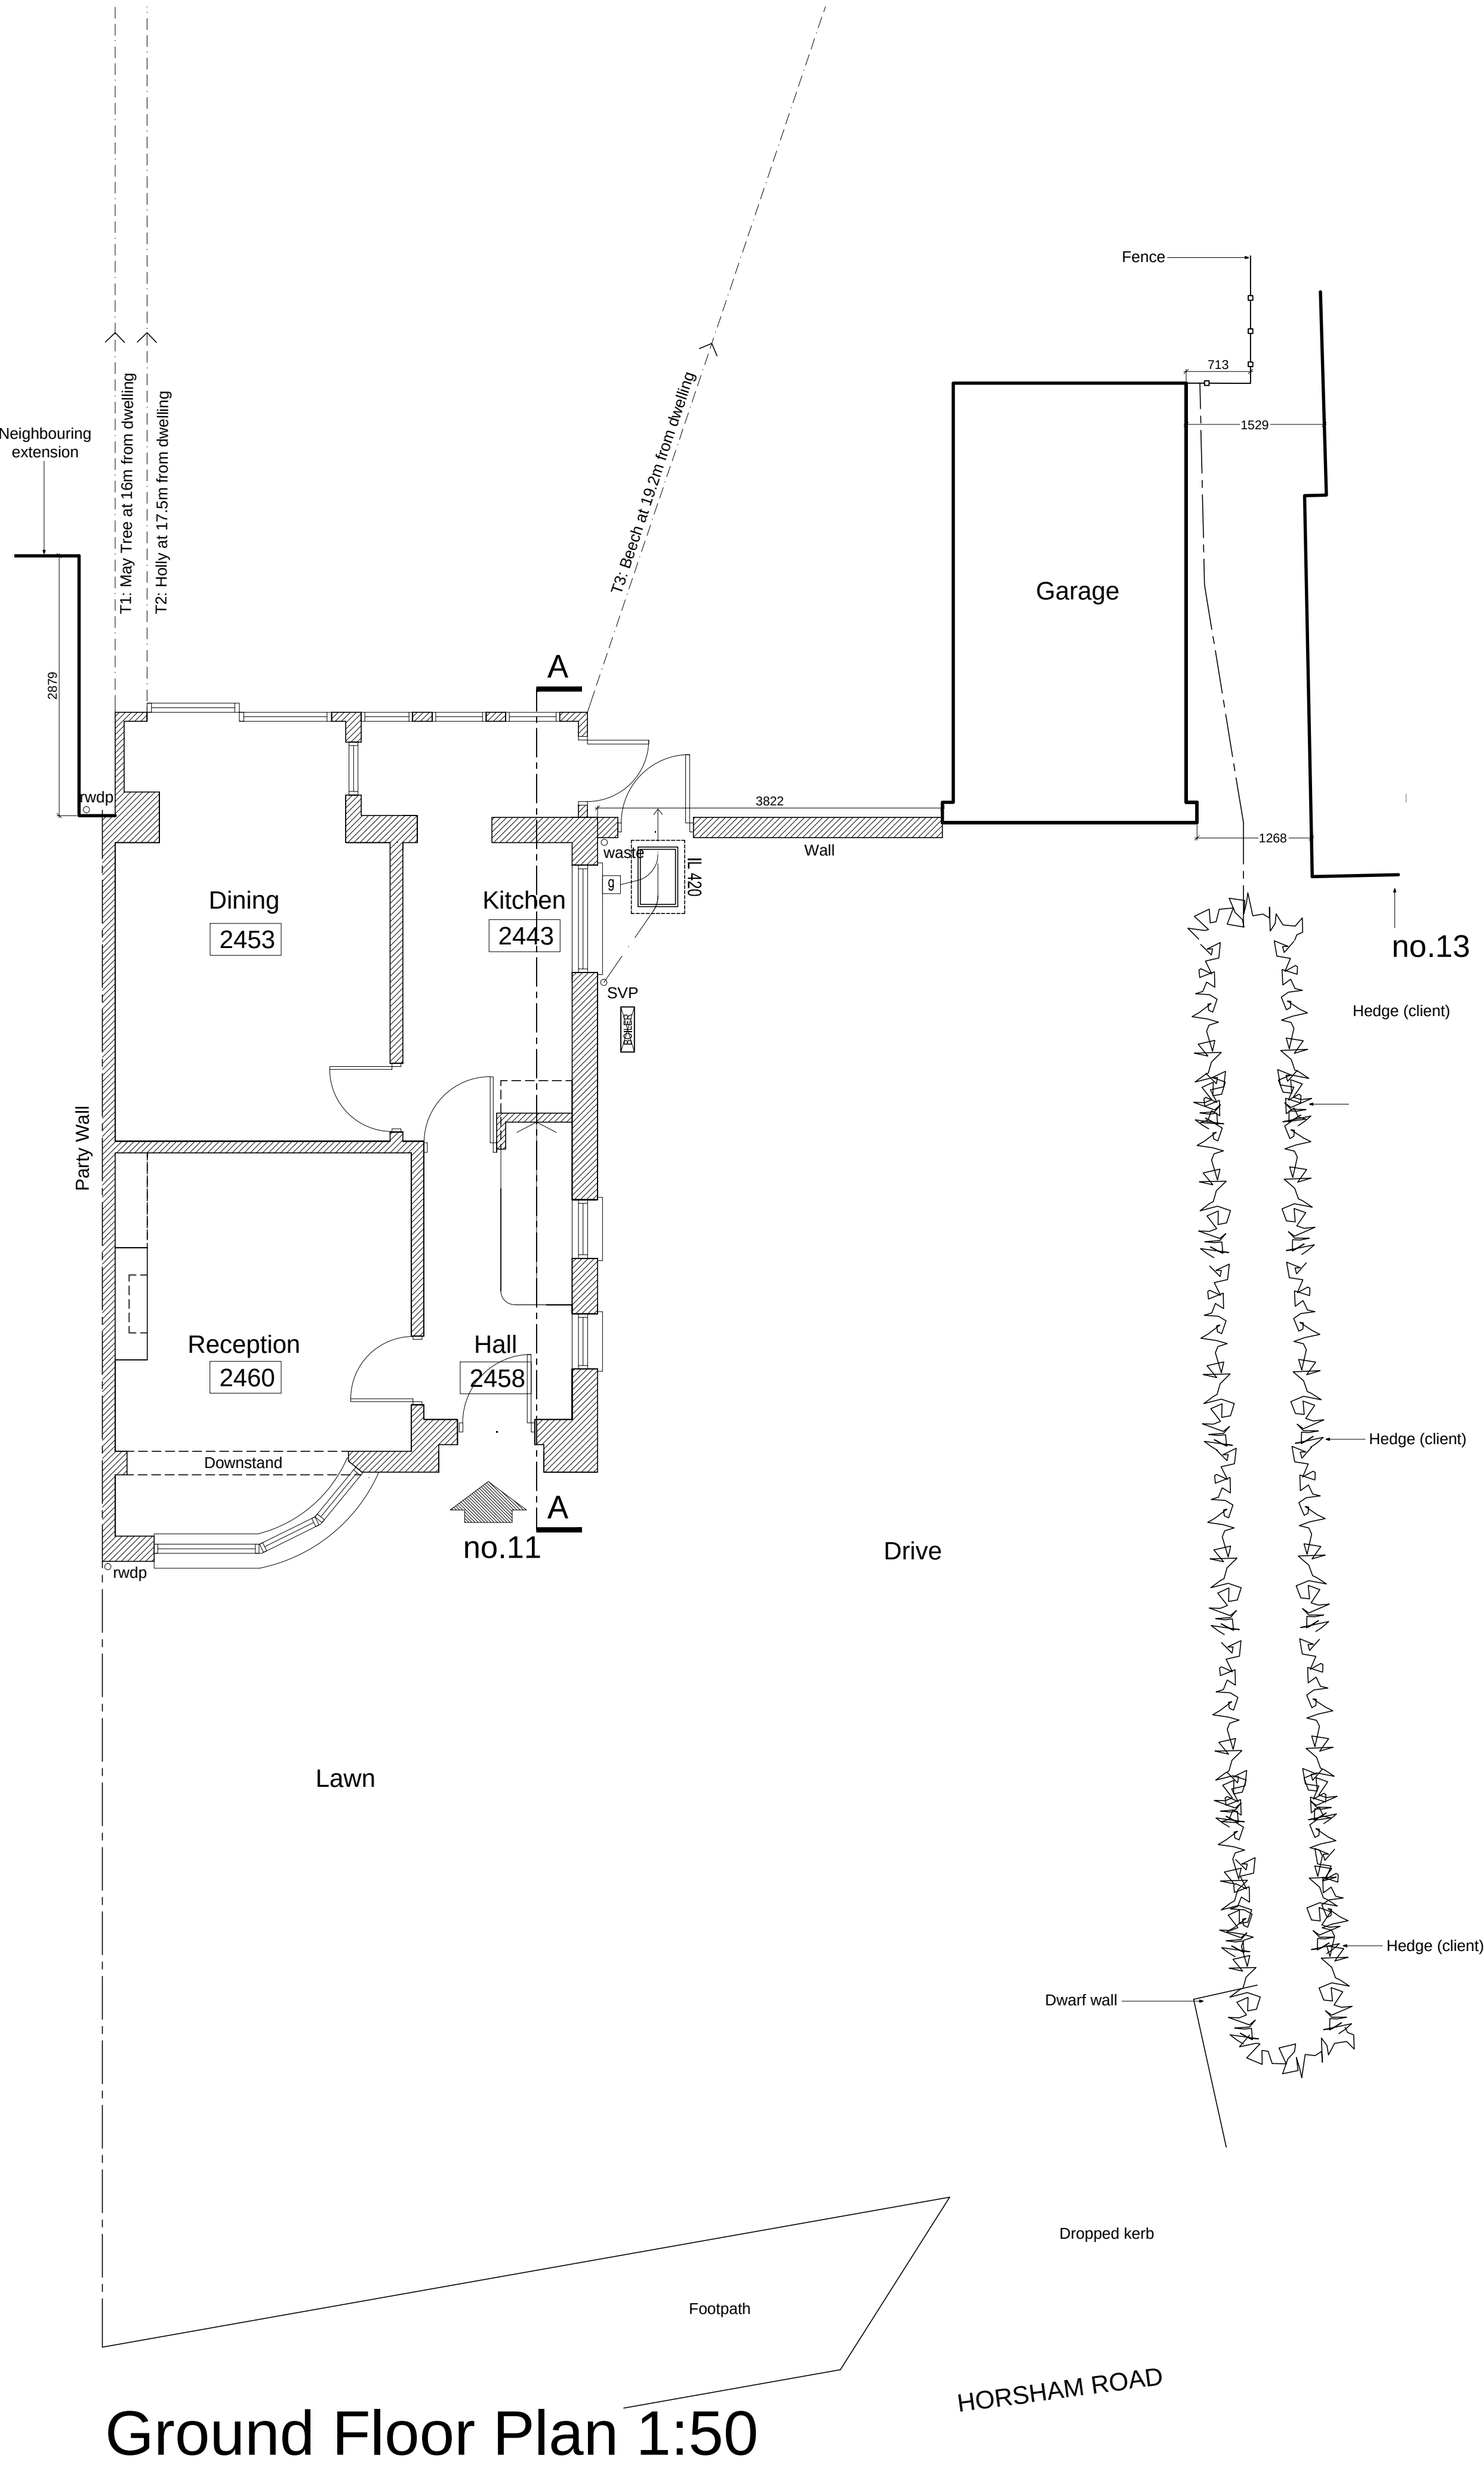


NOTE:  
The contractor is to check all site dimensions and levels before work starts.  
Report any discrepancies.

This drawing must be read with and checked against all structural and other specialist drawings, specifications and bills of quantities.  
Report any discrepancies.

The contractor is to comply with all current British Standards and Building Regulations whether or not specifically stated on these drawings.

This drawing has been produced for Mrs MacNaughton and is intended as part of 'PLANNING' stage and is not intended for use by any other person or for any other purpose.

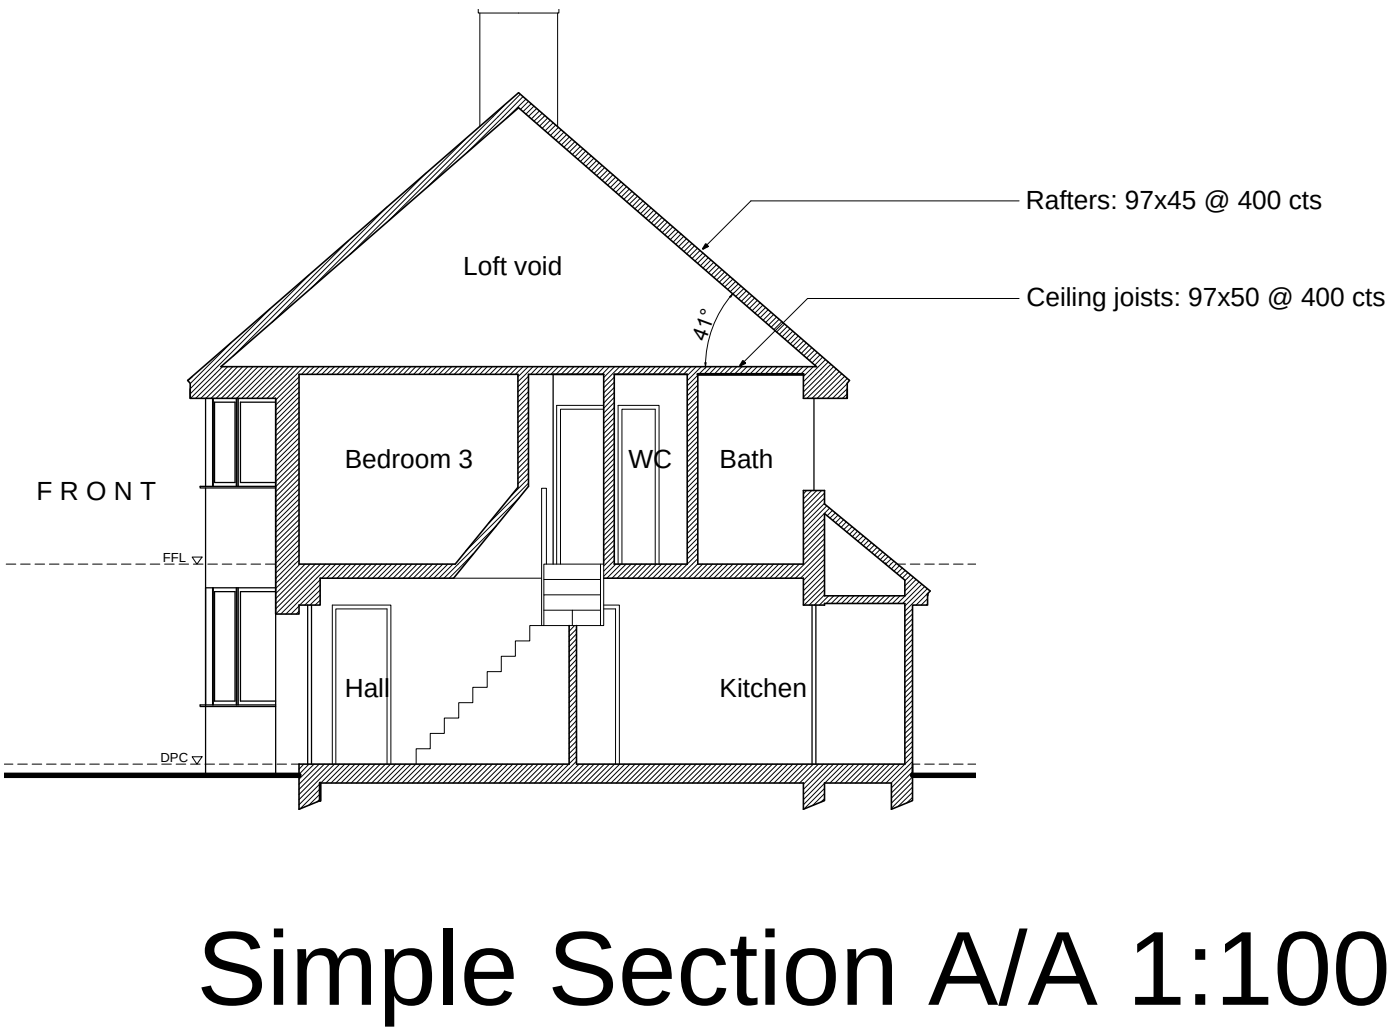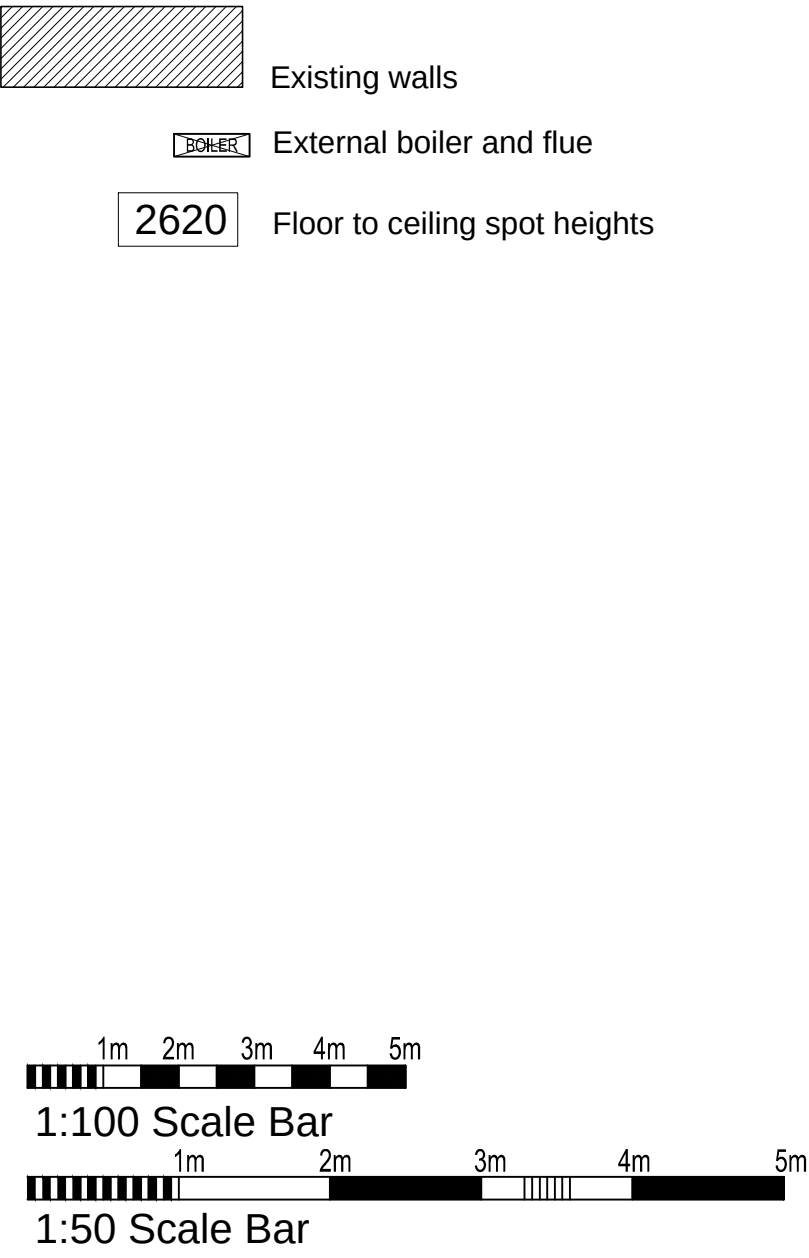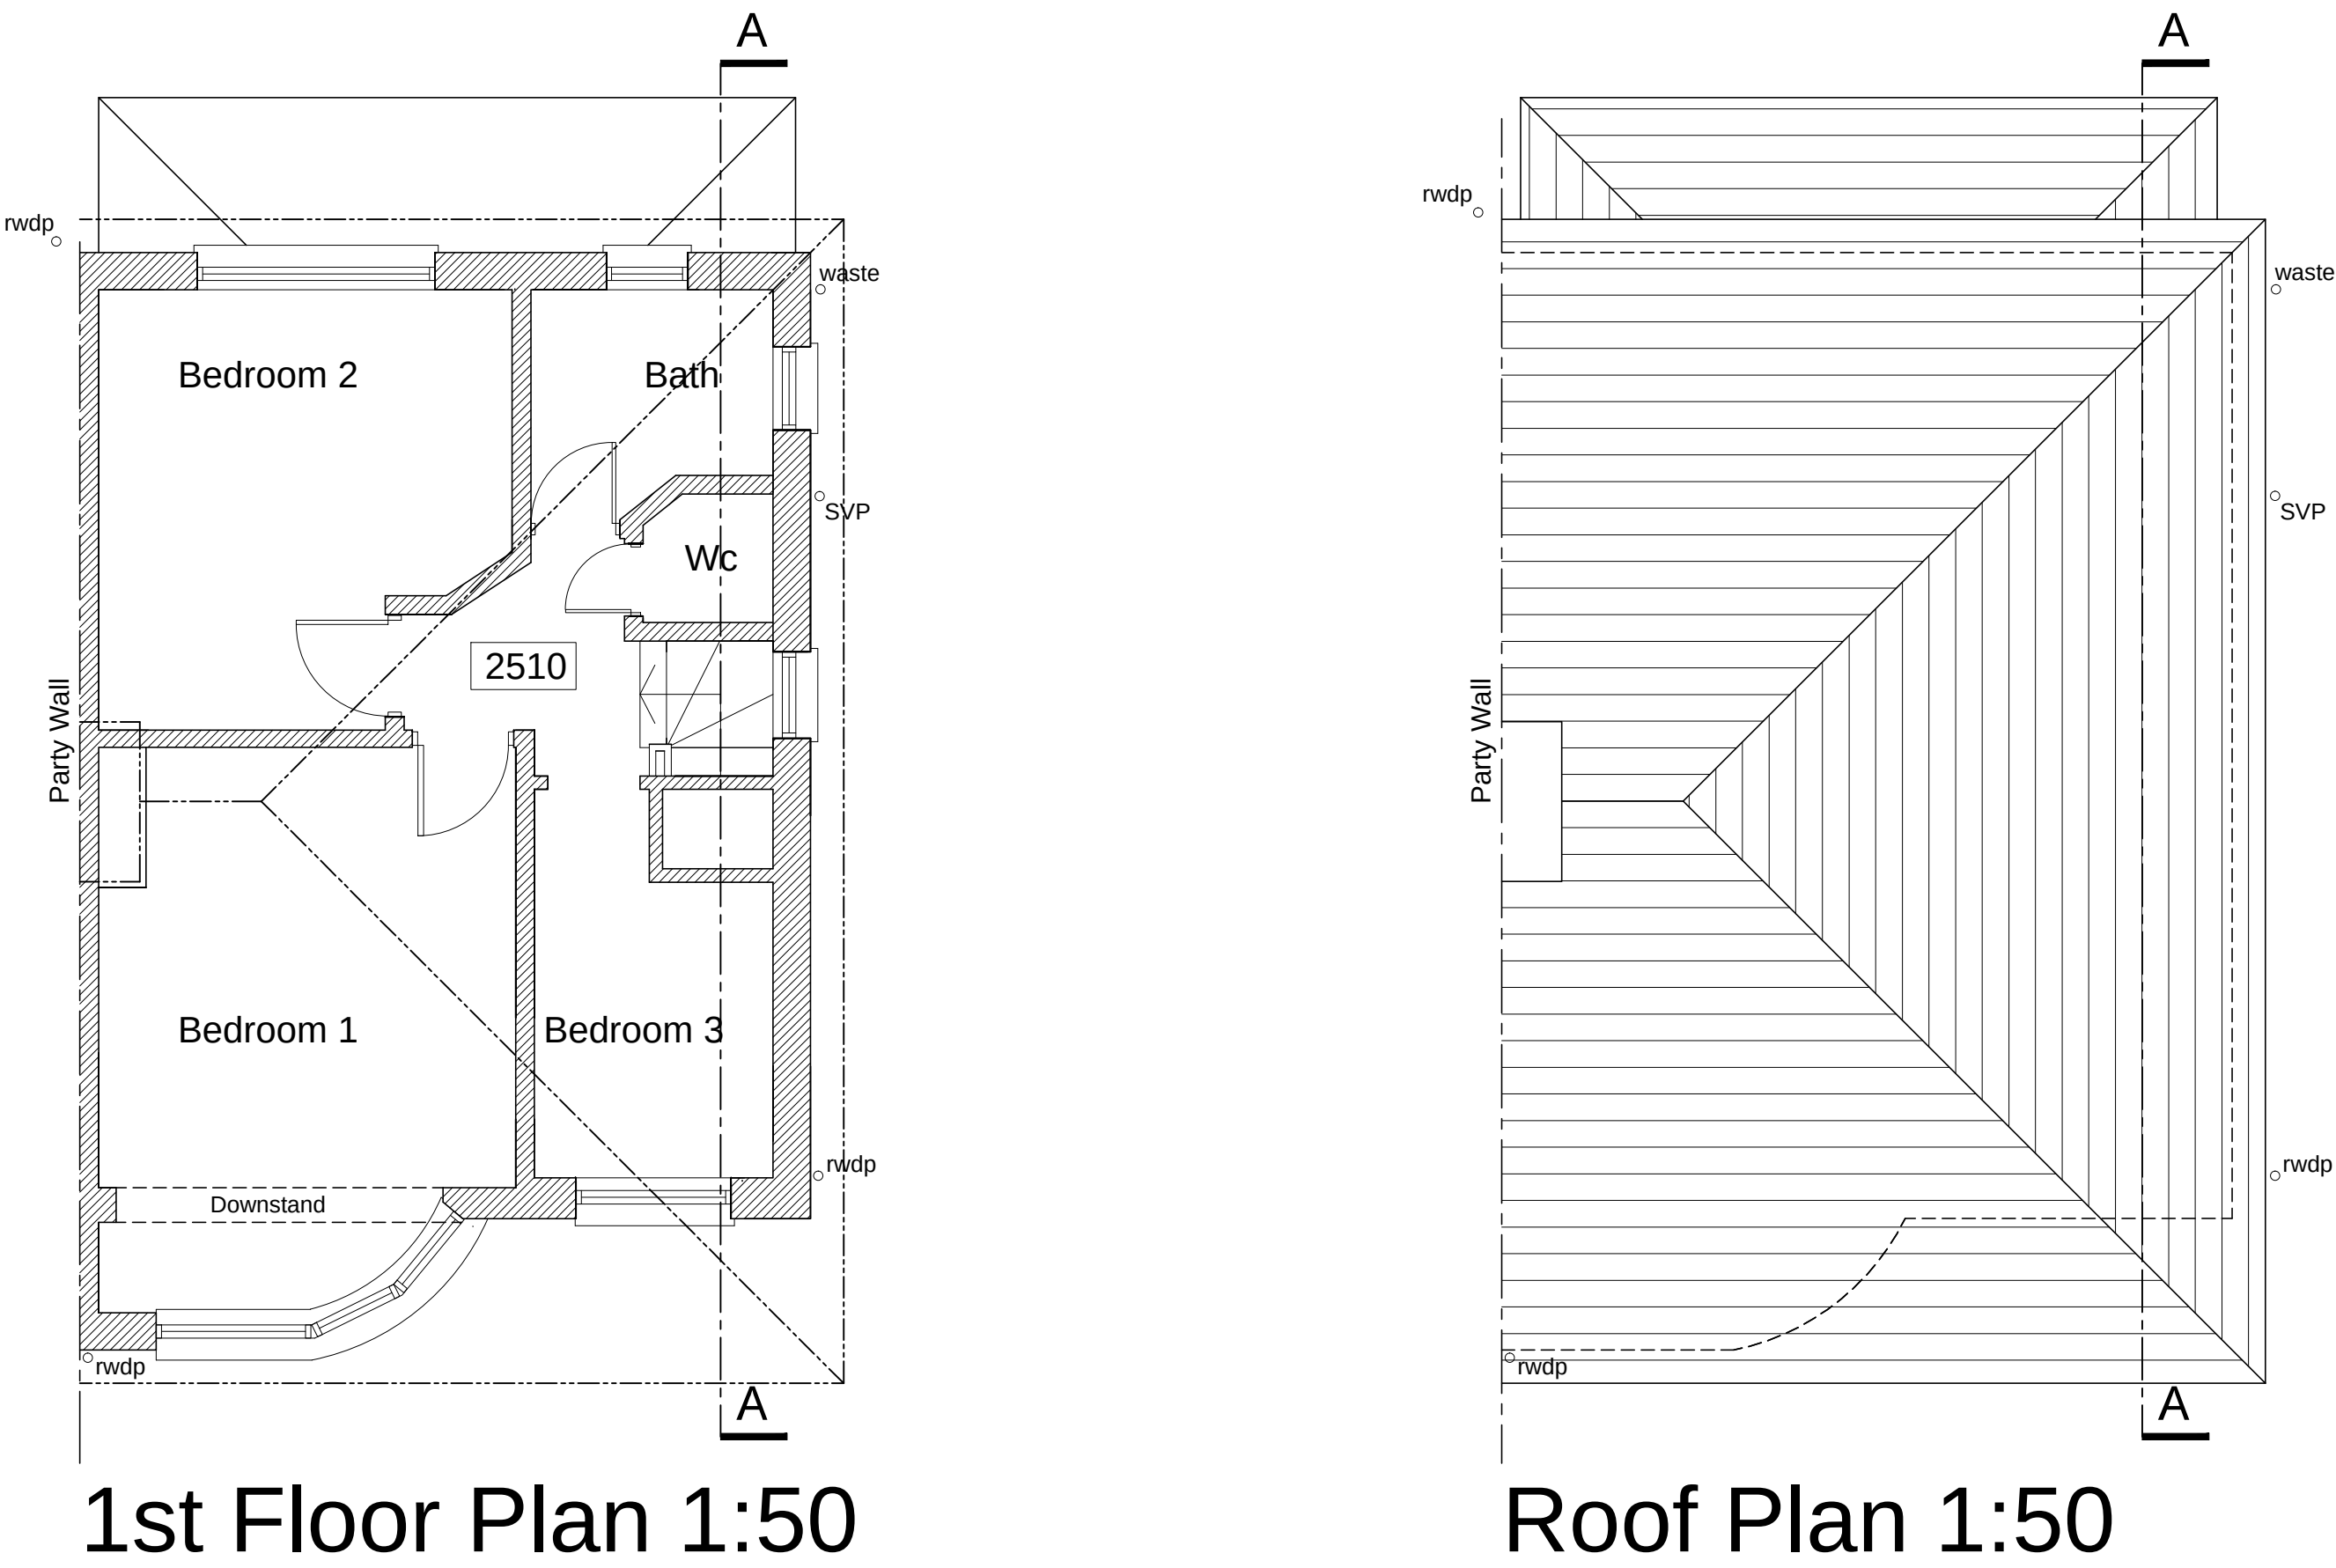

| FOR PLANNING   |                  |                |          |
|---|------------------|----------------|----------|
| Rev.   | Date             | Description    | By       |
| Client<br>Mrs MacNaughton   |                  |                |          |
| Project<br>Alterations To:<br>11 Horsham Road,<br>Pease Pottage   |                  |                |          |
| Drawing Title<br>Plans, Elevations and Simple<br>Section as Existing   |                  |                |          |
| Copyright (c) 2026 of:<br>Sussex Architectural Services<br>Wicket View<br>Cuckfield Lane<br>Warringlid<br>West Sussex<br>Tel:(01444) 461355<br>Email: info@sussexarchitecturalservices.co.uk |                  |                |          |
| Scale   | 1:100, 1:50 @ A1 | Drawing Number | 22-137.1 |
| Date   | April 2026       |                | 01       |
| Drawn   | -                |                |          |