



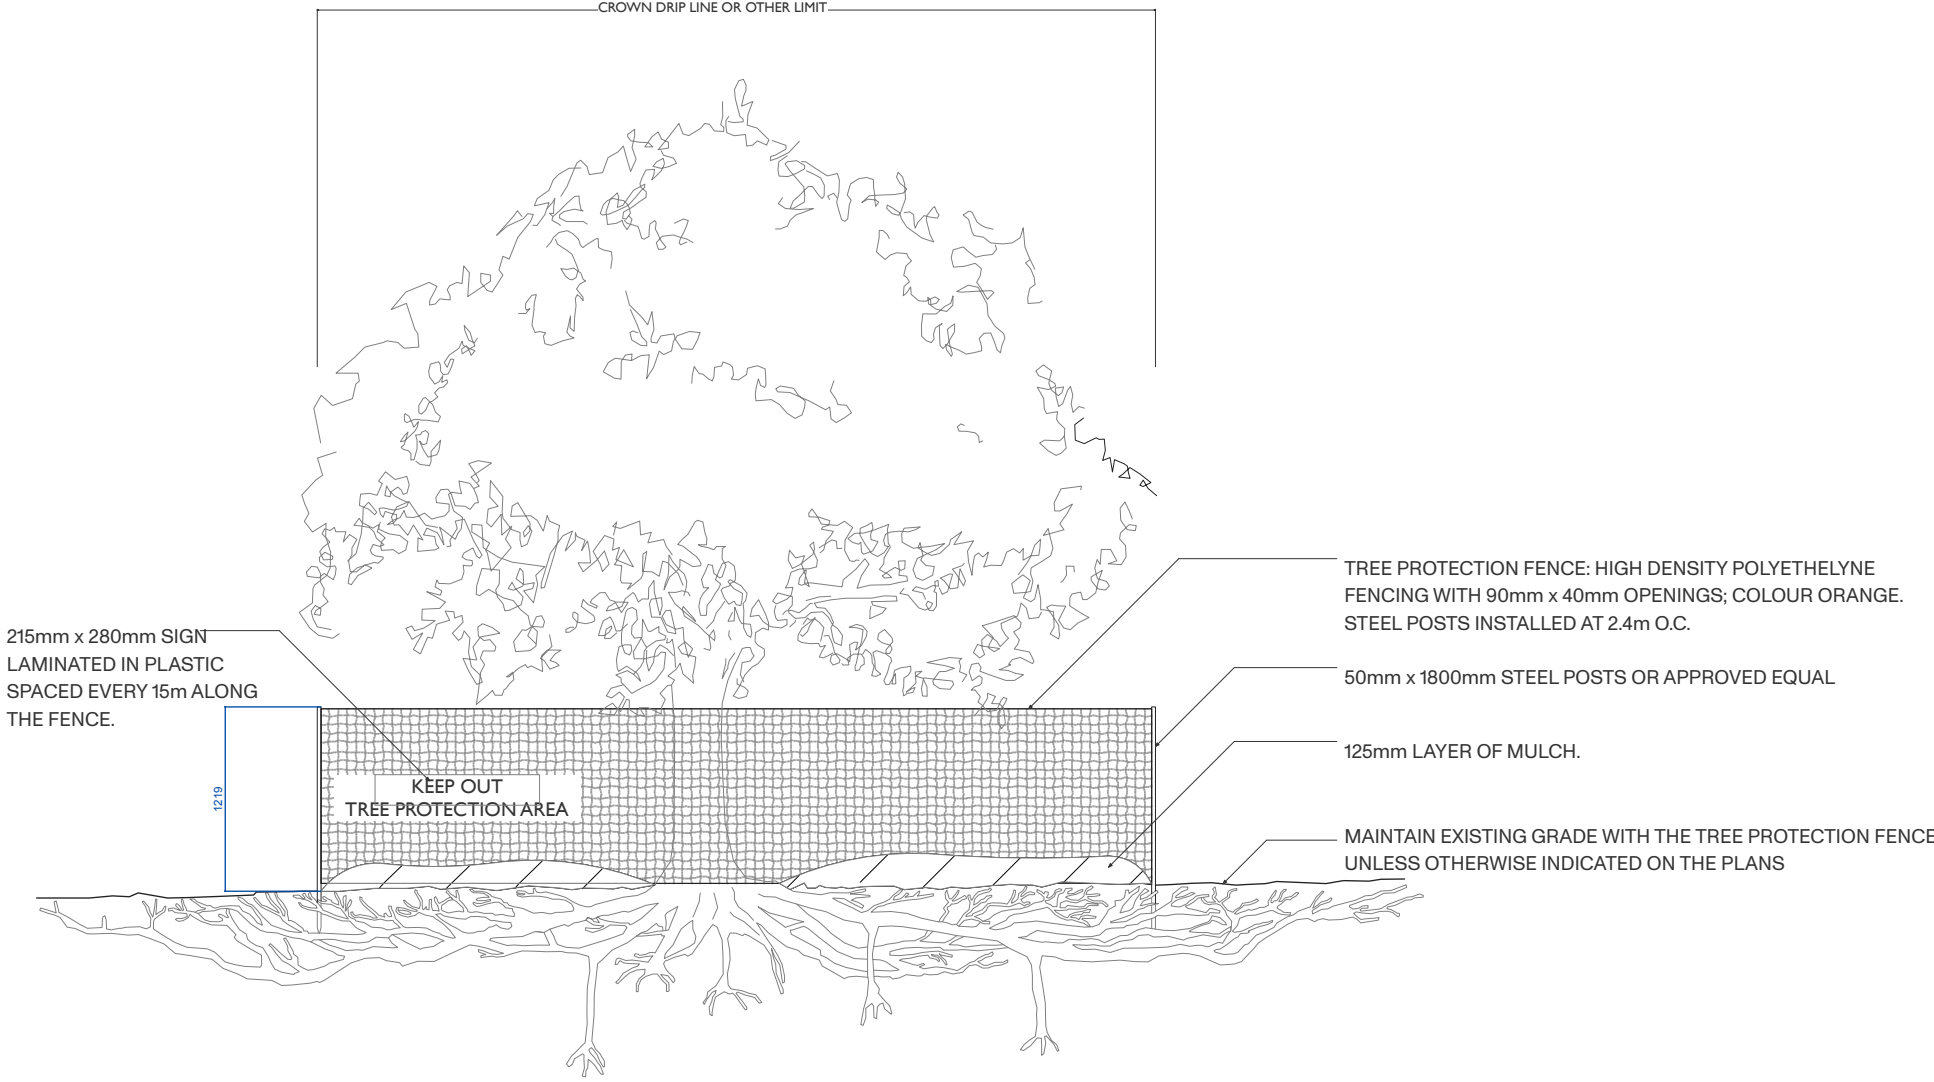

- NOTES:
- SEE SPECIFICATIONS FOR ADDITIONAL TREE PROTECTION REQUIREMENTS.
 - IF THERE IS NO EXISTING IRRIGATION, SEE SEPCIFICATIONS FOR WATERING REQUIREMENTS.
 - NO PRUNING SHALL BE PERFORMED EXCEPT BY APPROVED ARBORIST.
 - NO EQUIPMENT SHALL OPERATE INSIDE THE PROTECTIVE FENCING INCLDING DURING FENCE INSTALLATION AND REMOVAL.
 - SEE SITE PREPARATION PLAN FOR ANY MODIFICATIONS WITH THE TREE PROTECTION AREA.

TREE PROTECTION DETAIL SECTION (1:50)

- SHADED AREA DENOTES BOUNDARY WALL FOUNDATION
AREA OF 3 M2 WITHIN T6 RPA (TOTAL AREA 50 M2)
- SHADED AREA DENOTES BOUNDARY WALL FOUNDATION
AREA OF 7 M2 WITHIN T5 RPA (TOTAL AREA 284 M2)
- HATCHED AREA DENOTES PATHWAY
AREA OF 25 M2 WITHIN RPA.
GEOCEL TO BE USED ON PATHWAY WITH MINIMAL
EXCAVATION USING HAND TOOLS ONLY
- ROOT PROTECTION AREAS DENOTED BY DASHED LINE
- LINE DENOTING TREE PROTECTION FENCING

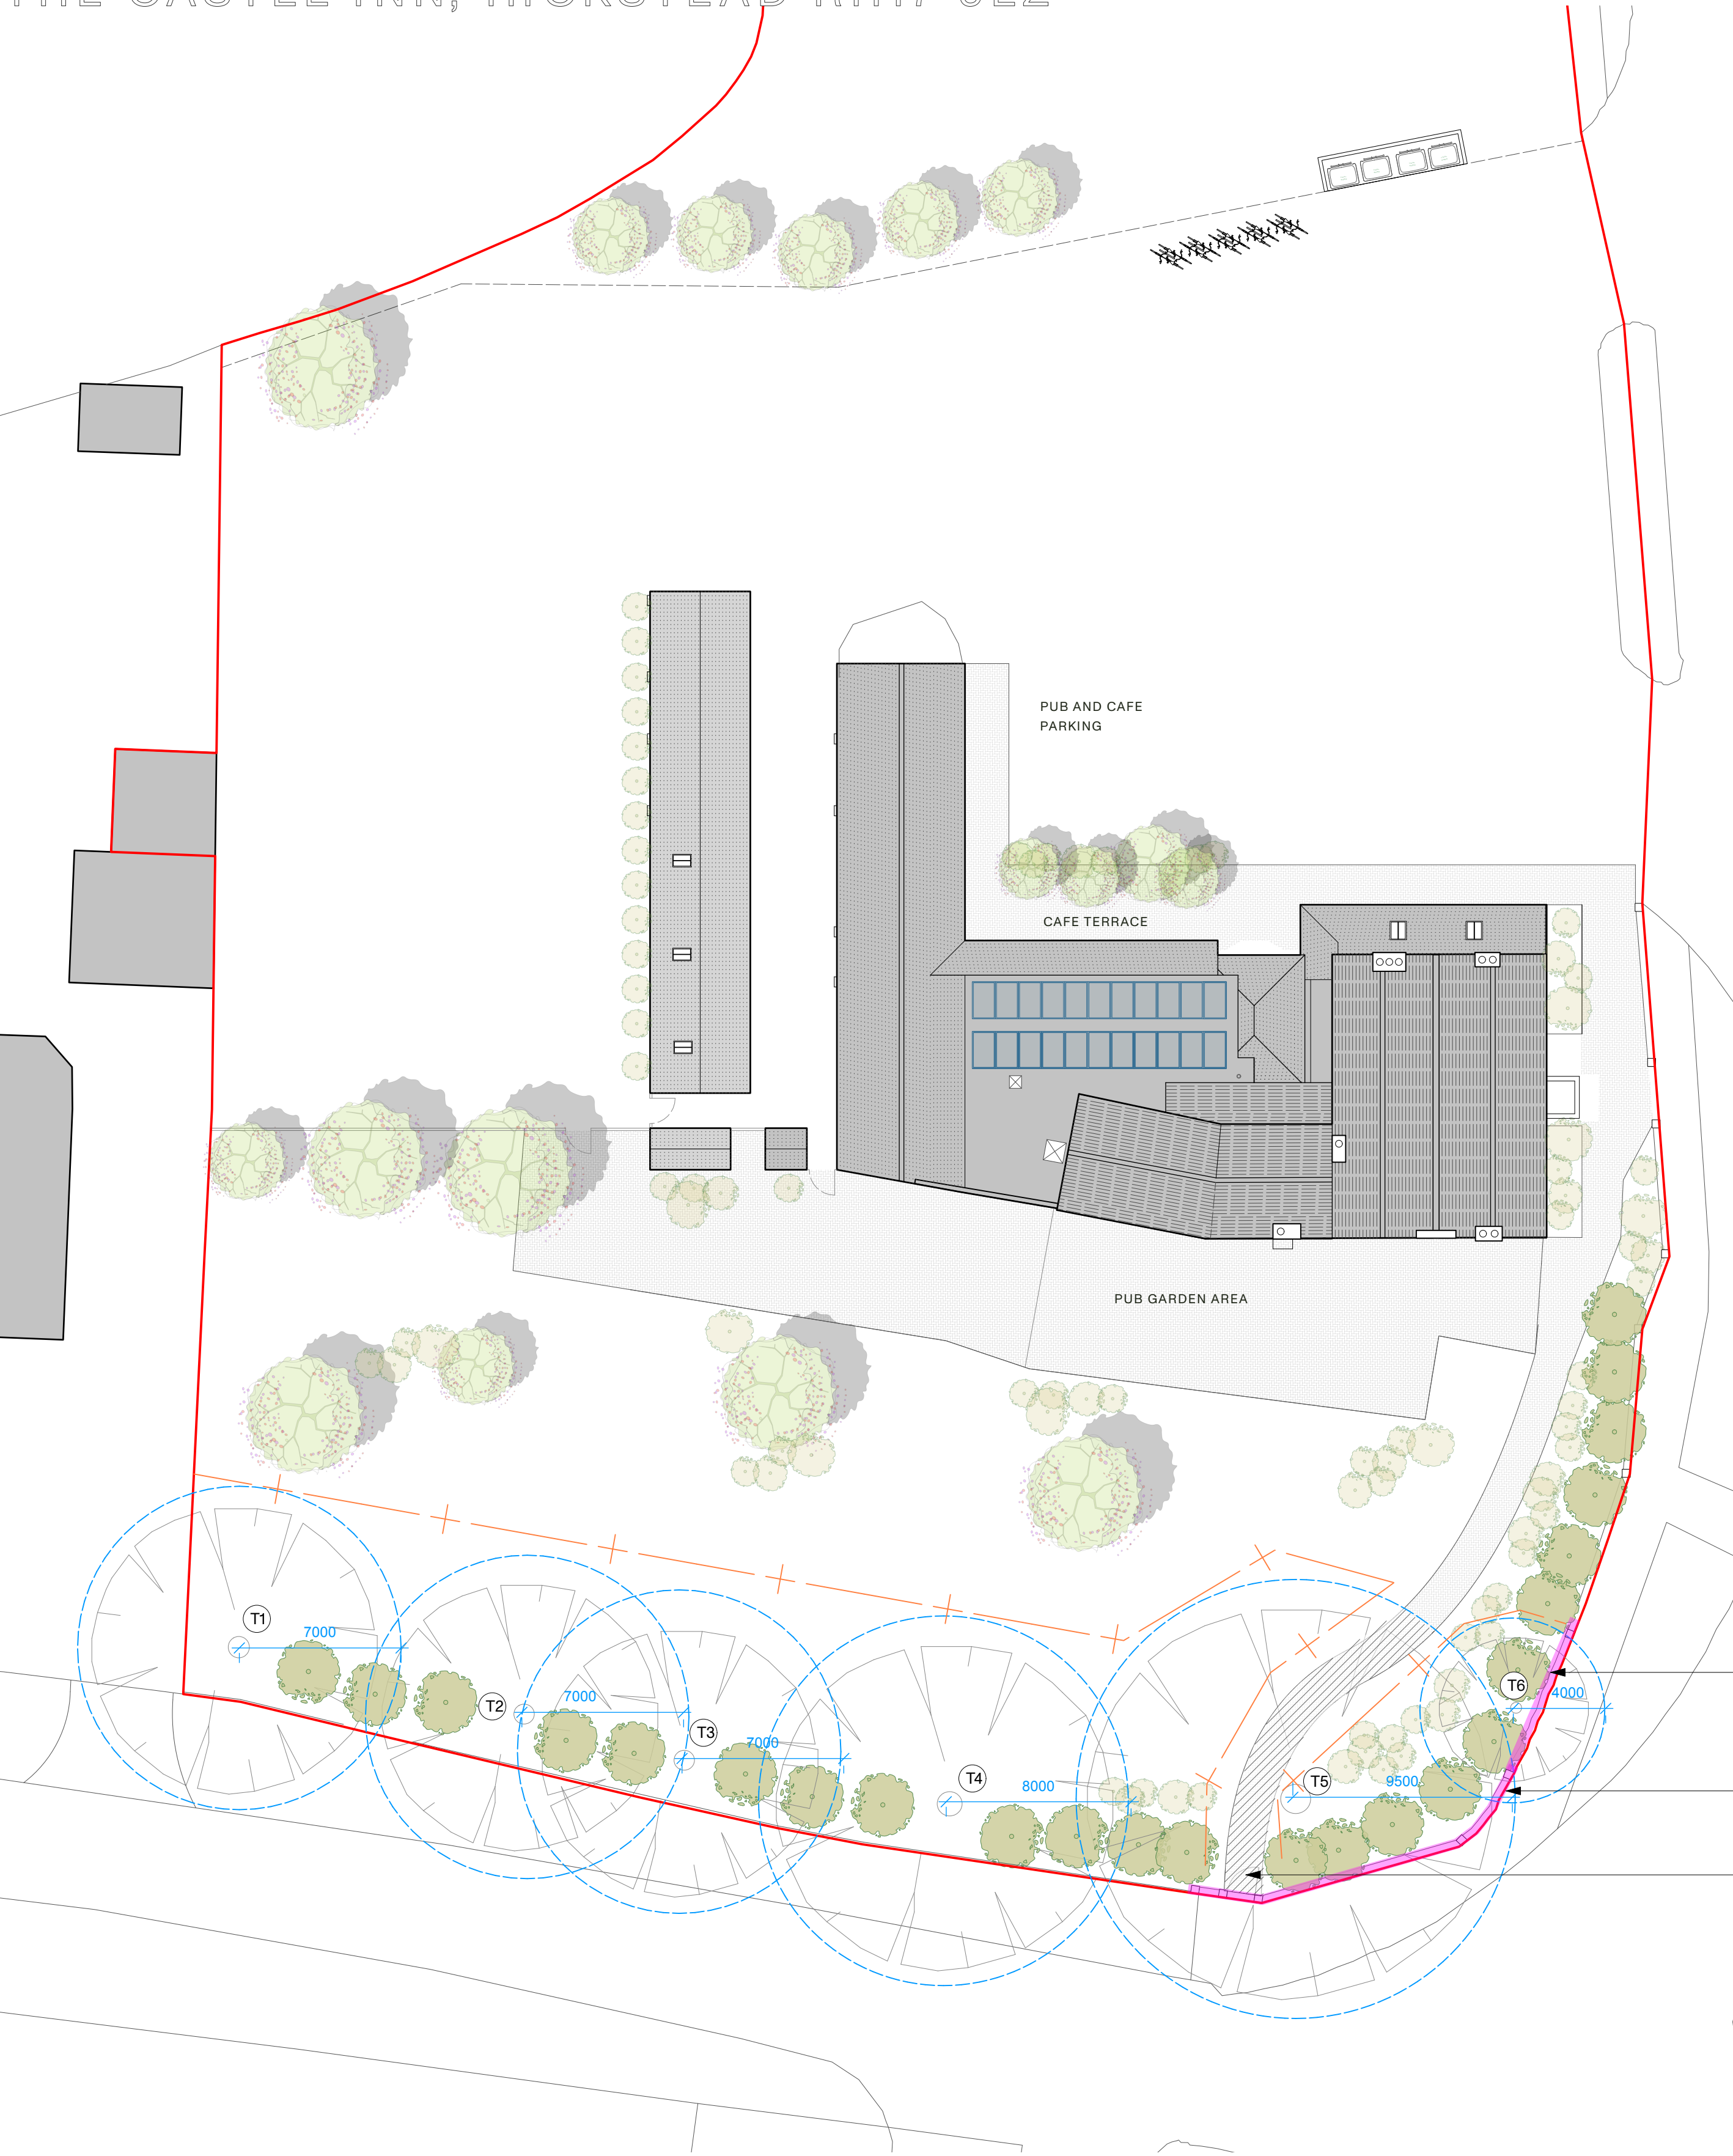

The Castle Inn, Hickstead, RH17 5LZ	
1725 3.010	
CLIENT	CHLOE BREEN
DRAWING	PROPOSED TREE PROTECTION PLAN
DATE	MAY 2025
SCALE	1:200 @ A1

PRINT DRAWING AT A1

N.B. Unless otherwise noted this drawing is not to be used for construction purposes. If indicated as feasibility this drawing is subject to a detailed site investigation, including ground conditions/ contaminants, drainage design and planning / density negotiations. The layout may be based upon an enlargement of an os sheet or other small scale plans and its accuracy needs to be verified by survey. CDM regulations have not been fully considered.

