

CLIENT	MR C HARRIS AND MR A HARRIS
DRAWING	LANDSCAPING DETAILS - ACOUSTIC FENCE
DATE	JANUARY 2026
SCALE	1:250 @ A1




B3 ACOUSTIC TIMBER FENCE - JACKSONS FENCING

- JAKOUSTIC REFLECTIVE
- UNIQUE TUNING FORK DESIGN POSTS
 - ATTRACTIVE TIMBER STRUCTURE WITH A PLANED FINISH
- THROUGHOUT
- ANTI-CLIMB DESIGN AND SCALE DESIGN
 - HIGH PRIVACY BARRIER
 - SPECIAL FIXINGS CLAMP THE ACOUSTIC BOARDS BETWEEN POSTS
 - CAN ACCOMMOATE CHANGED IS LEVEL OR PROFILE
 - COMPLETE WITH CAPPING AND COUNTER RAIL
 - UP TO 28 dB REDUCTION IN NOISE
 - CATEGORY B3 RATING
 - 34mm THICK "V" BOARDS
 - MATCHING PEDESTRIAN, SWING AND TRACKED SLIDING GATES
- RATING ACCORDING TO BS EN 1793-2:1998

CATEGORY = B3

LABORATORY SOUND REDUCTION 28 dB

SUPERFICIAL MASS 25kg/m²

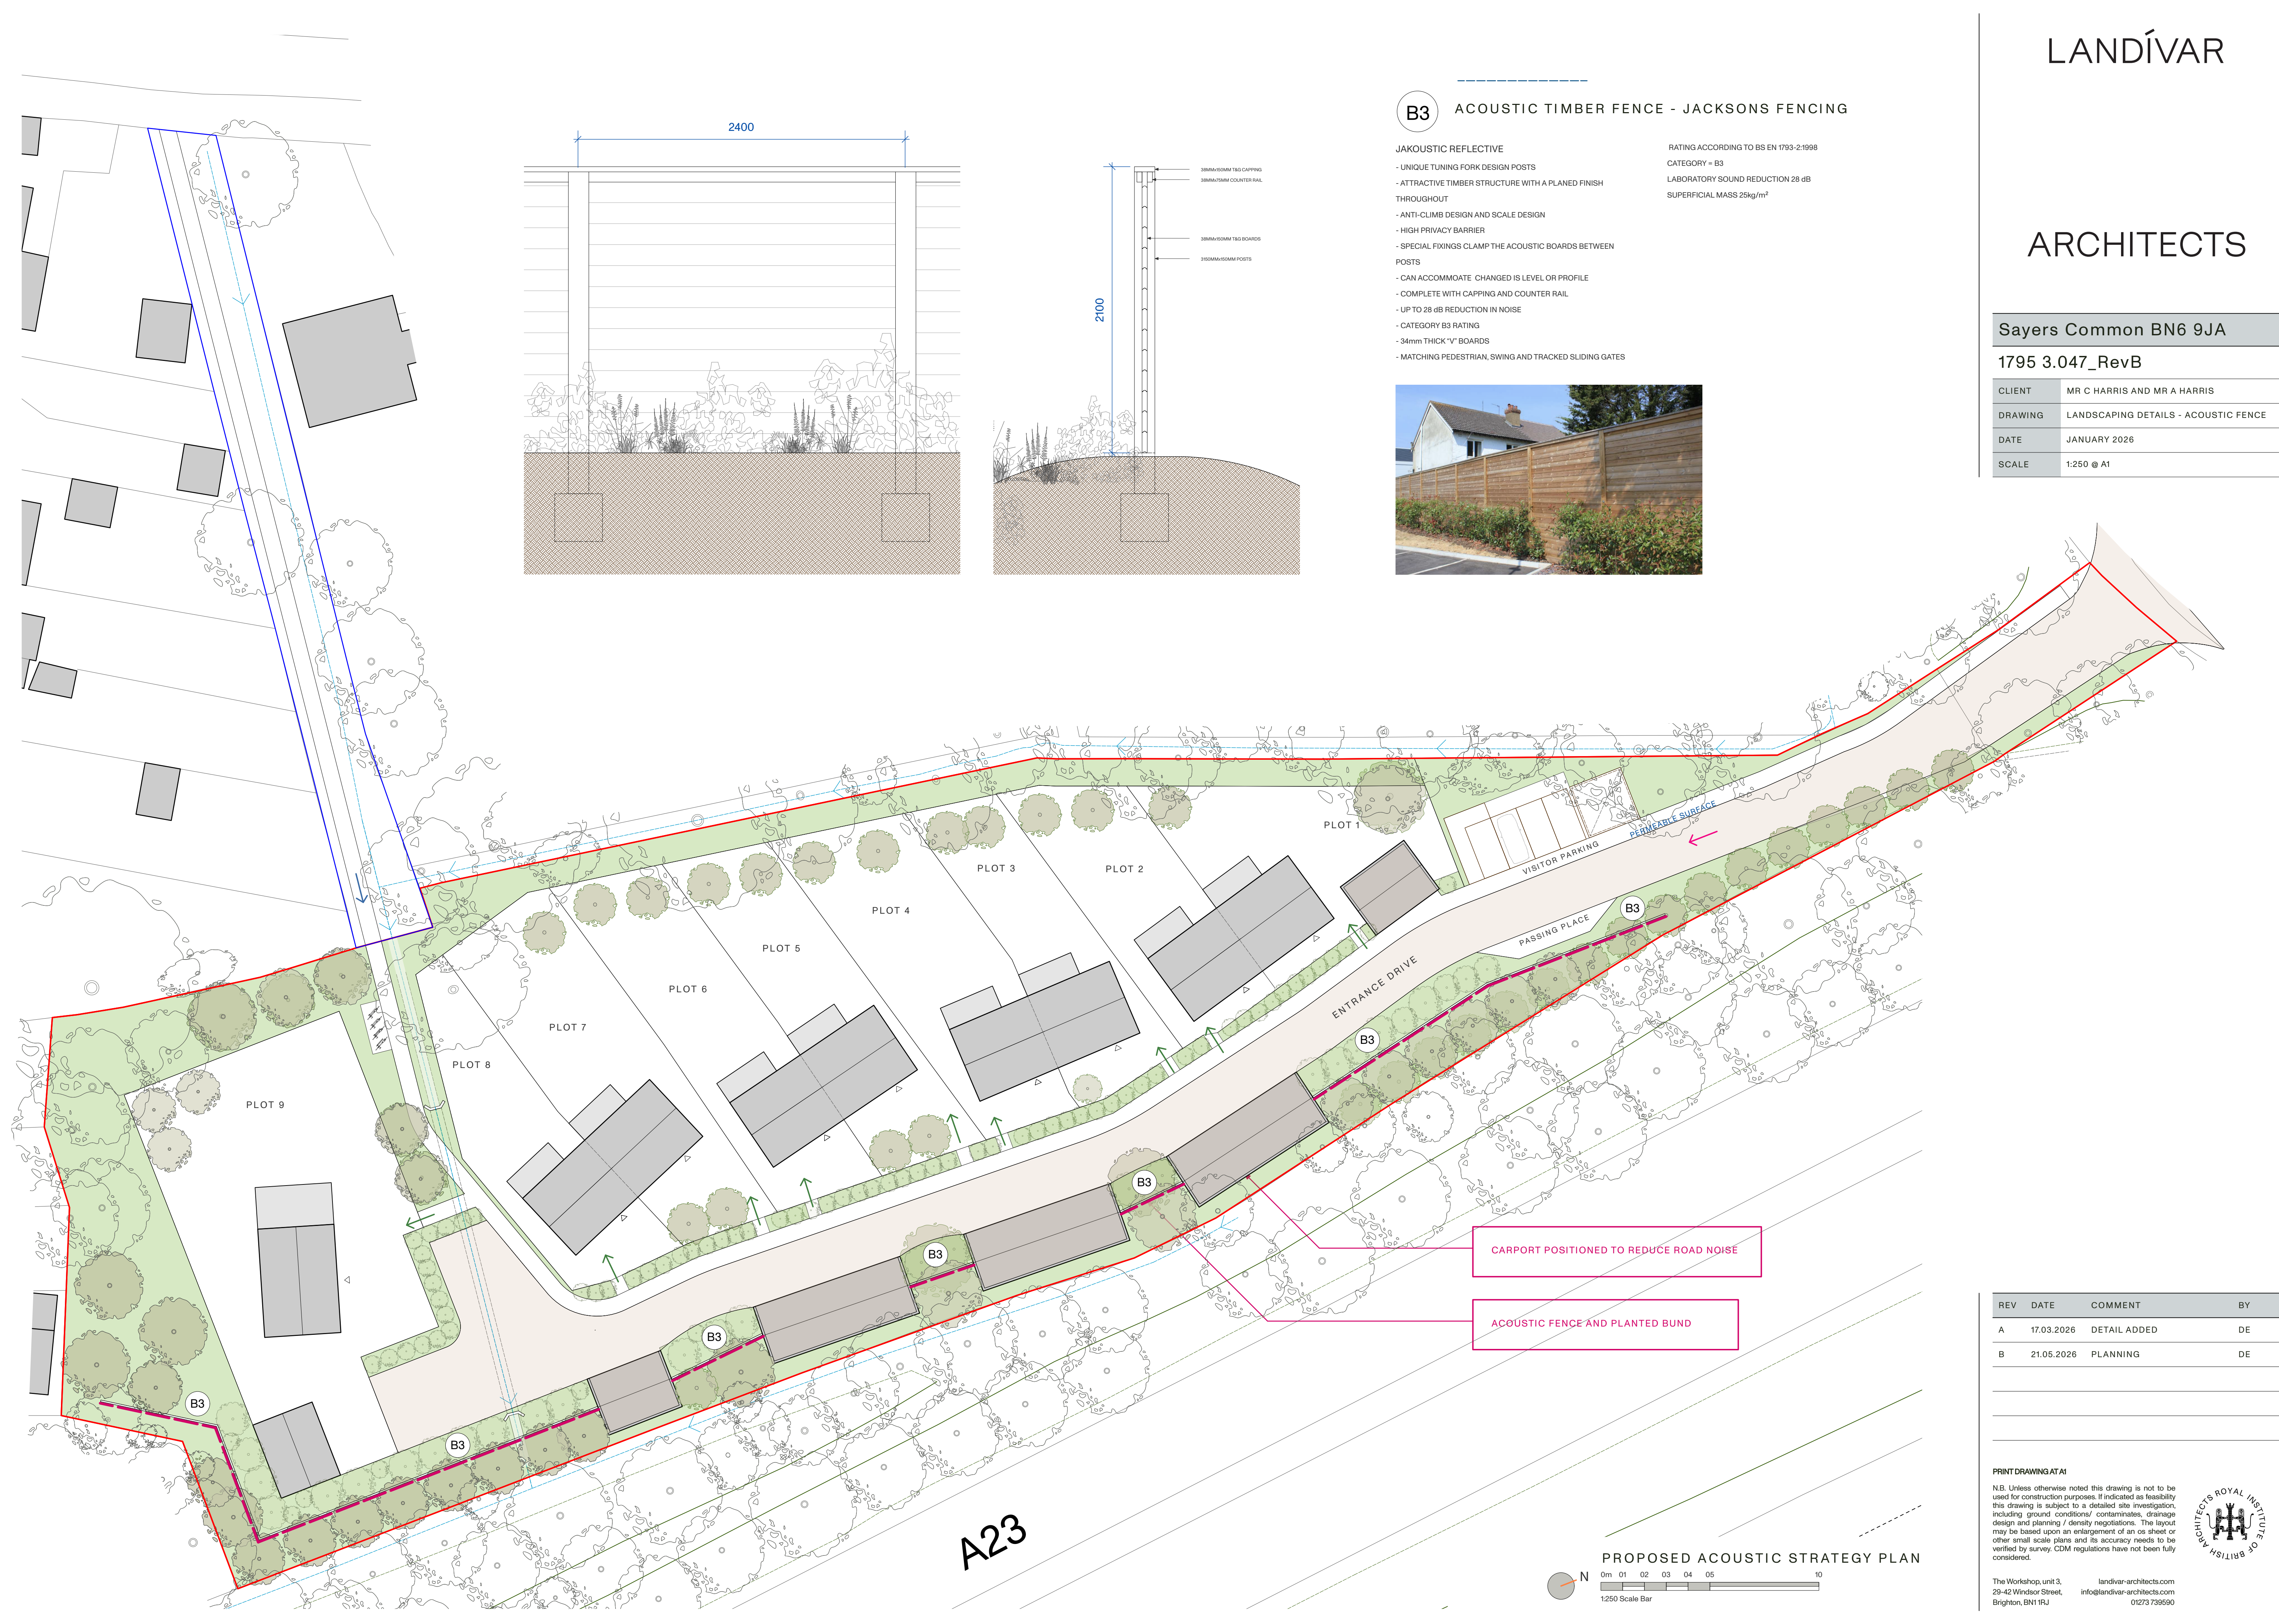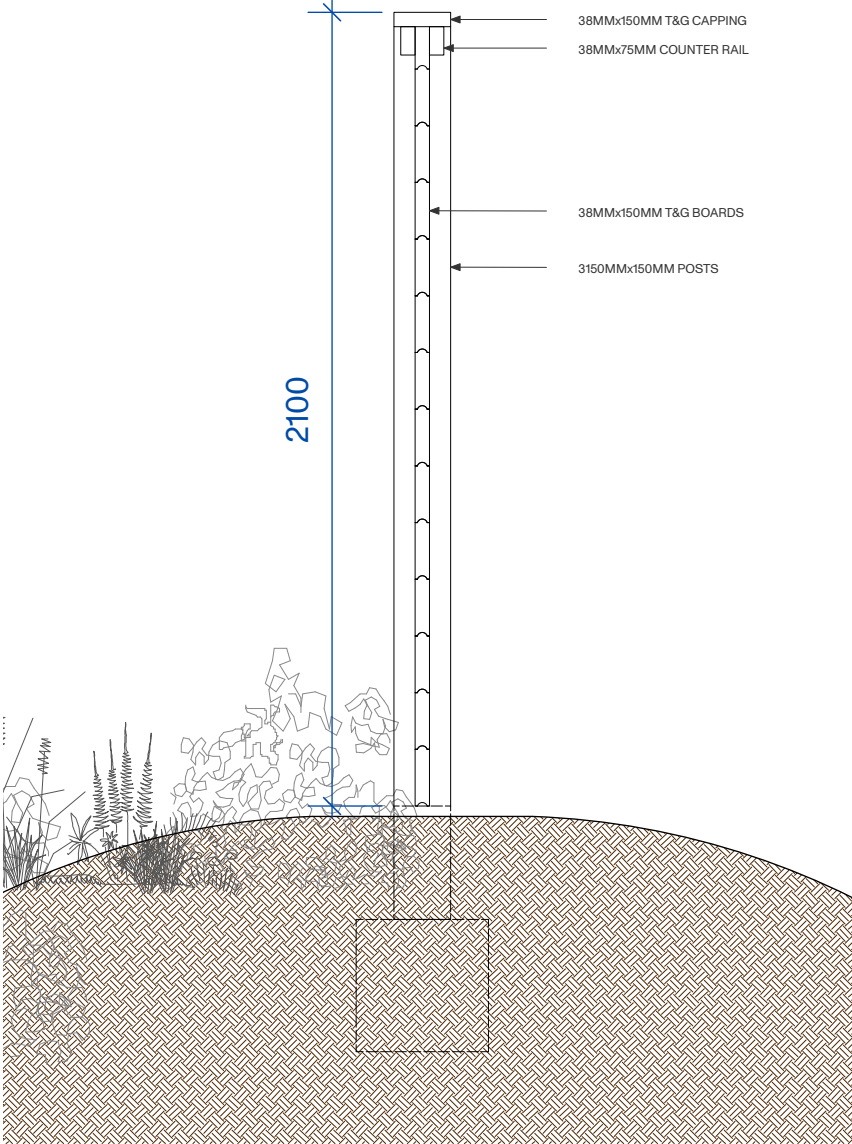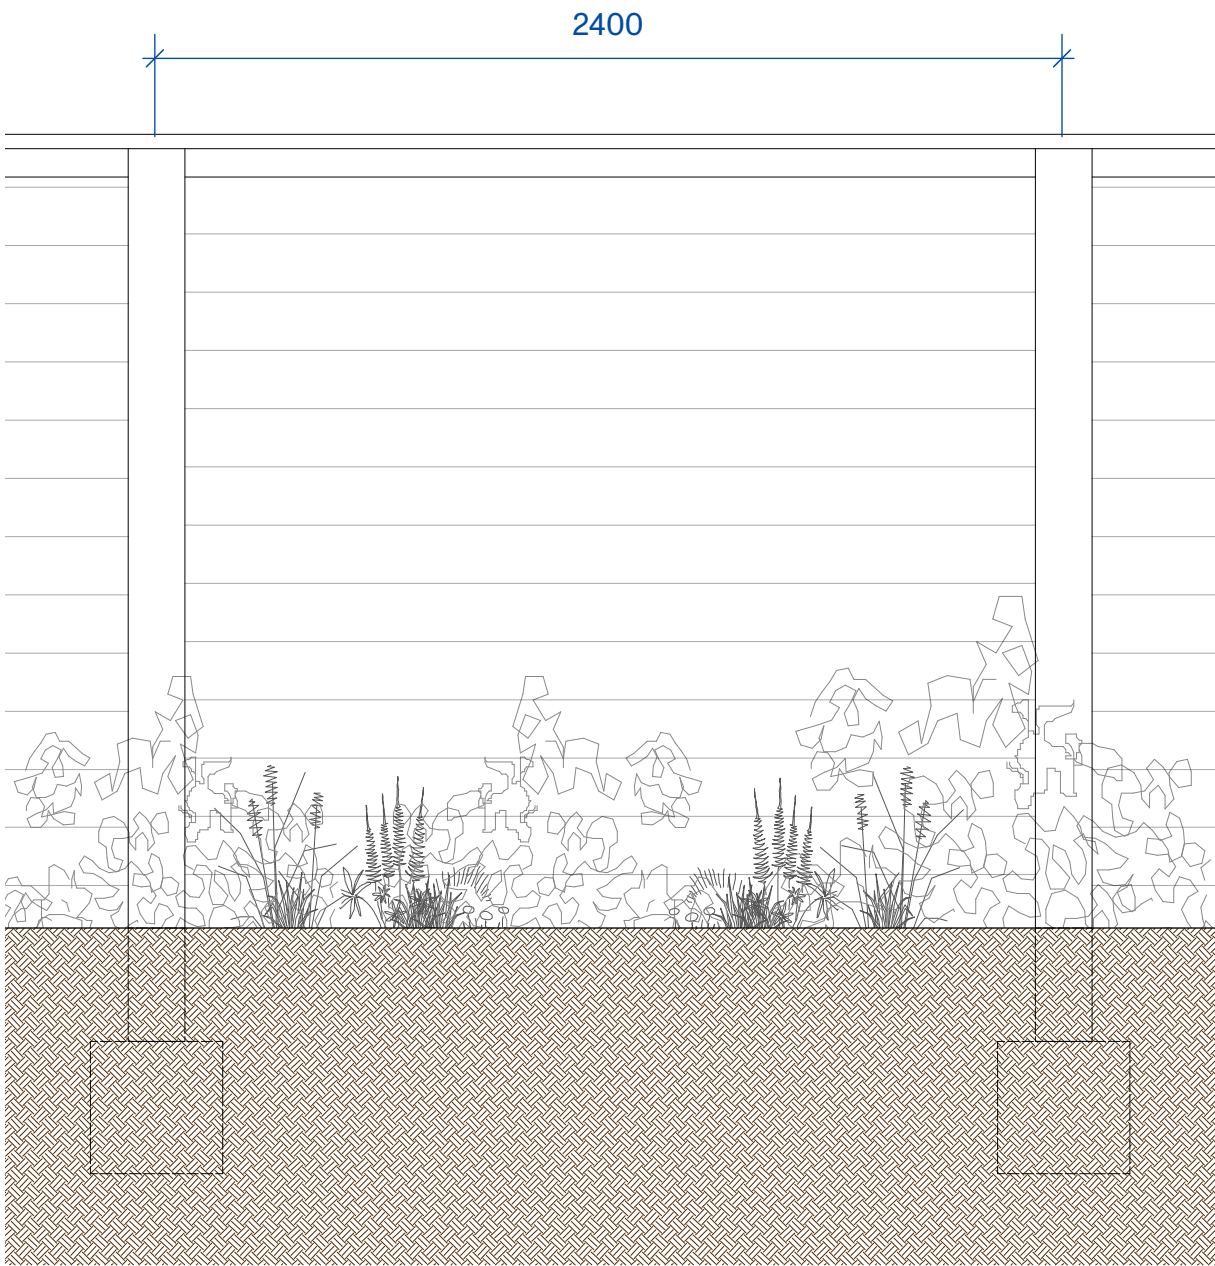

REV	DATE	COMMENT	BY
A	17.03.2026	DETAIL ADDED	DE
B	21.05.2026	PLANNING	DE