


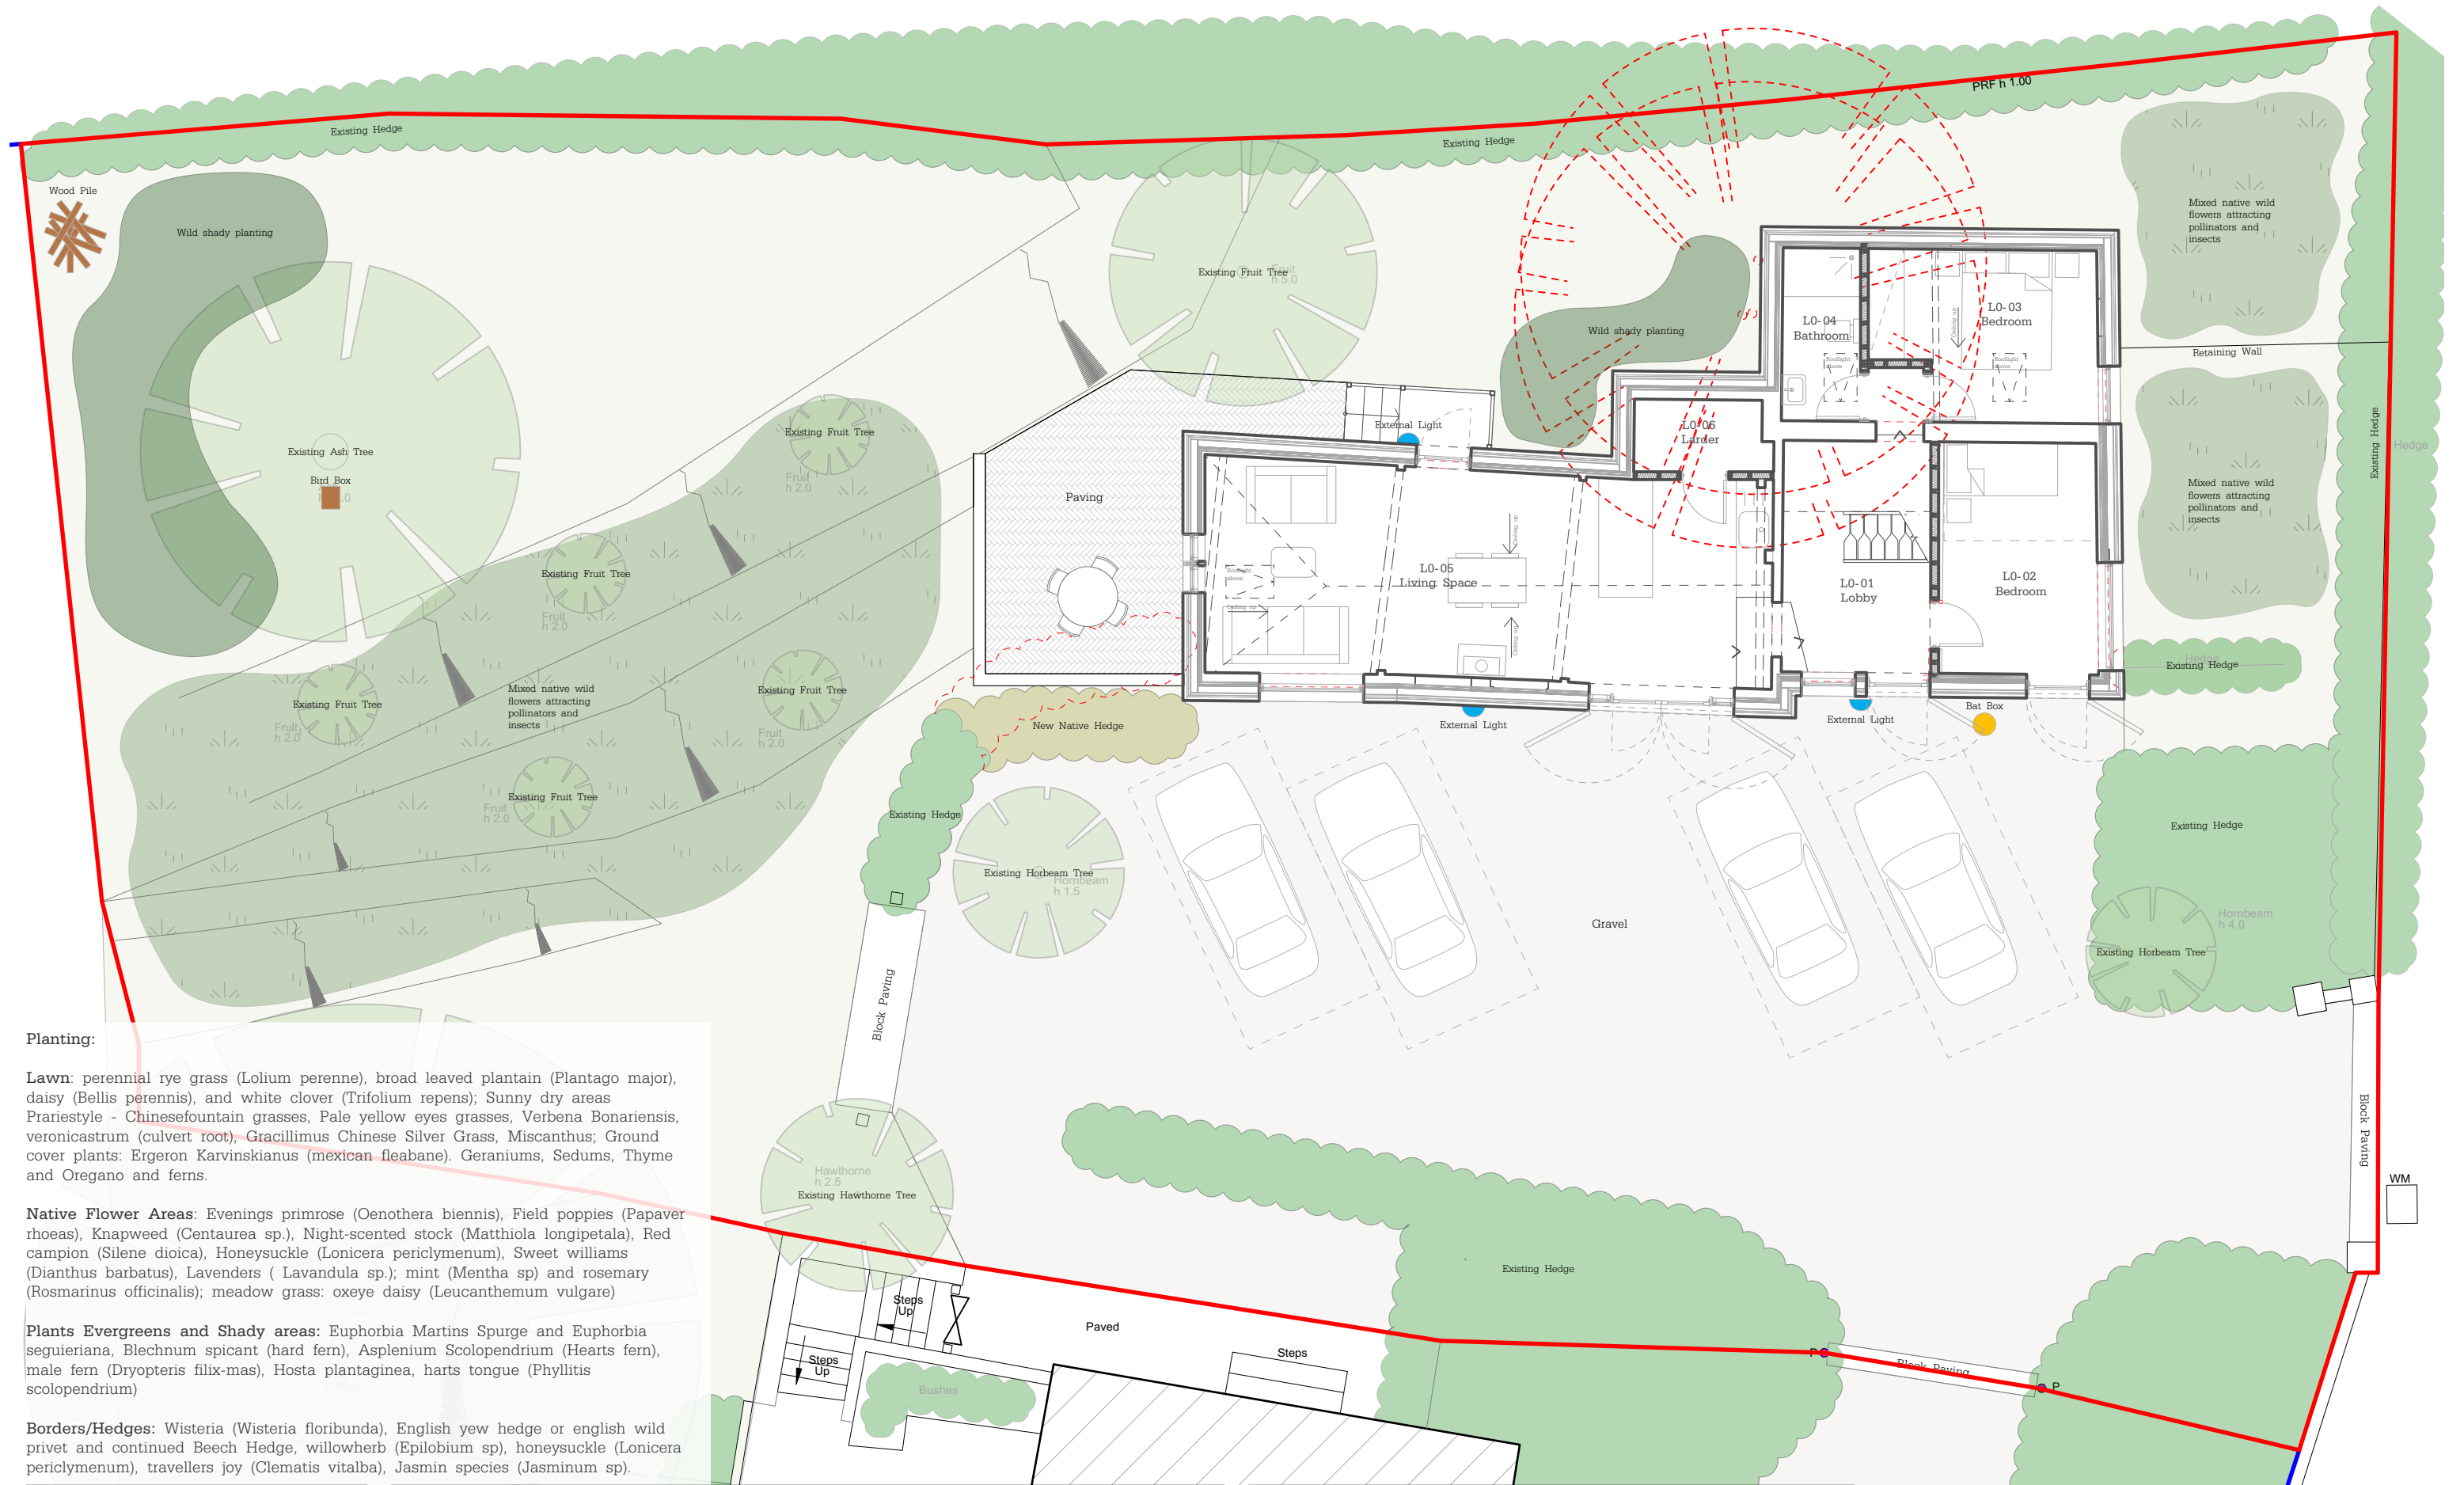

Planting:

Lawn: perennial rye grass (*Lolium perenne*), broad leaved plantain (*Plantago major*), daisy (*Bellis perennis*), and white clover (*Trifolium repens*); Sunny dry areas Prariestyle - Chinese fountain grasses, Pale yellow eyes grasses, *Verbena Bonariensis*, veronicastrum (culvert root), Gracillimus Chinese Silver Grass, *Miscanthus*; Ground cover plants: Ergeron Karvinskianus (mexican fleabane). Geraniums, Sedums, Thyme and Oregano and ferns.

Native Flower Areas: Evenings primrose (*Oenothera biennis*), Field poppies (*Papaver rhoeas*), Knapweed (*Centaurea sp.*), Night-scented stock (*Matthiola longipetala*), Red campion (*Silene dioica*), Honeysuckle (*Lonicera periclymenum*), Sweet williams (*Dianthus barbatus*), Lavenders (*Lavandula sp.*); mint (*Mentha sp*) and rosemary (*Rosmarinus officinalis*); meadow grass: oxeye daisy (*Leucanthemum vulgare*)

Plants Evergreens and Shady areas: Euphorbia Martins Spurge and Euphorbia seguieriana, Blechnum spicant (hard fern), Asplenium Scolopendrium (Hearts fern), male fern (*Dryopteris filix-mas*), Hosta plantaginea, harts tongue (*Phyllitis scolopendrium*)

Borders/Hedges: Wisteria (*Wisteria floribunda*), English yew hedge or english wild privet and continued Beech Hedge, willowherb (*Epilobium sp*), honeysuckle (*Lonicera periclymenum*), travellers joy (*Clematis vitalba*), Jasmin species (*Jasminum sp.*)

© All rights reserved
All dimensions to be checked on site

Lewes Office
Cooksbridge Station House - Cooksbridge - Nr. Lewes
East Sussex - BN8 4SW

+44 (0)1273 400319
info@bakerbrown.studio
bakerbrown.studio

Notes:

Lawn

Native flower areas

Wild shady planting

Proposed Evergreen Hedge

Bird Box

Bat Box

Wood Pile

External Shielded Wall Mounted Downlight

0125m

N

Rev	Date	Description	Drwn	Chkd

BakerBrown

Job Name
Brook Farm

Drawing Title
Biodiversity Enhancement Strategy

Drawn LF	Checked BB	Date June 25	Scale@A3 1:100	Job No. 1490	Drawing Number BB_DA_9001	Rev
--------------------	----------------------	------------------------	--------------------------	------------------------	-------------------------------------	-----

Status
Planning