



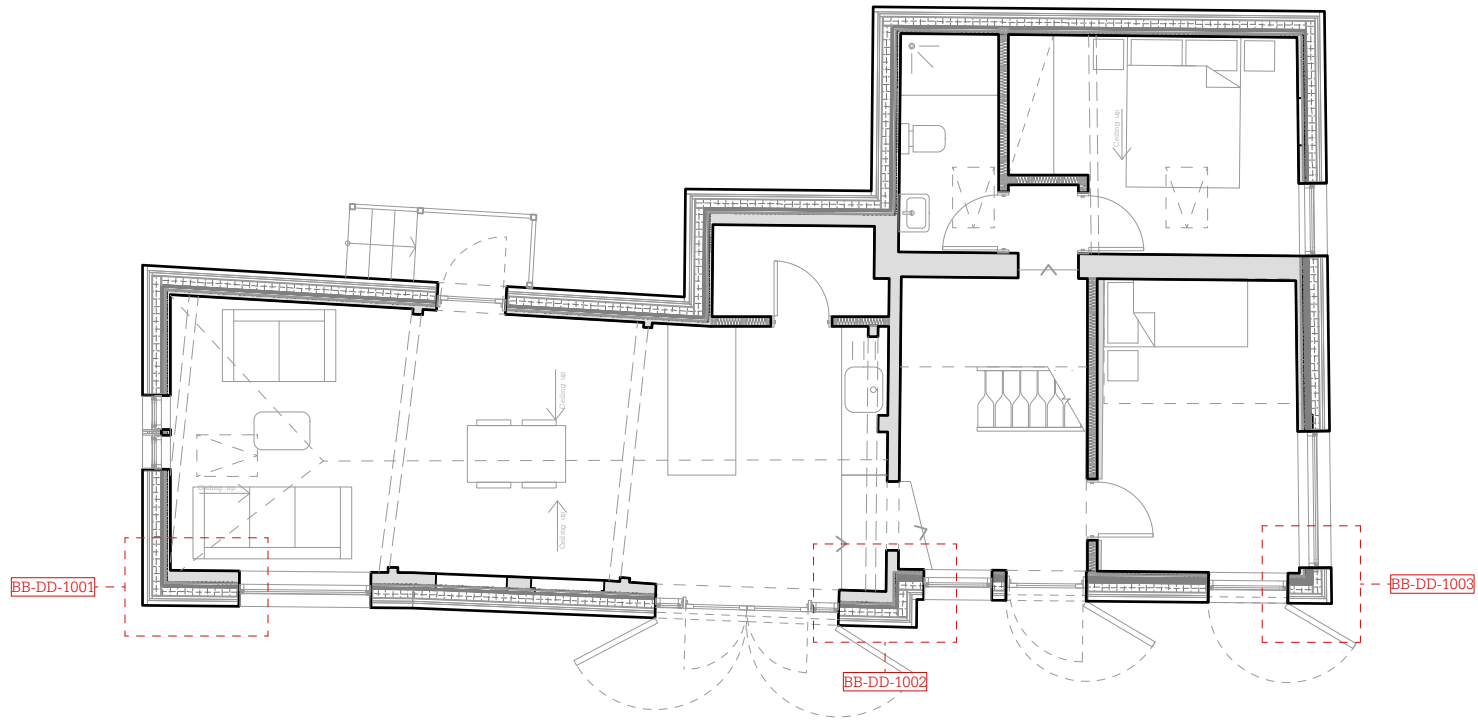

1 - Ground Floor

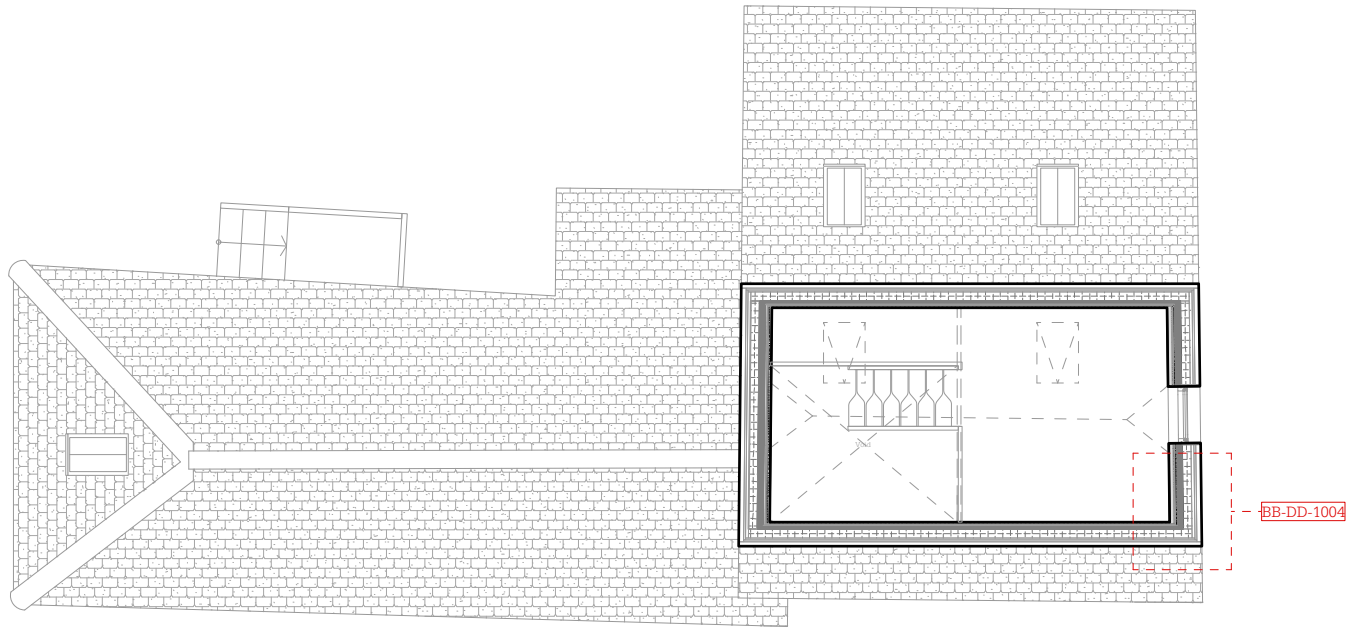

2 - First Floor