



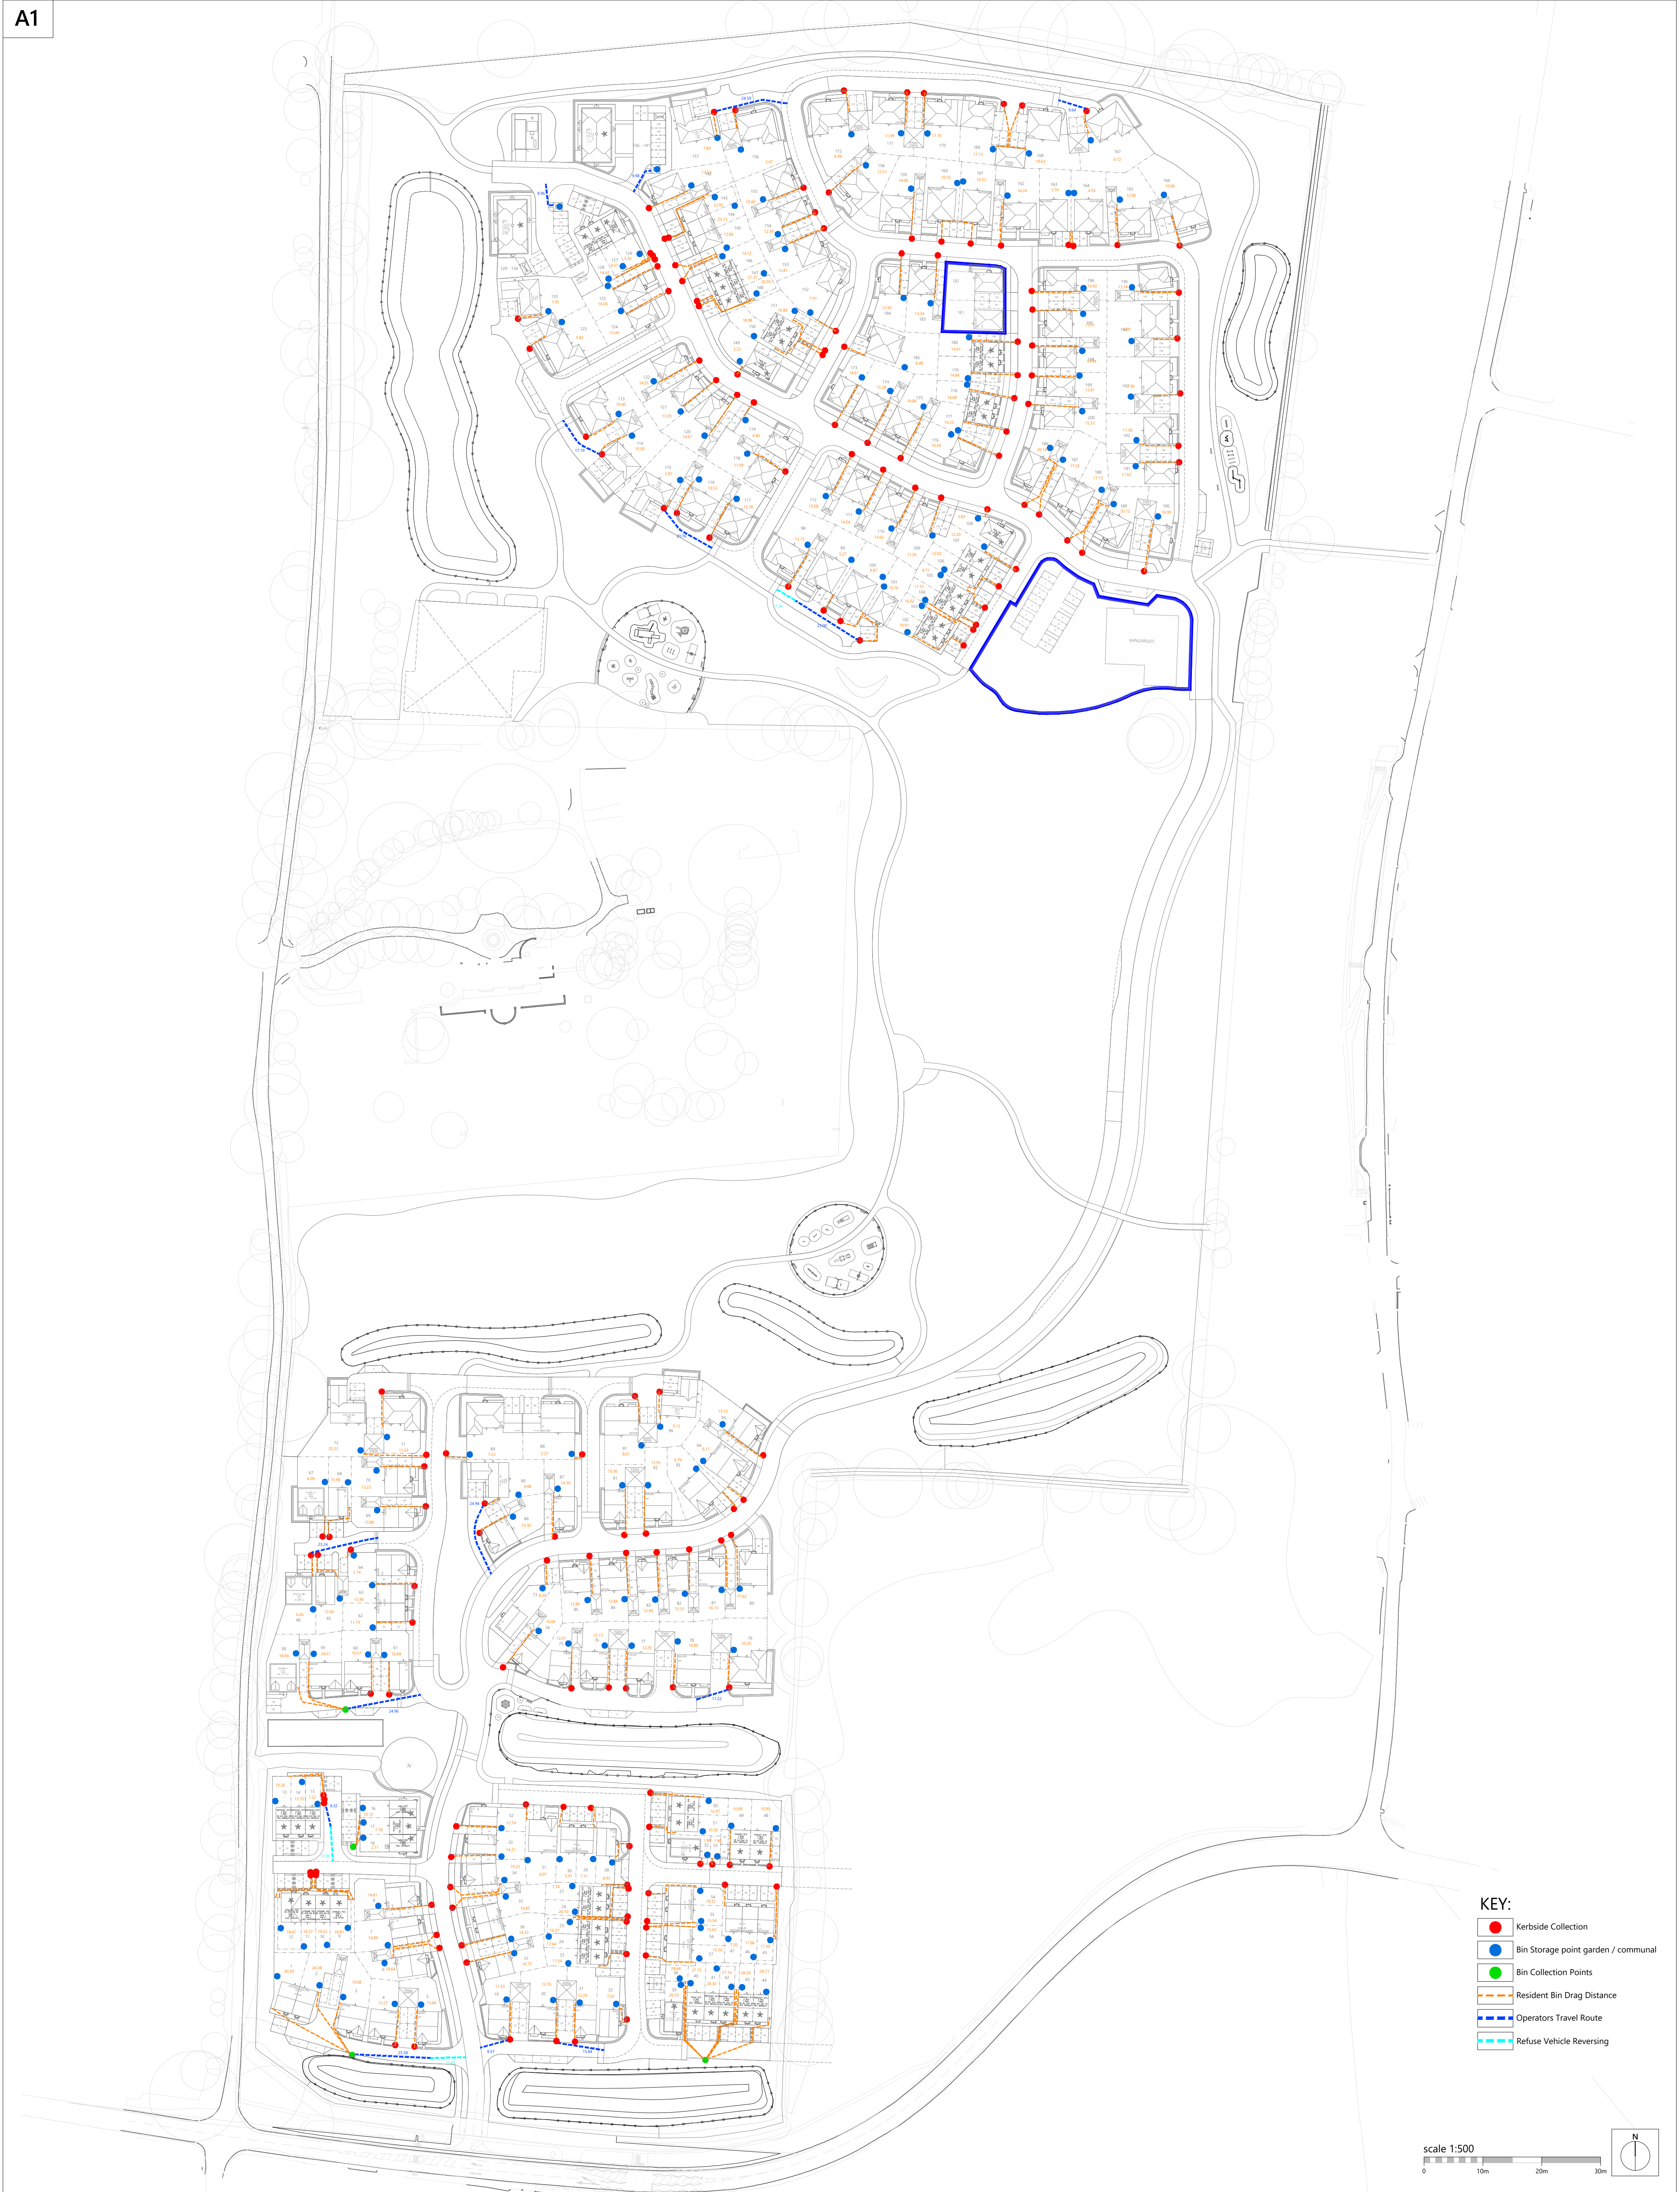

KEY:

- Kerbside Collection
- Bin Storage point garden / communal
- Bin Collection Points
- Resident Bin Drag Distance
- Operators Travel Route
- Refuse Vehicle Reversing

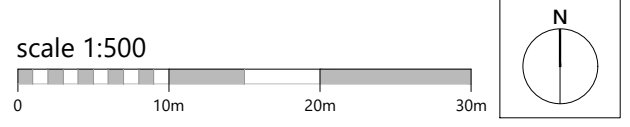

Romsey T:01794 367703
Portishead T:01275 407000
London T:01794 367703

www.thrivearchitects.co.uk

This drawing is the copyright of Thrive Architects Ltd ©. All rights reserved. Ordnance Survey Data © Crown Copyright. All rights reserved. Licence No. 100007359. Permission is granted to scale from this drawing for the purposes of **Local Authority Planning Applications only**. For all other purposes DO NOT scale from this drawing. Contractors, sub-contractors and suppliers are to check all relevant dimensions and levels of the site and building before commencing any shop drawings or building work. Any discrepancies should be recorded to the Architect. Where applicable this drawing is to be read in conjunction with the Consultants' drawings / Client's Construction Specification.

Rev Description
A Planning issue.

Date Au Ch
28.07.26 WWM

Project Foxhole Farm, Bolney
Drawing Refuse Collection Layout

Client	CALA HOMES (SOUTH HOME COUNTIES)		Date	July 2026
Job no.	CALA250729		Rev.	A
Dwg no.	RCL.01		Scale	1:500 at A1
Author	MB	Checked	Office	Romsey
Status	PLANNING			
Client ref.				

