


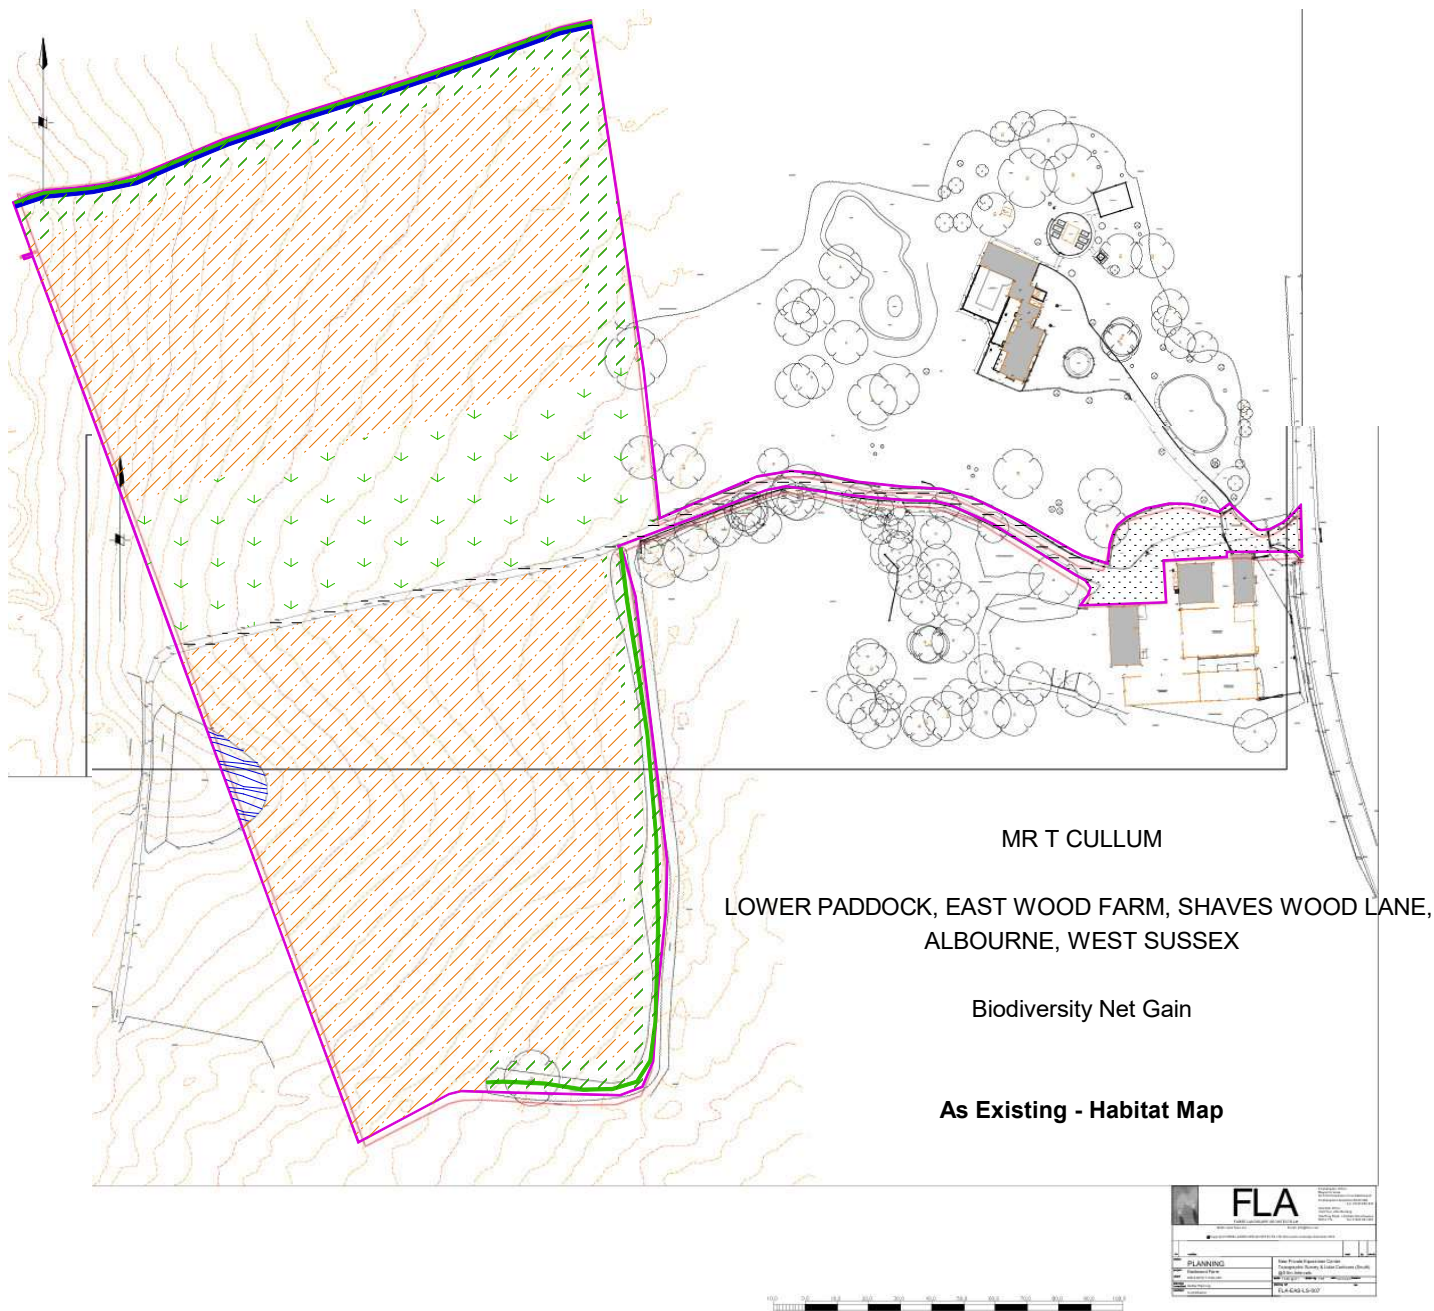

Developed Land: Sealed Surface

Area = 1126.16



Non cereal crops

Area = 32991.47



Artificially unvegetated: Unsealed Survey

Area = 1050.07



Temporary grass and clover leys

Area = 8167.33



Pond: Non-priority

Area = 265.24



Arable field margin

Area = 5460.68