



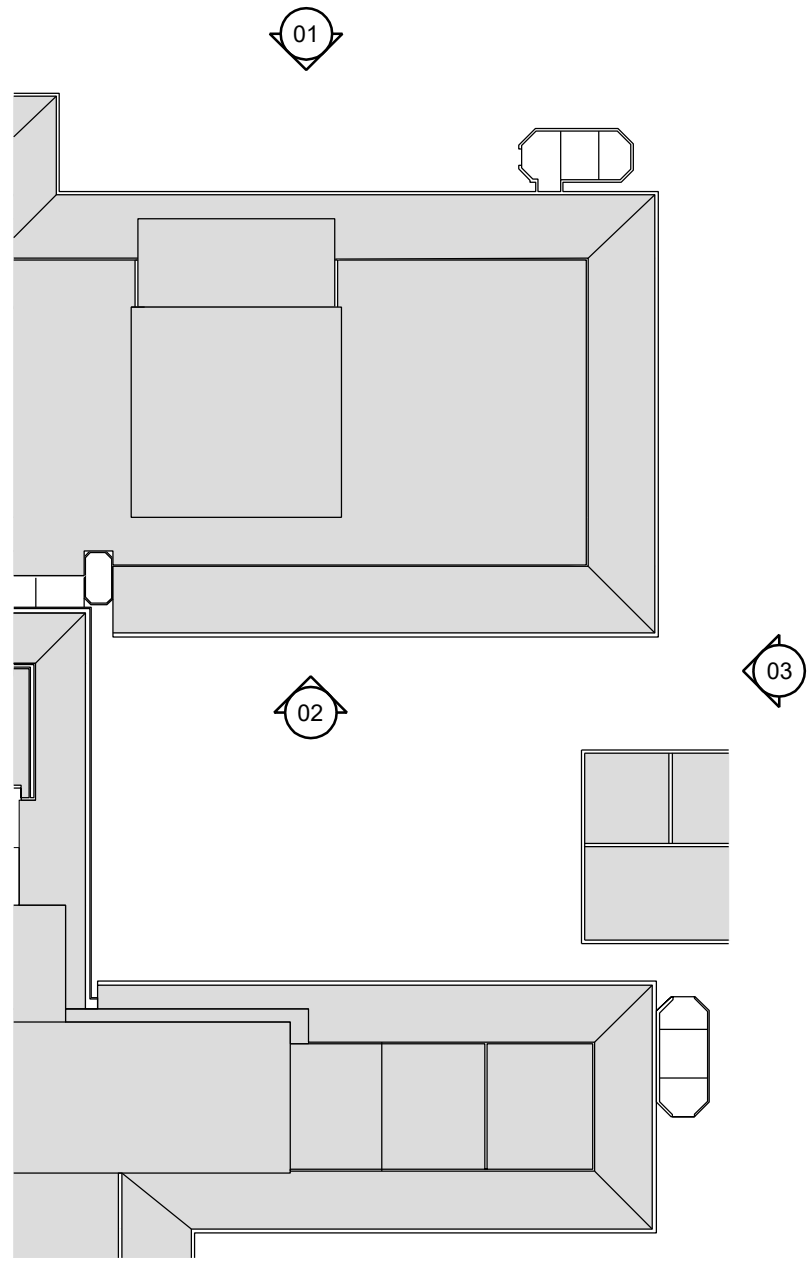

Key Plan

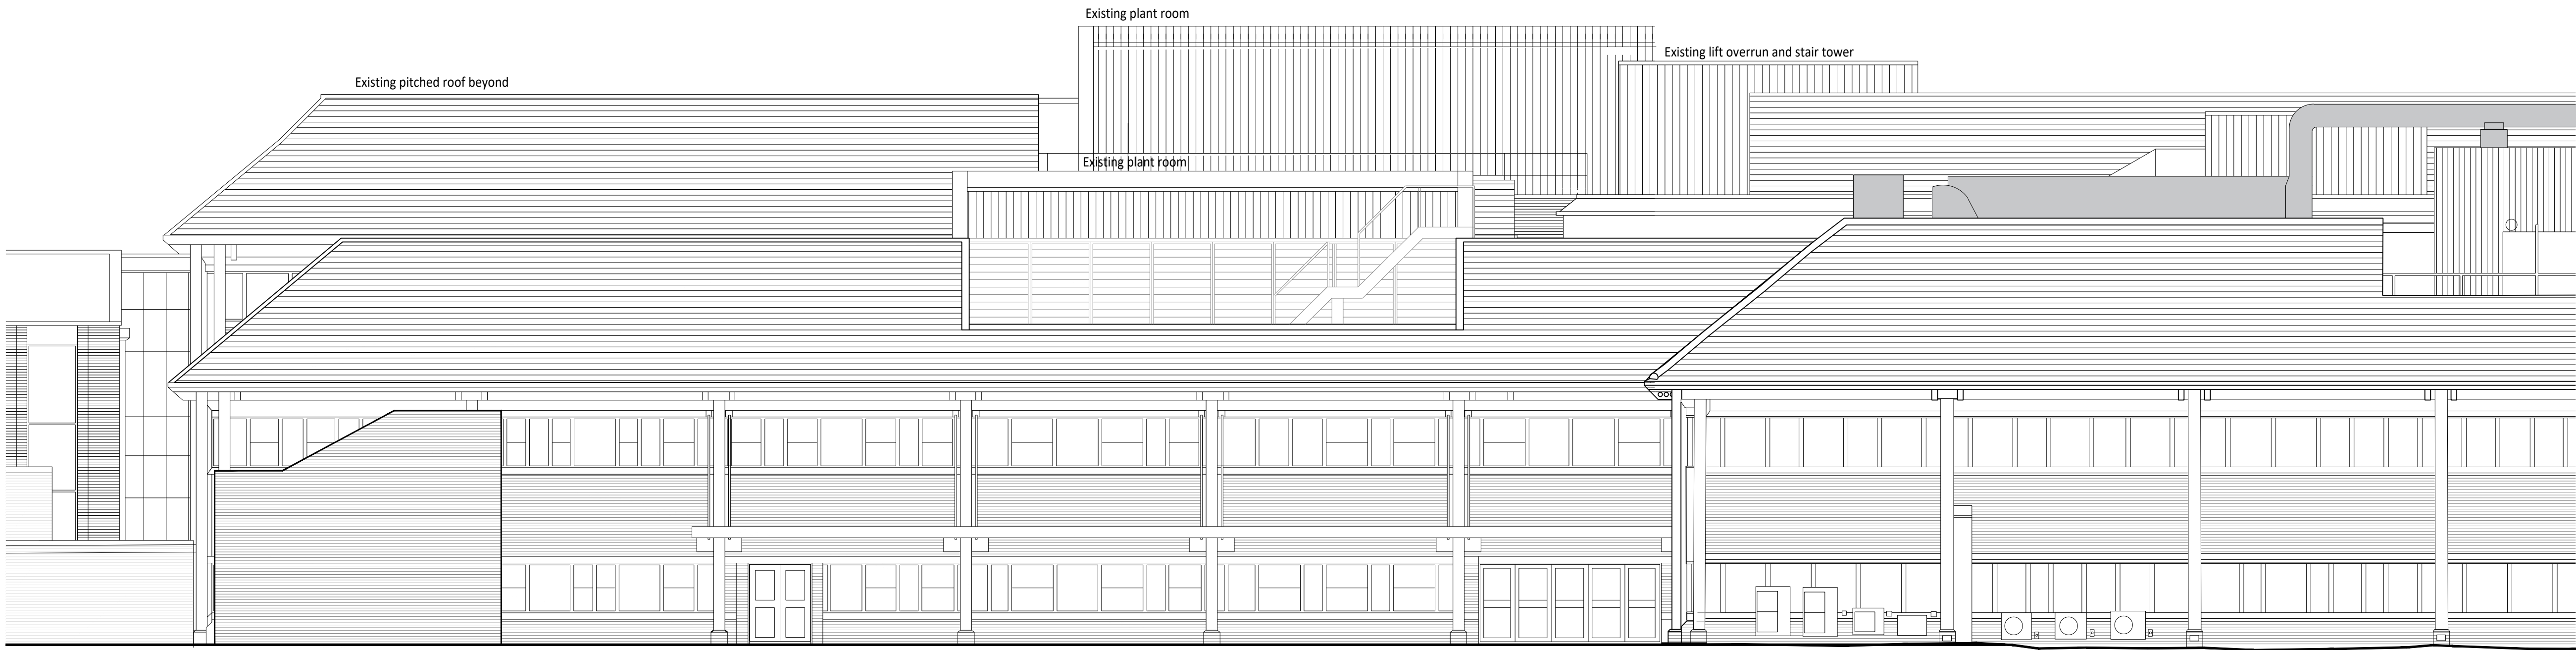

01 Existing North Elevation



02 Existing South Elevation

