

General Notes:

Meynell Gunton is a trading name of JD RM Architectural Design LLP.

© This drawing is the property of JD RM Architectural Design LLP and protected by the Copyright, Designs and Patents Act, 1988.










Do not scale from drawings, use listed dimensions only, request additional dimensions from Meynell Gunton if required.

All dimensions and conditions are to be verified on site prior to commencing any work or ordering materials.

- Units (Unless noted otherwise):
- Dimensions: Millimetres
 - Levels: Metres
 - Areas: Metres (all areas are approximate)

Report any discrepancies to Meynell Gunton in writing.

Project Notes:

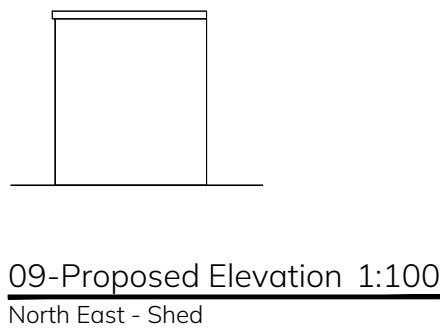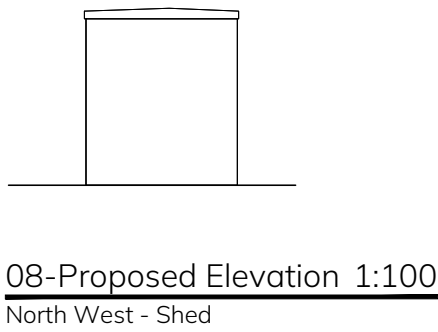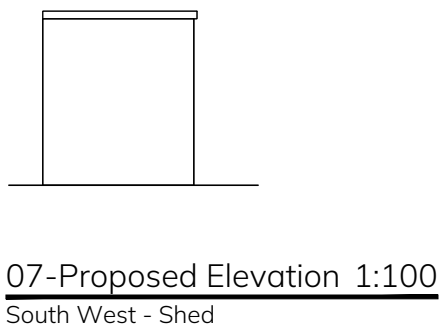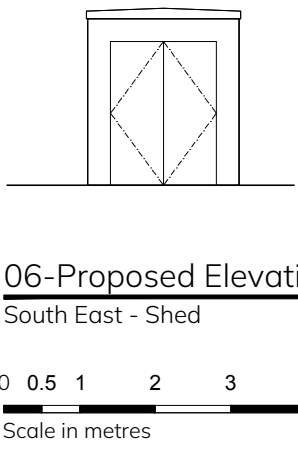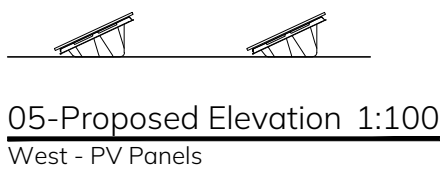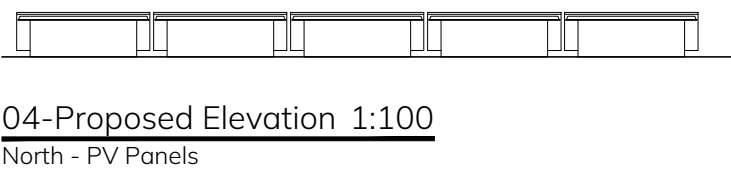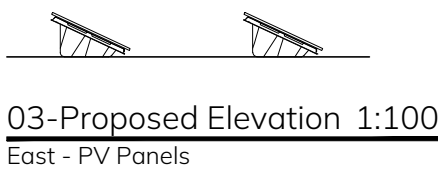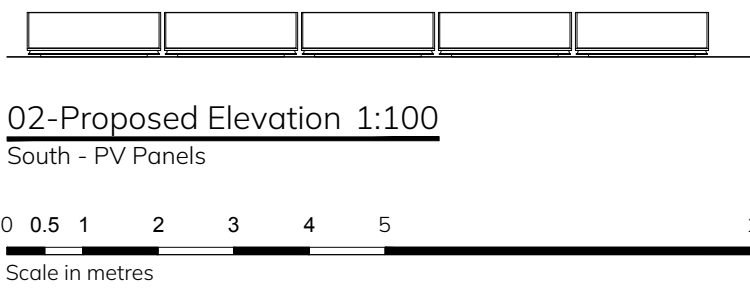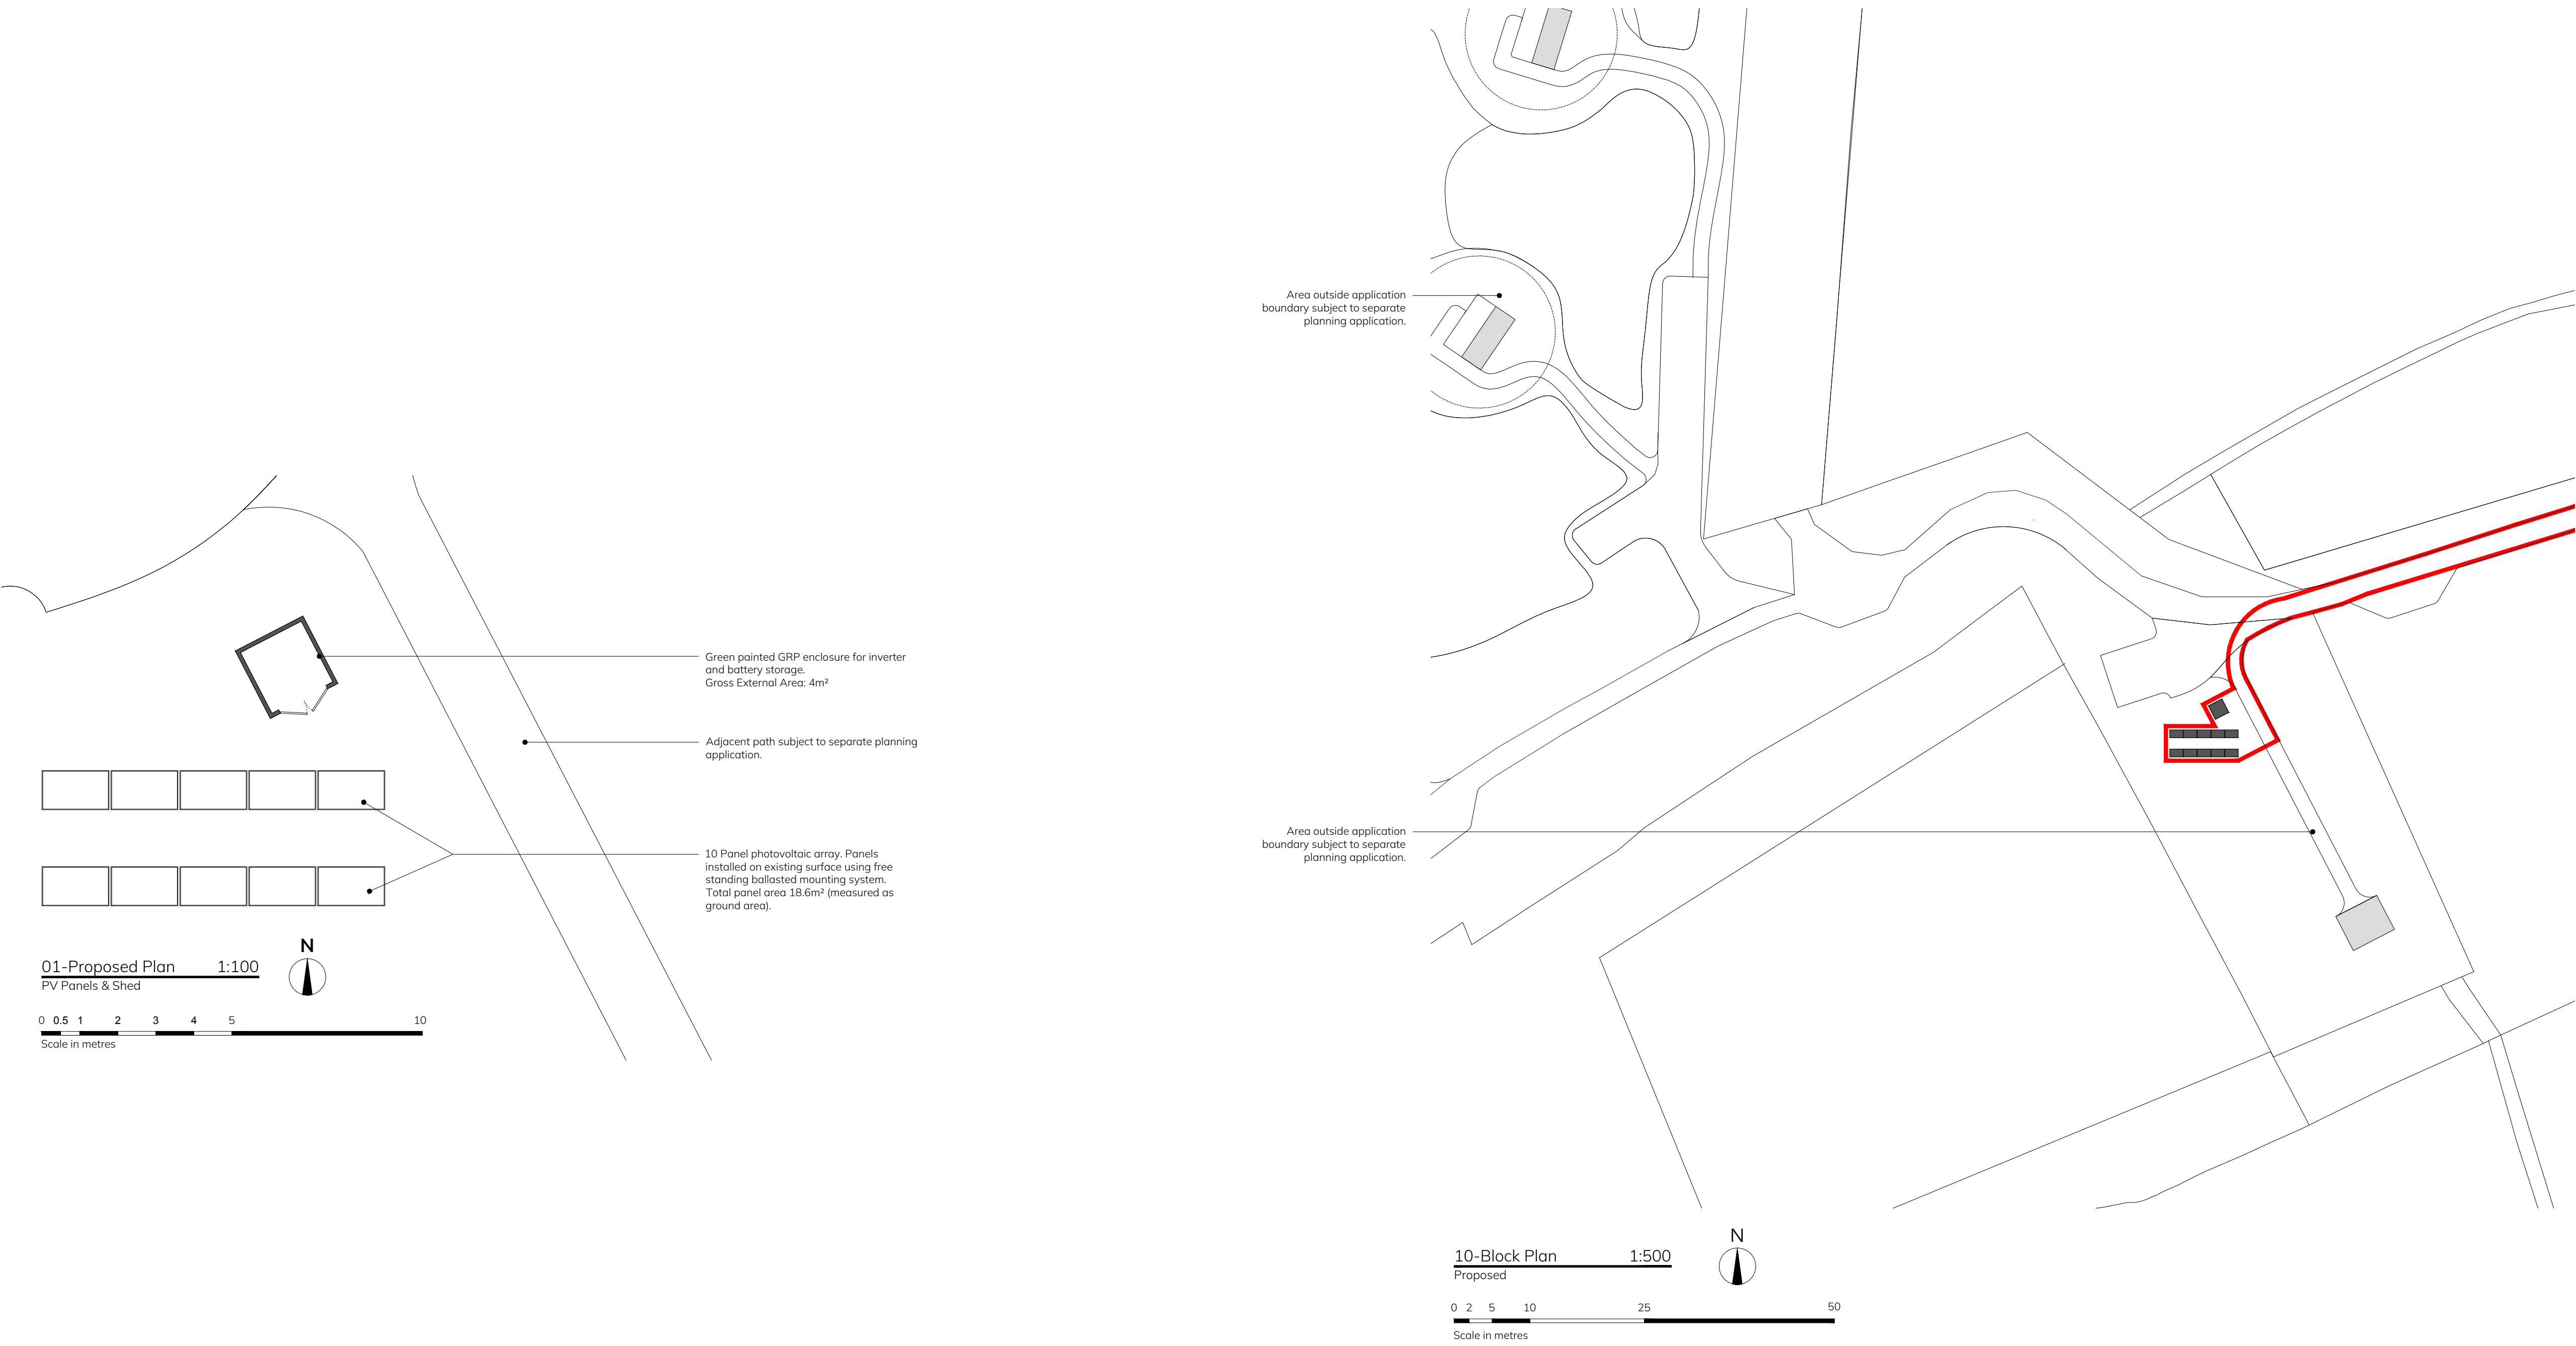

Revision History:

Date	Rev	Notes	Appr
07/11/25	-	First Issue	GG

Meynell + Gunton

8 Beaconsfield Studios
25 Ditchling Rise
Brighton, BN1 4QL

01273 673 673
meynellgunton.com
hello@meynellgunton.com

Project:

Outdoor Living at Borde Hill: PV Array

Client:

Arley Hill Ventures Ltd

Drawing Title:

Proposed Block Plan, Proposed Layout
Plan & Proposed Elevations

Project No:

2265

Drawing No:

(21)000

Revision:

-

Drawing Status:

Planning

Scale:

Varies @ A1

Approved By:

GG