


Block Plan

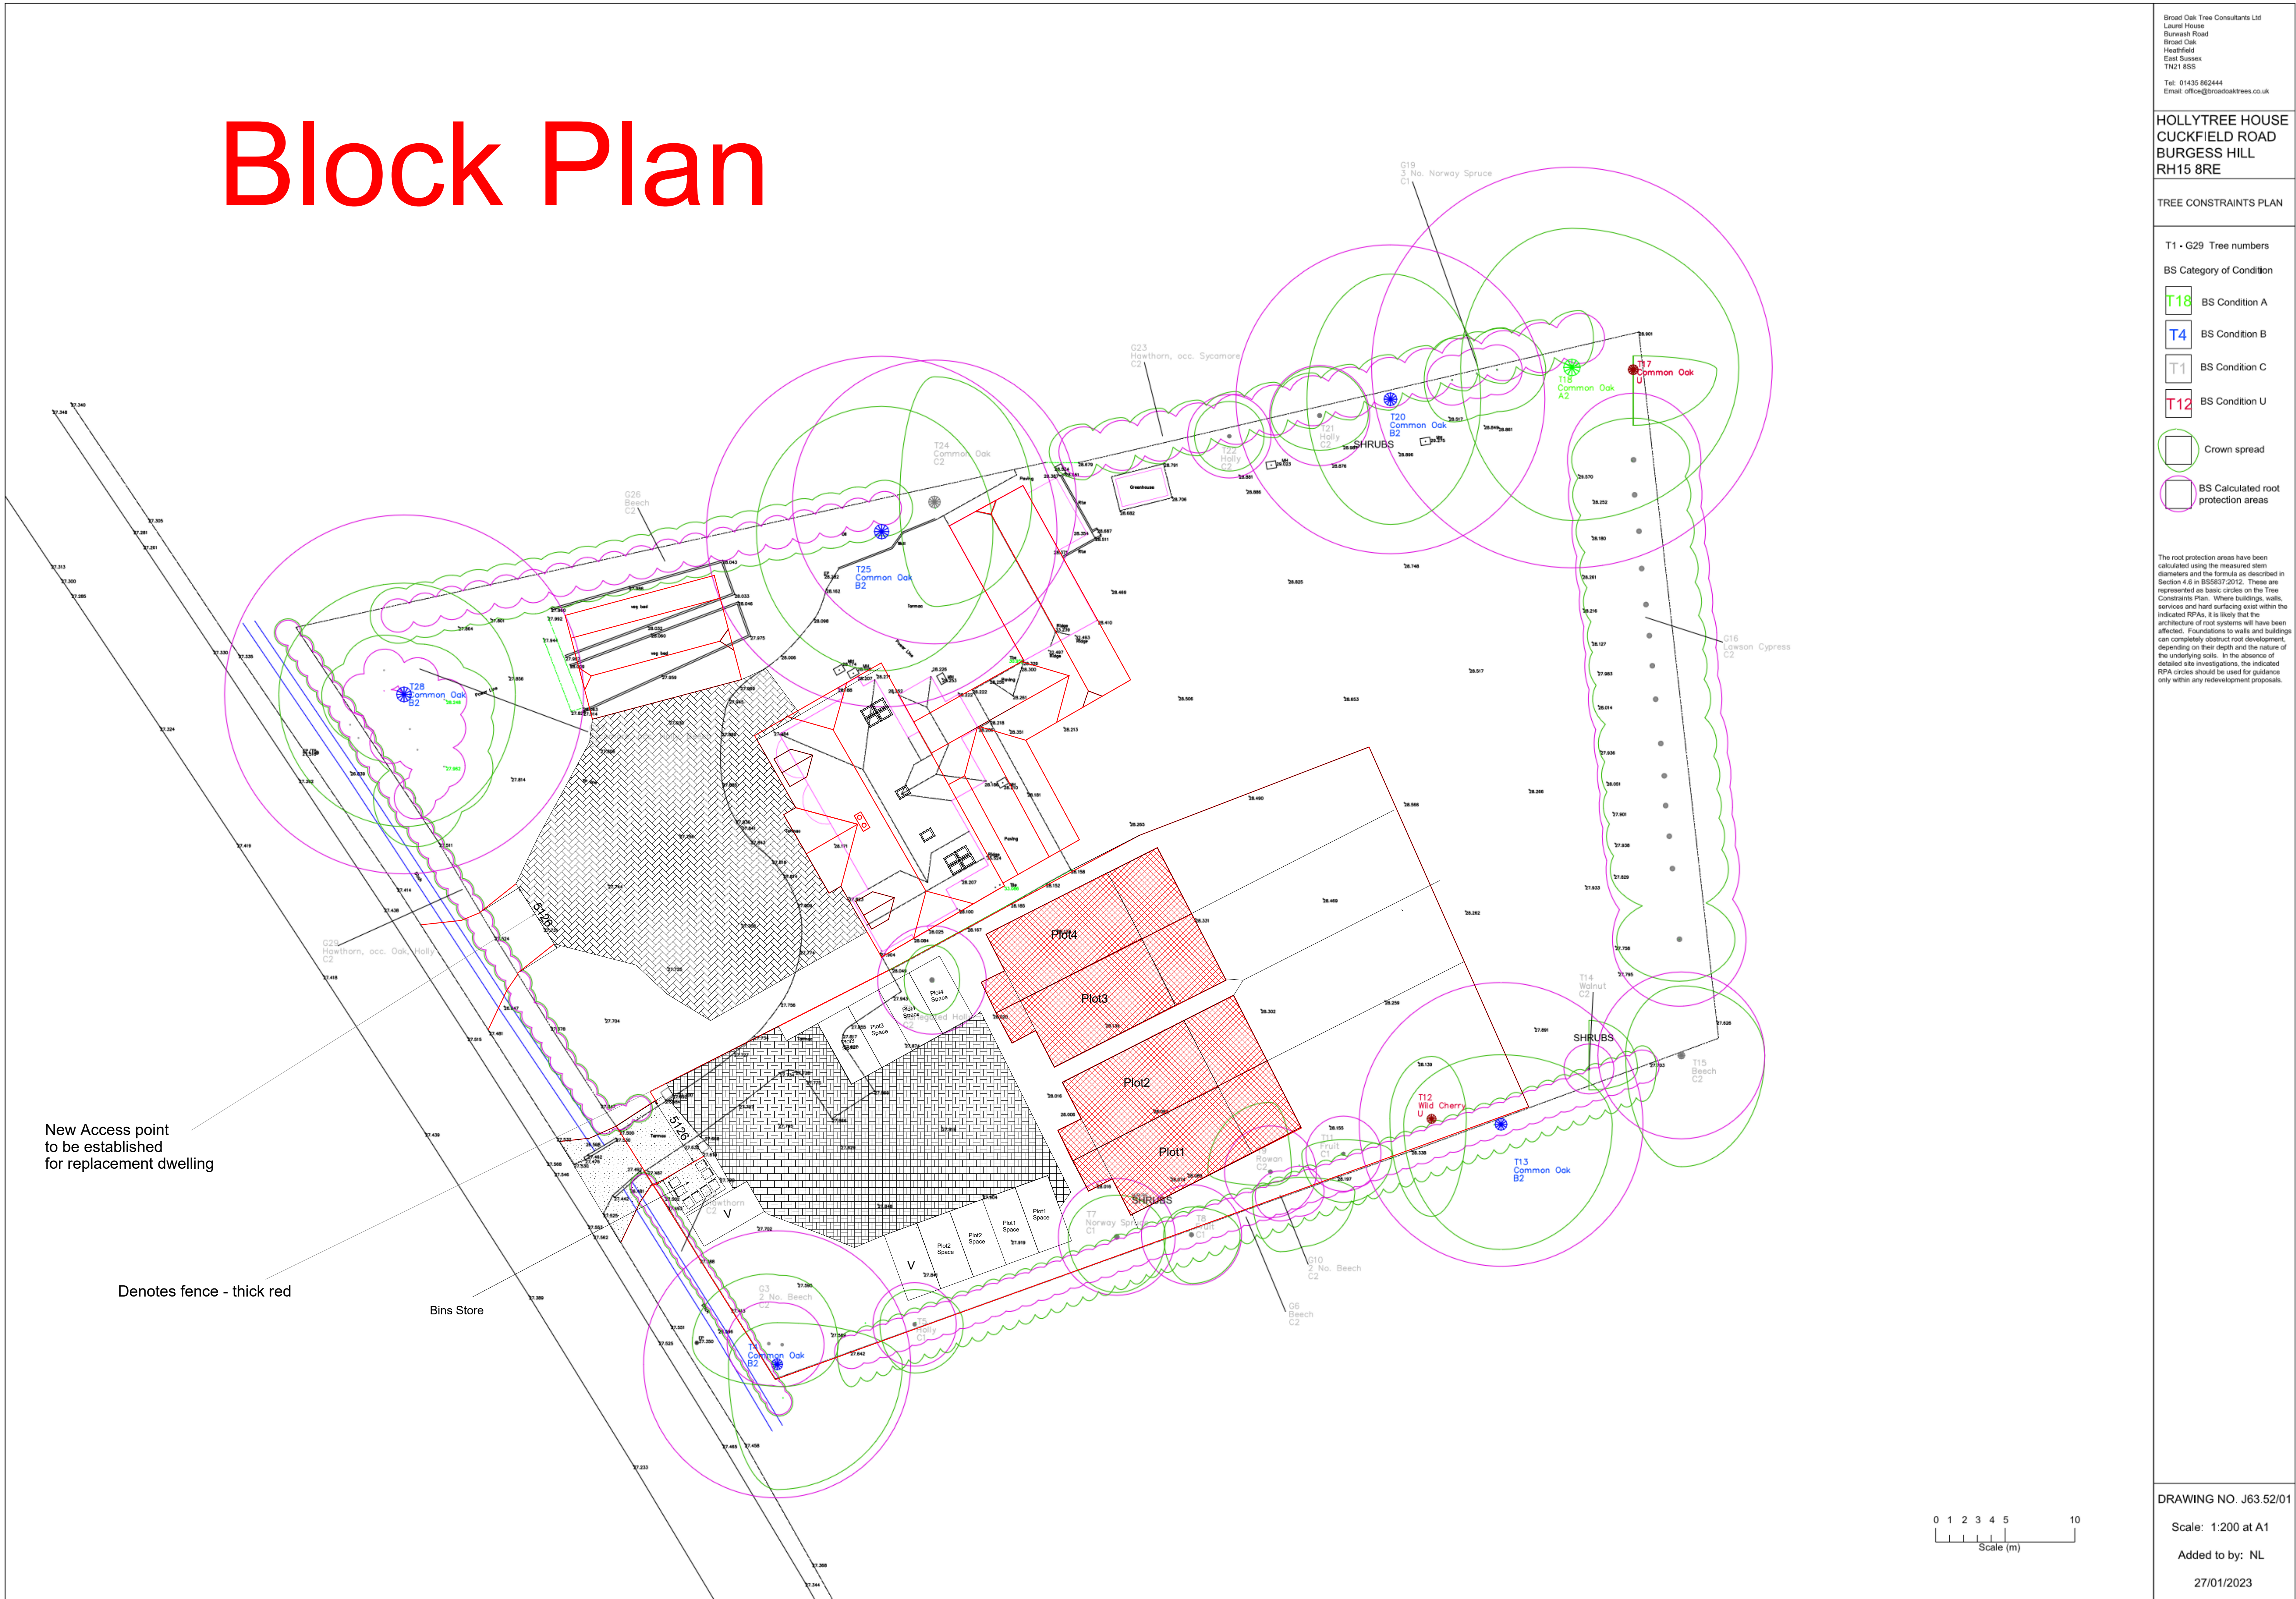

Broad Oak Tree Consultants Ltd
Laurel House
Burwash Road
Broad Oak
Heathfield
East Sussex
TN21 8SS
Tel: 01435 862444
Email: office@broadoaktrees.co.uk

HOLLYTREE HOUSE
CUCKFIELD ROAD
BURGESS HILL
RH15 8RE

TREE CONSTRAINTS PLAN

T1 - G29 Tree numbers

BS Category of Condition

- T18 BS Condition A
- T4 BS Condition B
- T1 BS Condition C
- T12 BS Condition U

- Crown spread
- BS Calculated root protection areas

The root protection areas have been calculated using the measured stem diameters and the formula as described in Section 4.6 in BS5837:2012. These are represented as basic circles on the Tree Constraints Plan. Where buildings, walls, services and hard surfacing exist within the indicated RPAs, it is likely that the architecture of root systems will have been affected. Foundations to walls and buildings can completely obstruct root development, depending on their depth and the nature of the underlying soils. In the absence of detailed site investigations, the indicated RPA circles should be used for guidance only within any redevelopment proposals.