



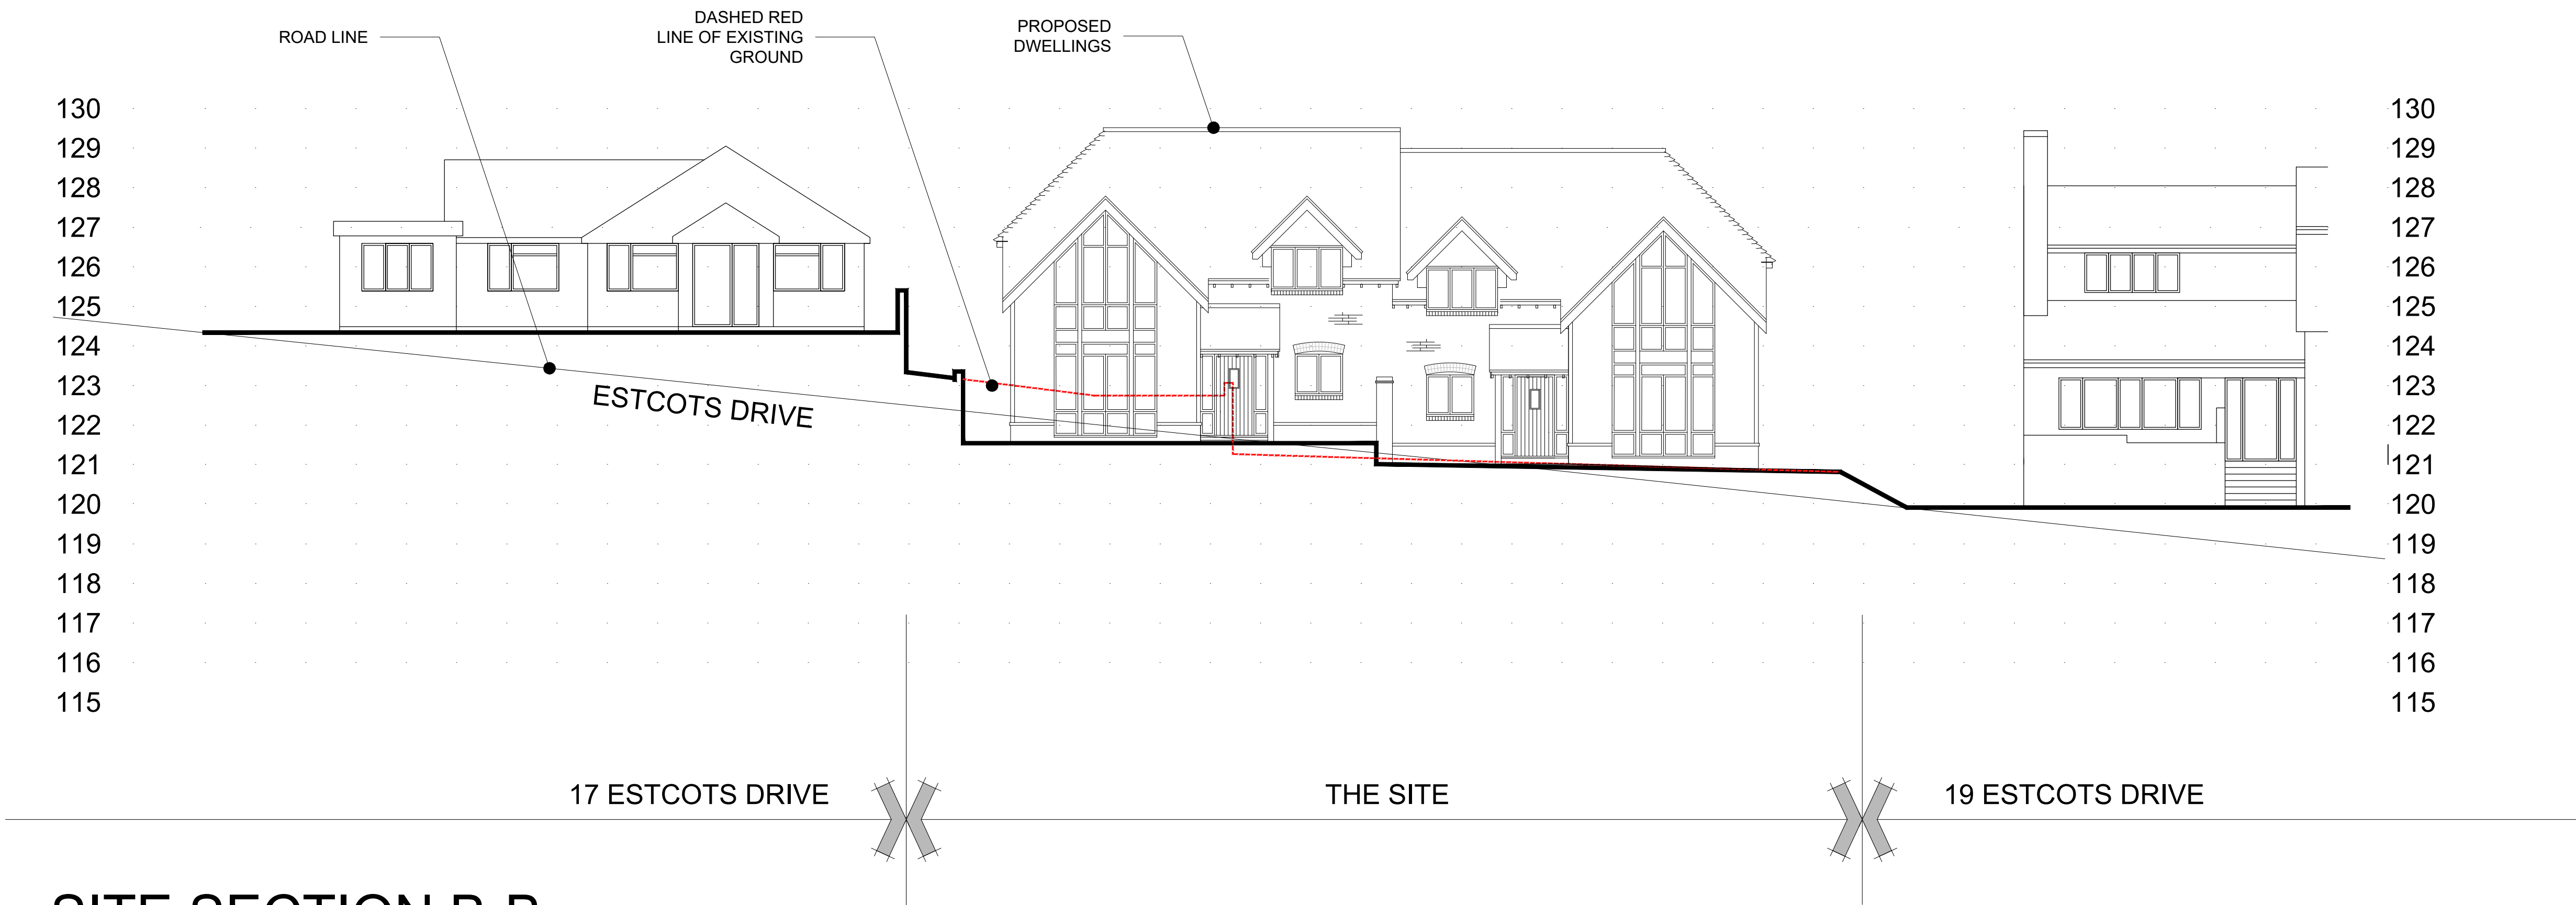

SITE SECTION B-B

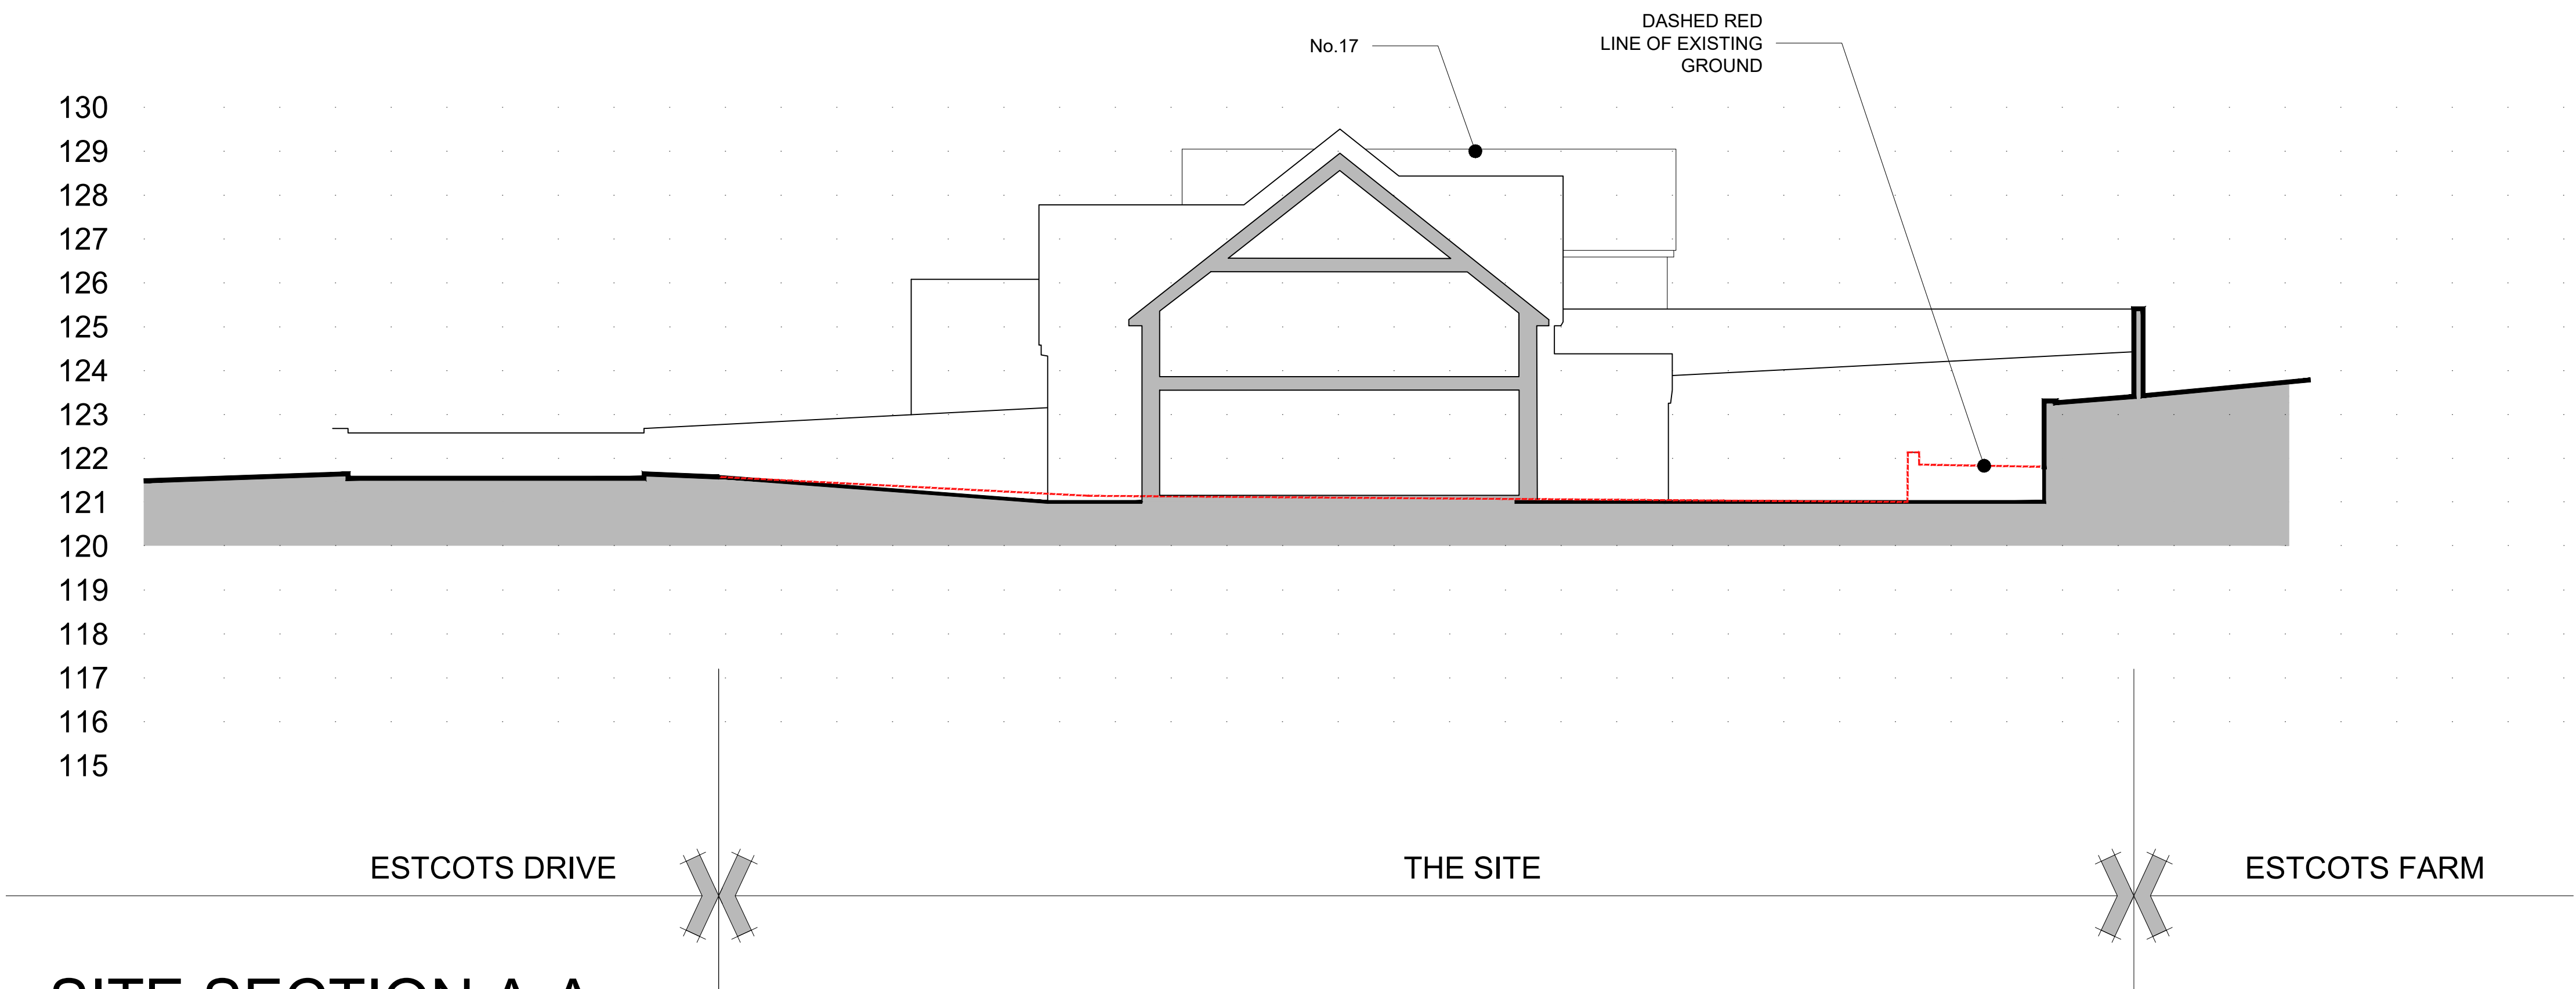

SITE SECTION A-A

Rev	Date	Detail	Drawn	Chk

0 2m 4m 6m 8m 10m
0 100mm
SCALE 1:100

Status **PLANNING**

**ASCOT DESIGN**
Timeless architecture

HEAD OFFICE
Ashurst Manor,
Ashurst Park, Church
Lane, Summinghill,
Ascot, SL5 7DD
Tel: 01344 299 330

MANCHESTER
No. 1 Booths Park,
Chelford Road,
Krusford,
WA16 8GS
Tel: 01565 736 147

LONDON
29 Farm Street,
Mayfair,
London,
W1J 5RL
Tel: 020 39940015

Email: info@ascotdesign.com
www.ascotdesign.com



Client **EMH ELECTRICAL AND BUILDING SERVICES LTD**

Project Title
**19 ESTCOTS DRIVE,
EAST GRINSTEAD, RH19 3DA**

Drawing Title
**STREET SCENE
SITE SECTIONS**

Scale	Date	Drawn	Rev
1:100 @ A1	MAR 2025	DQ	-

Drawing N° **24 - J4738 - 05 - 001**

The Copyright in this document and design is confidential to and the property of Ascot Design Limited.