


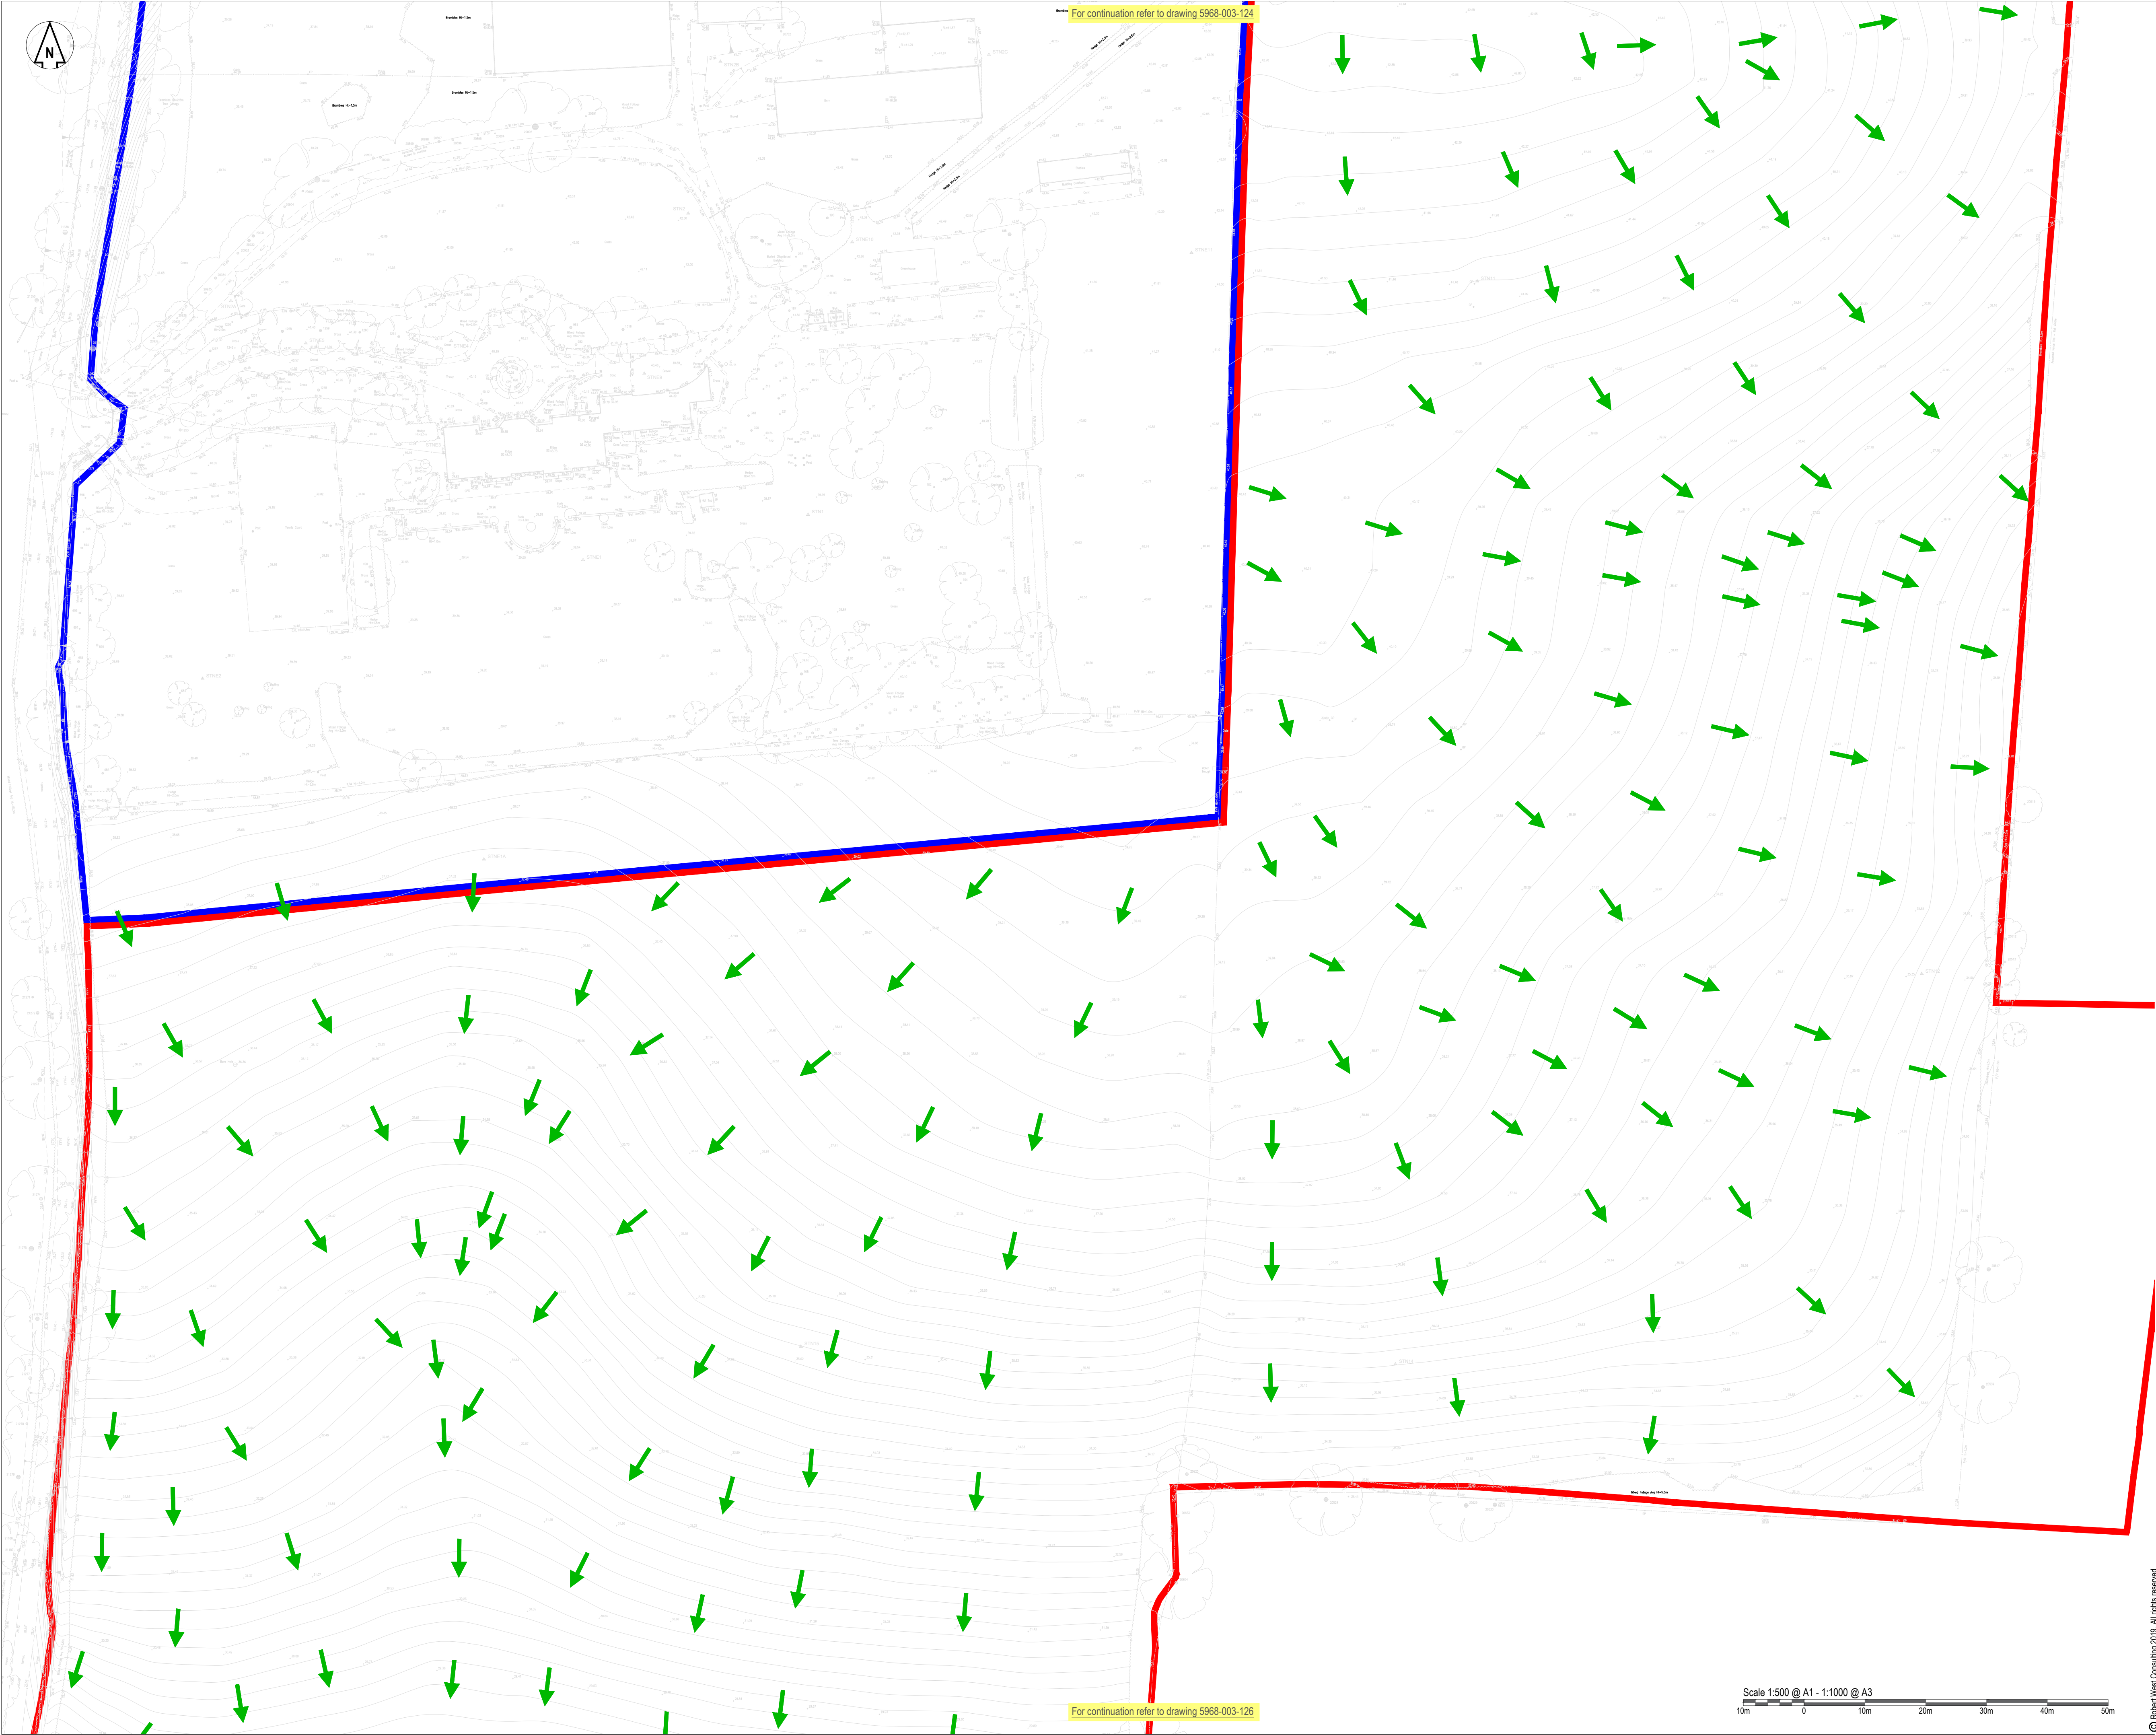


DO NOT SCALE OFF THIS DRAWING

- GENERAL NOTES:
1. All dimensions to be checked on site. All details and dimensions relating to sub-Contractors work must be checked and agreed between the sub-Contractor or supplier and the general Contractor.
 2. This drawing is to be read in conjunction with all relevant Architect's and Engineer's drawings and specification.
 3. The main Contractor is responsible for ensuring the stability of the structure whilst the works are in progress.
 4. Any information given regarding existing underground services is given in good faith after consultation with the relevant authority. No liability is accepted by the Consultant and the main Contractor is responsible for obtaining and checking all information and taking due care and attention whilst undertaking the works.

- CDM 2015 RESIDUAL RISKS
1. All areas of live traffic and pedestrian movements shall be subject to appropriate traffic management barriers and signs.
 2. Access points onto live public highway.
 3. Unauthorised access to the site must be prevented at all times
 4. Existing road drainage to be maintained.
 5. Be aware of possible live drainage flows and foul effluent during construction. The Contractor shall assess and implement a safe working system and equipment (PPE) as necessary.

The above residual risks are for non-standard hazards. It is assumed that a competent contractor familiar with the construction of this type of work will be appointed who will be aware of the standard hazards.

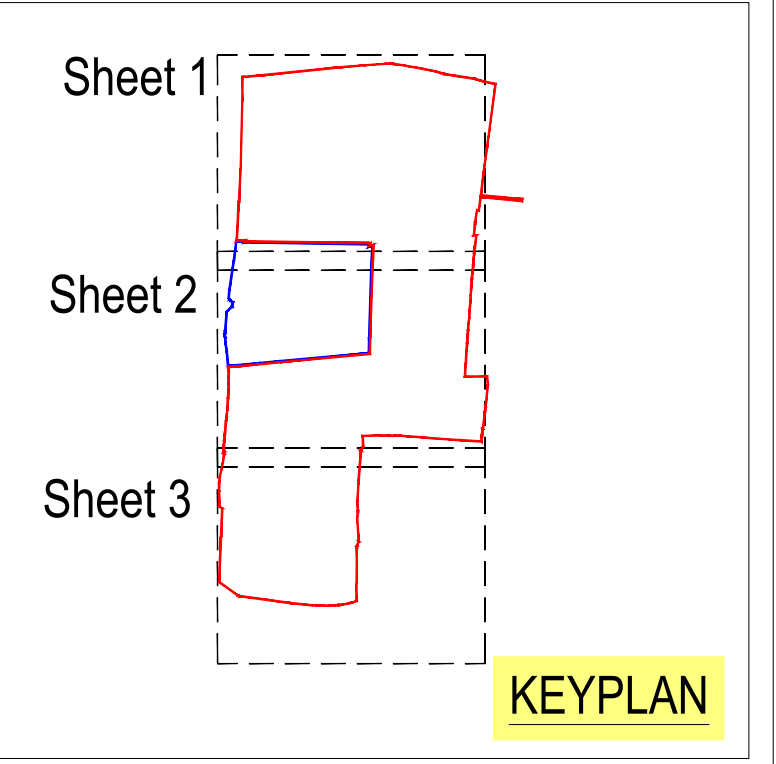

Legend	
	Site Boundary
	Exceedance flow

ISSUED FOR APPROVAL		HA	SB	22/07/2026	
Rev	Comment	By	Chkd	Appr	Date

APPROVAL

CALA HOMES SOUTHERN

robert west
proesgroup

1 Paris Garden
London
SE1 1ND
t: 0203 773 7880
www.robertwest.co.uk

Project
FOXHOLE FARMS
BOLNEY

Drawing Title
EXISTING EXCEEDANCE FLOW PLAN
SHEET 2 OF 3

RWCL Internal Register reference: 5968-003 Scales @ A1

© Robert West Consulting 2019. All rights reserved.

