
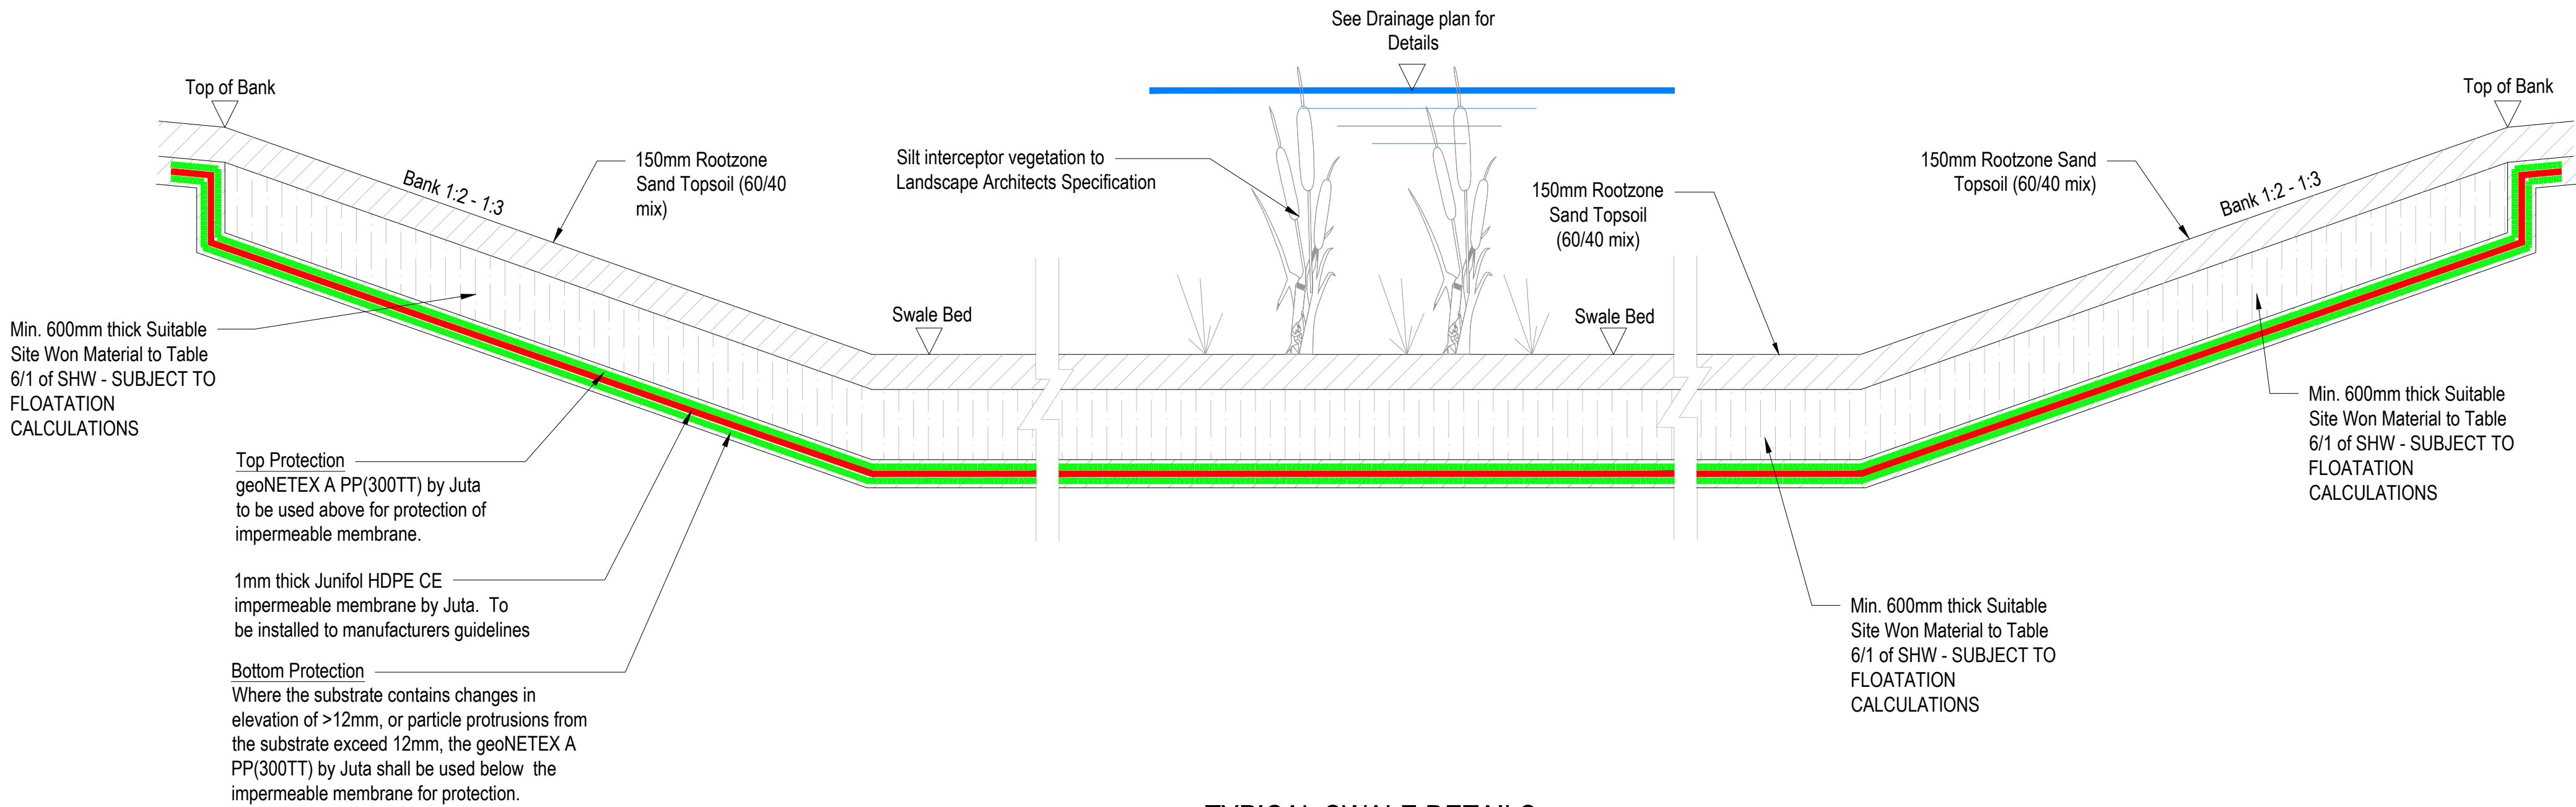


NOTES

1. The contractor is responsible for verifying all site & setting out dimensions before commencing work.
2. This drawing is to be read in conjunction with all relevant Architectural and M&E drawings.
3. All dimensions in millimeters unless stated otherwise.

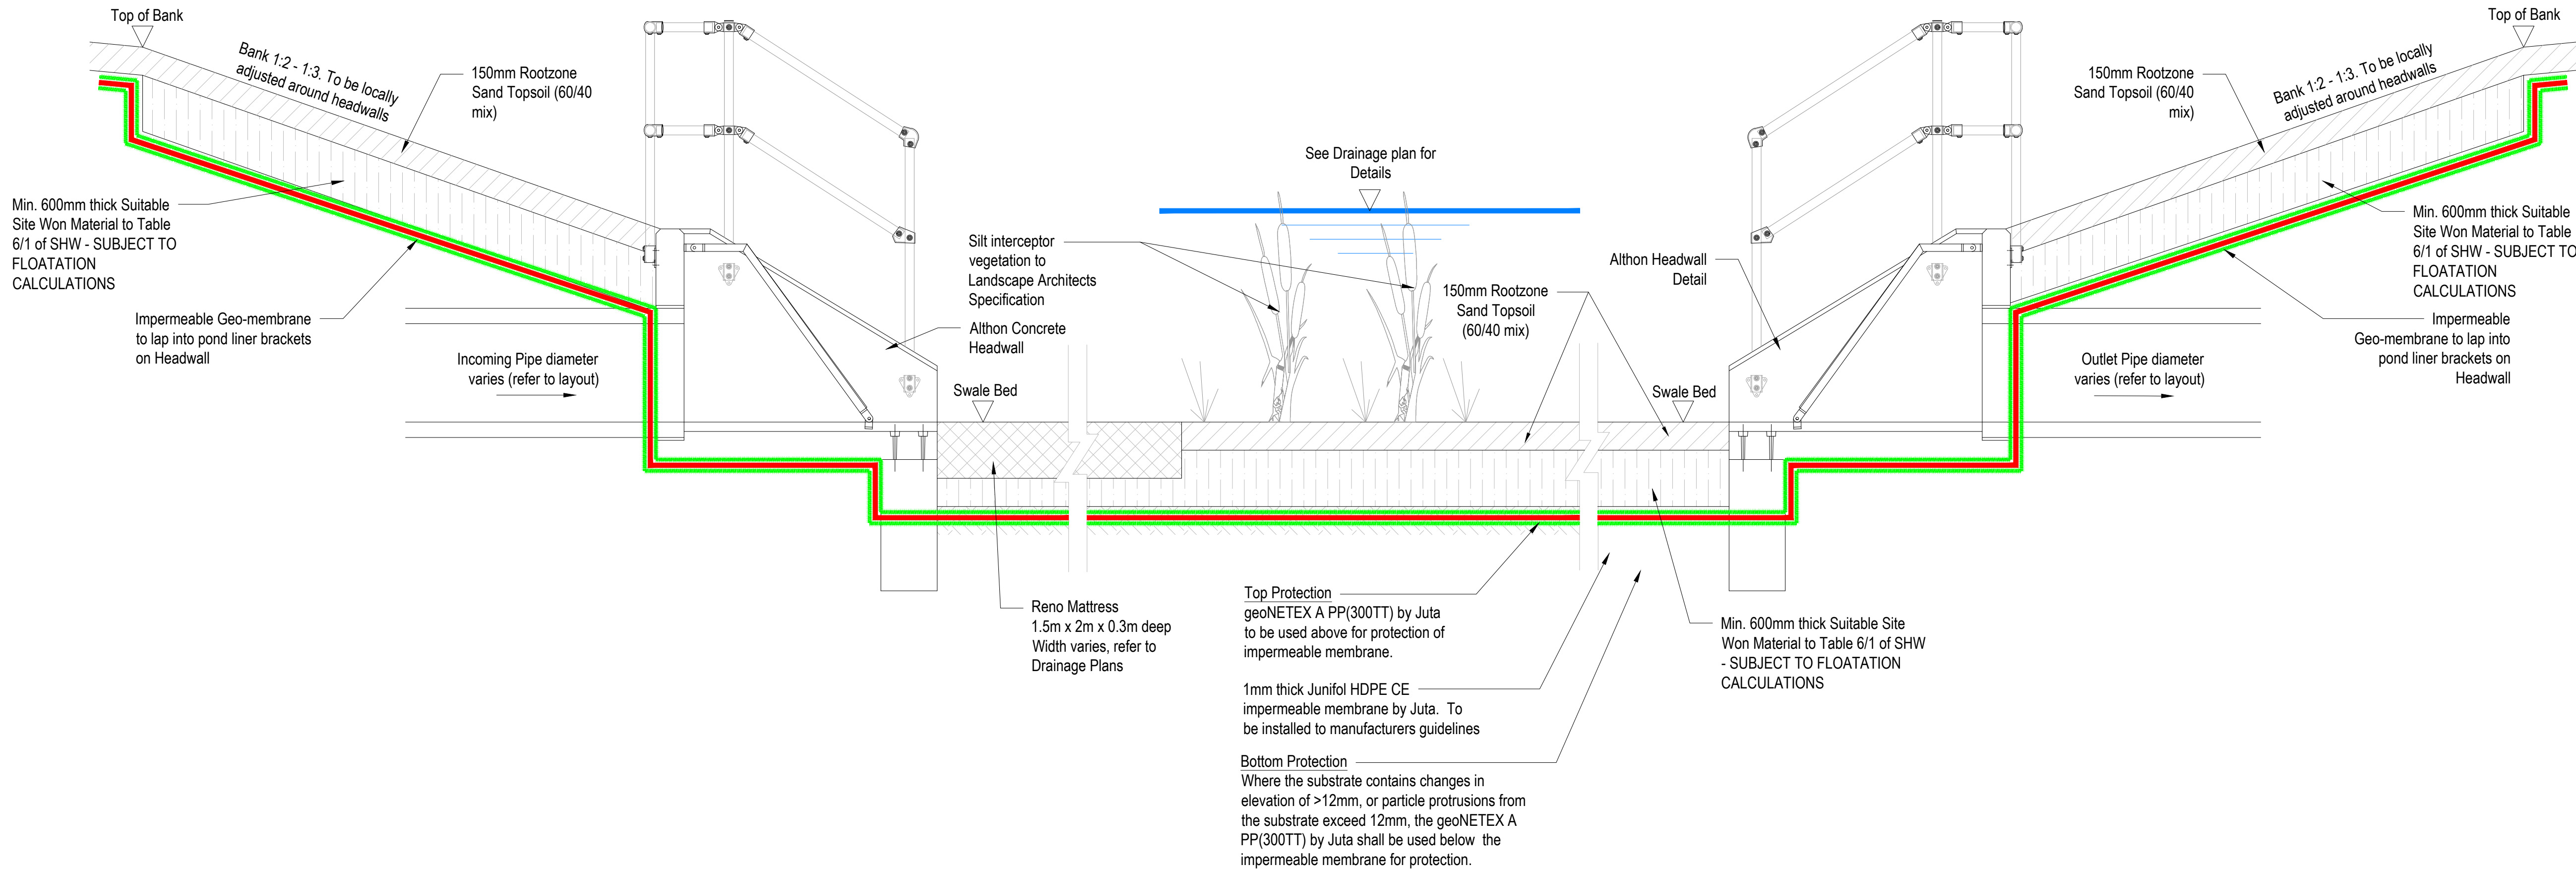

TYPICAL SWALE DETAILS

Scale 1:20

A01	ISSUED FOR APPROVAL	VD	FJ	SB	22/07/2026
Rev	Comment	By	Chkd	Appr	Date

APPROVAL

CALA HOMES SOUTHERN

robert west
proesgroup
1 Paris Garden
London
SE1 1ND
t: 0203 773 7880
www.robertwest.co.uk

Project
FOXHOLE FARMS
BOLNEY

Drawing Title
DRAINAGE DETAILS
SHEET 6

RWCL Internal Register reference: 5968-003

Scales @ A1

506-A01