


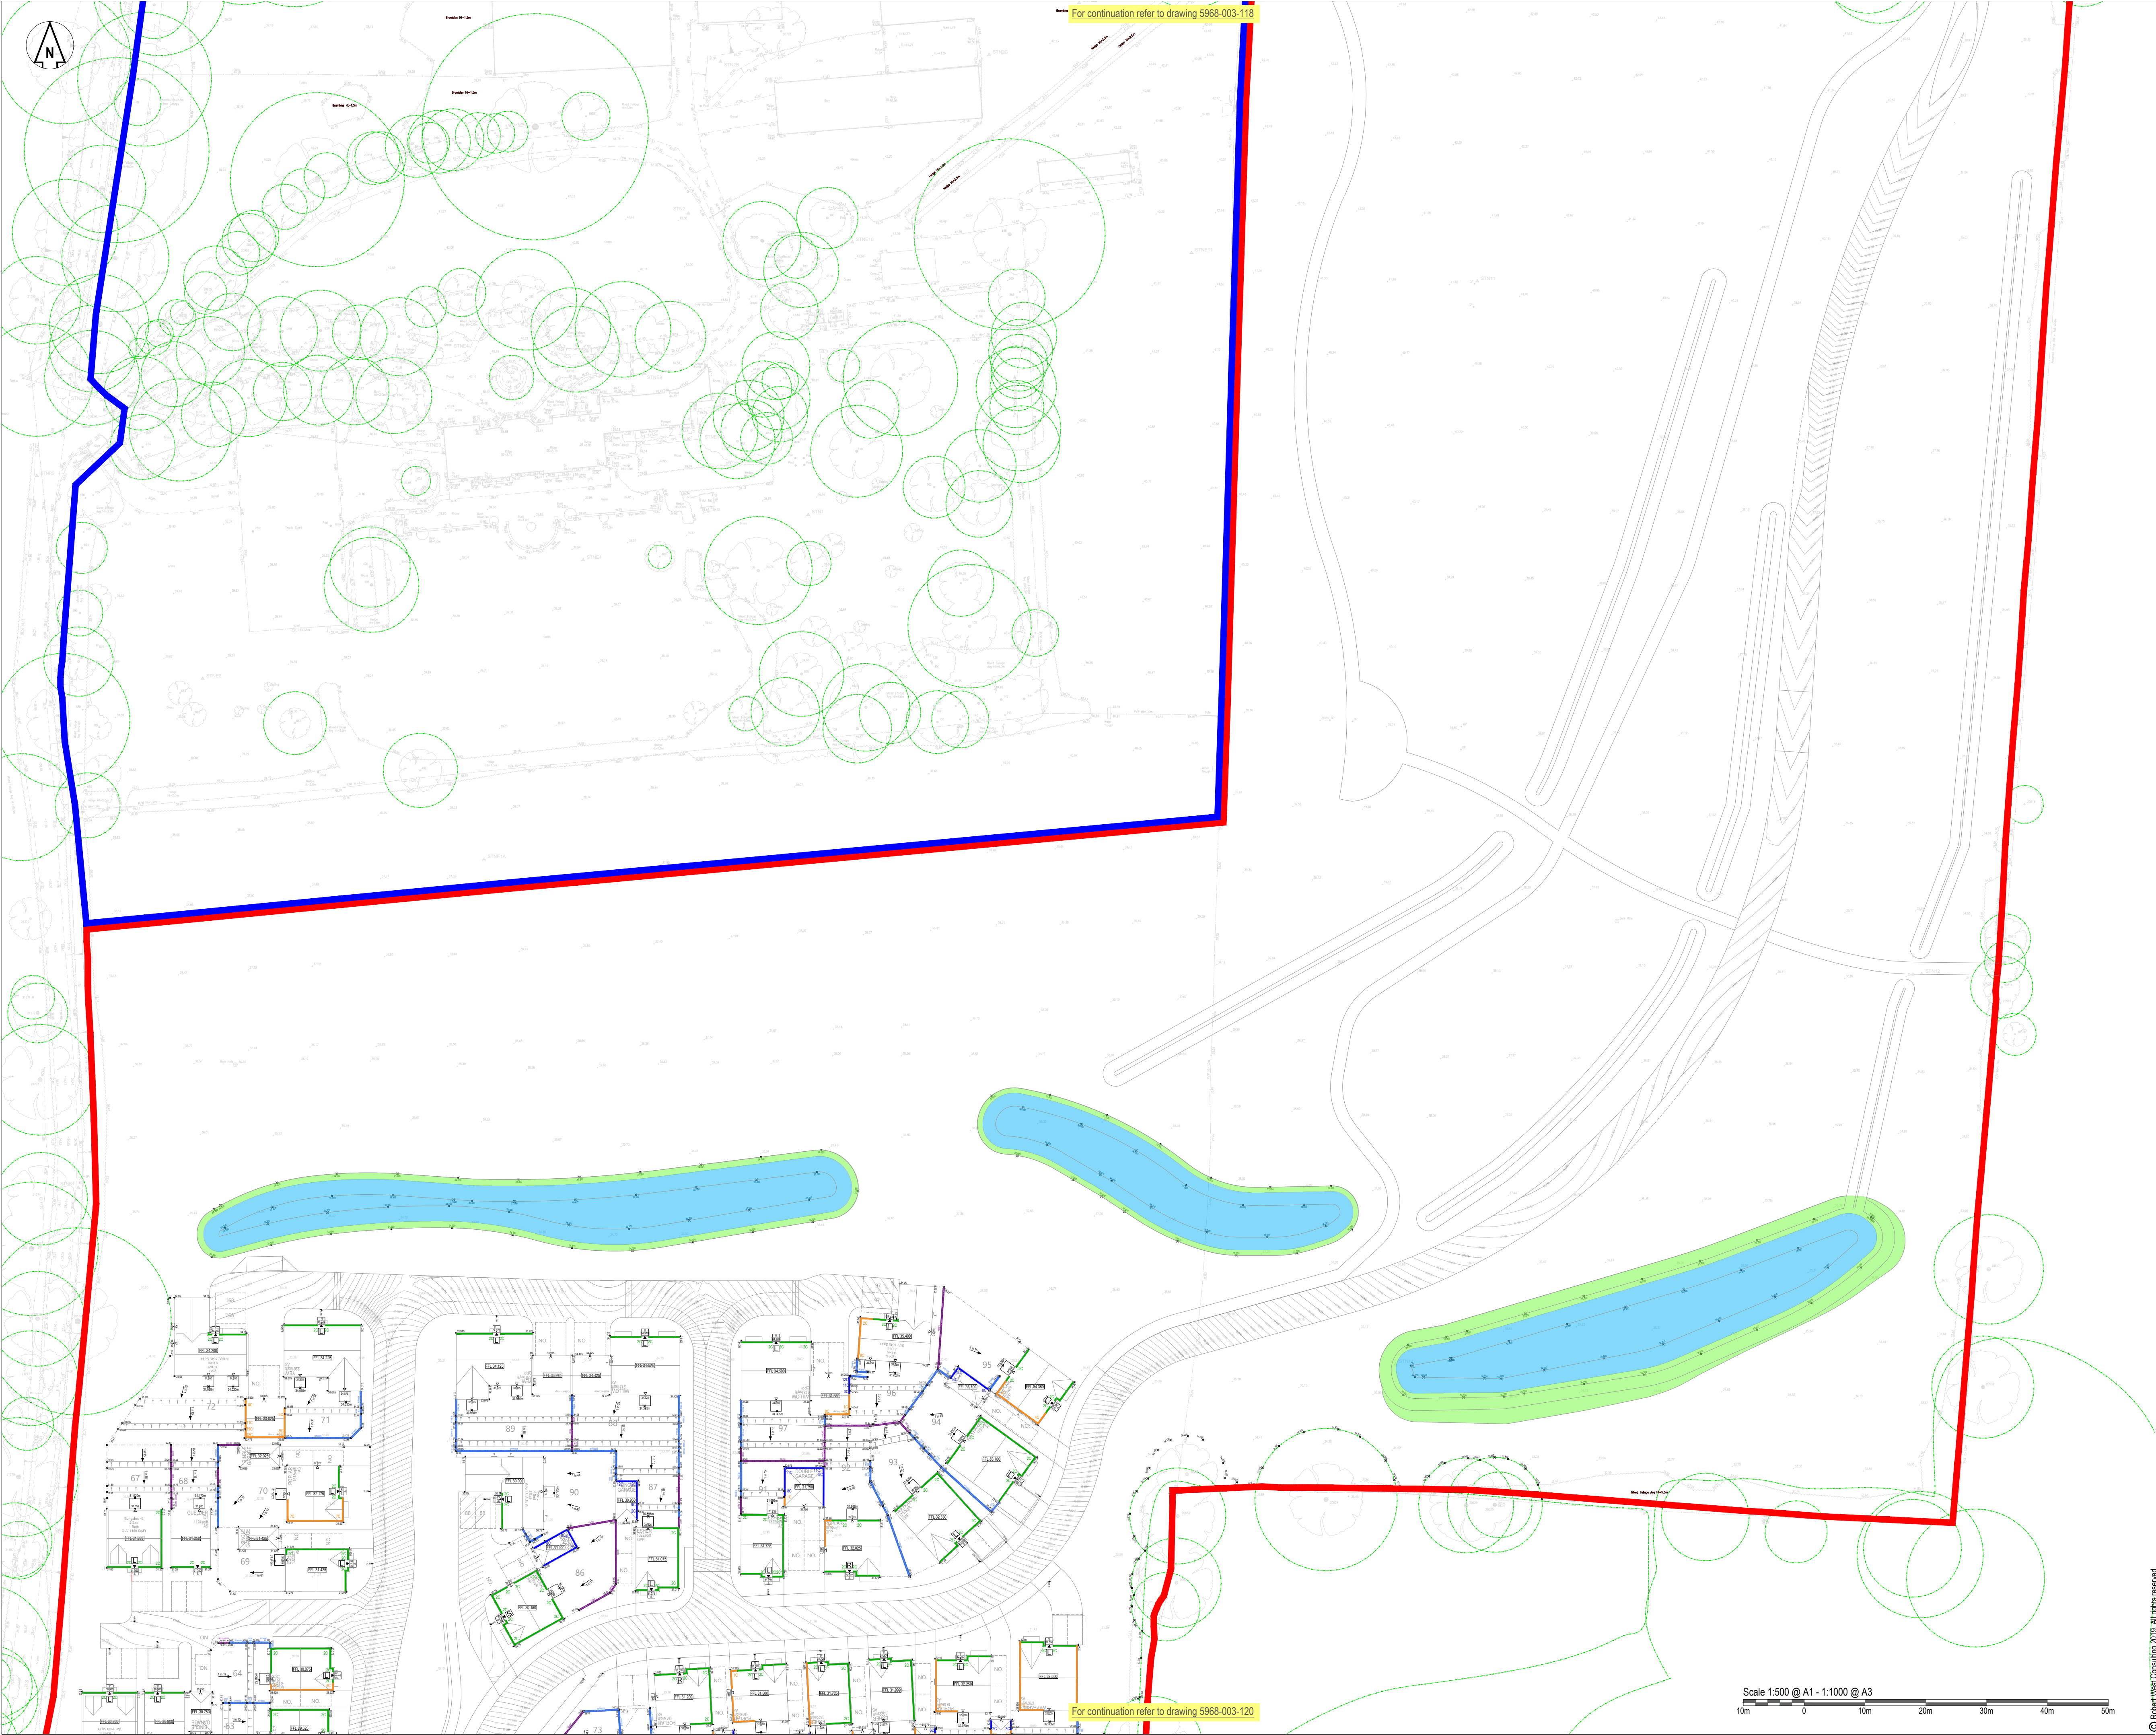

For continuation refer to drawing 5968-003-118

For continuation refer to drawing 5968-003-120

DO NOT SCALE OFF THIS DRAWING


GENERAL NOTES:

1. All dimensions to be checked on site. All details and dimensions relating to sub-Contractors work must be checked and agreed between the sub-Contractor or supplier and the general Contractor.
2. This drawing is to be read in conjunction with all relevant Architect's and Engineer's drawings and specification.
3. The main Contractor is responsible for ensuring the stability of the structure whilst the works are in progress.
4. Any information given regarding existing underground services is given in good faith after consultation with the relevant authority. No liability is accepted by the Consultant and the main Contractor is responsible for obtaining and checking all information and taking due care and attention whilst undertaking the works.

CDM 2015 RESIDUAL RISKS

1. All areas of live traffic and pedestrian movements shall be subject to appropriate traffic management barriers and signs.
2. Access points onto live public highway.
3. Unauthorised access to the site must be prevented at all times
4. Existing road drainage to be maintained.
5. Be aware of possible live drainage flows and foul effluent during construction. The Contractor shall assess and implement a safe working system and equipment (PPE) as necessary.

The above residual risks are for non-standard hazards. It is assumed that a competent contractor familiar with the construction of this type of work will be appointed who will be aware of the standard hazards.

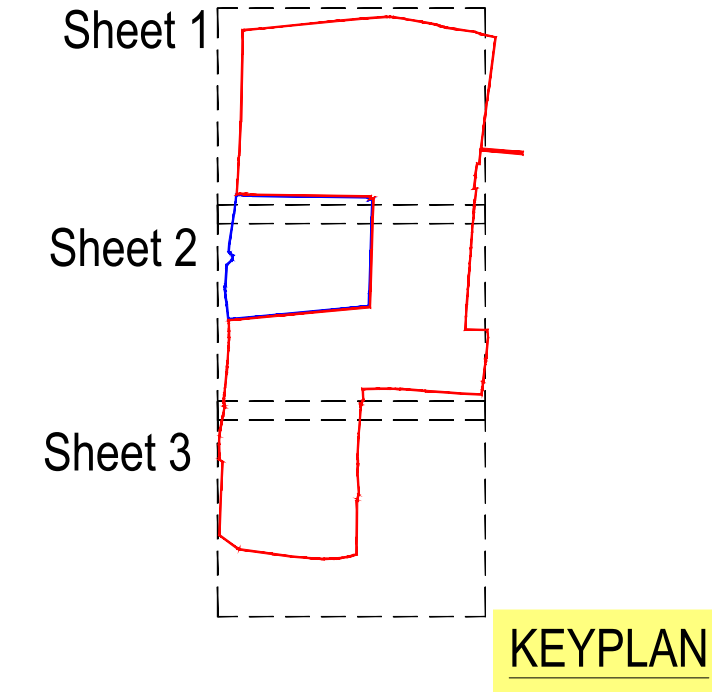

LEVELS KEY

- Site Boundary
- Existing Topographical Survey Level
- Existing Tie into level
- Proposed Spot Level
- Proposed Spot Level around building edge
- Proposed Gradient & direction of fall
- Finished Floor Level
- Contours at 50mm Intervals
- Max 300mm Gravel Board
- Proposed Retaining Wall
- Step in FFL (between Semi or Terrace plots)
- Extra Facing Brickwork to building
- Raised DPC to building
- Tanking to Building
- Tree Root Protection Area
- Number of Brick Courses

- Part M Level Access - Indicates the gradient is less than or equal to 1:20
 - Part M Ramped Access - Indicates the gradient is between 1:20 & 1:12. Ramp length of 2m at a gradient of 1:12, increasing linearly to a maximum of 10m at 1:20
 - Part M Stepped Access - Indicates steps required
- Front Entrances
- All Plots, except IM(3) have been provided with a 1.2m x 1.2m level access landing (not exceeding 1.60) as per Part M requirements.
 - All IM(3) Plots have been provided with a 1.5m x 1.5m level access landing (not exceeding 1.60) as per Part M requirements.
- Rear Entrances
- All Plots, except IM(3) have been provided with a 150mm step down to the patio
 - All IM(3) Plots have been provided with a level threshold
 - All rear patios to fall 1:60 away from property.

A02	ISSUED FOR APPROVAL - Update layout & Garden Levels	PJ	TZ	SB	21/07/2026
A01	ISSUED FOR APPROVAL	PJ	TZ	SB	17/07/2026
Rev	Comment	By	Chkd	Appr	Date

Revision History

APPROVAL

CALA HOMES SOUTHERN

1 Paris Garden
London
SE1 1ND
t: 0203 773 7880
www.robertwest.co.uk

robert west
proesgroup

Project
FOXHOLE FARMS
BOLNEY

Drawing Title
PROPOSED LEVELS STRATEGY
SHEET 2 OF 3

RWCL Internal Register reference: 5968-003

Scales @ A1
102-A02