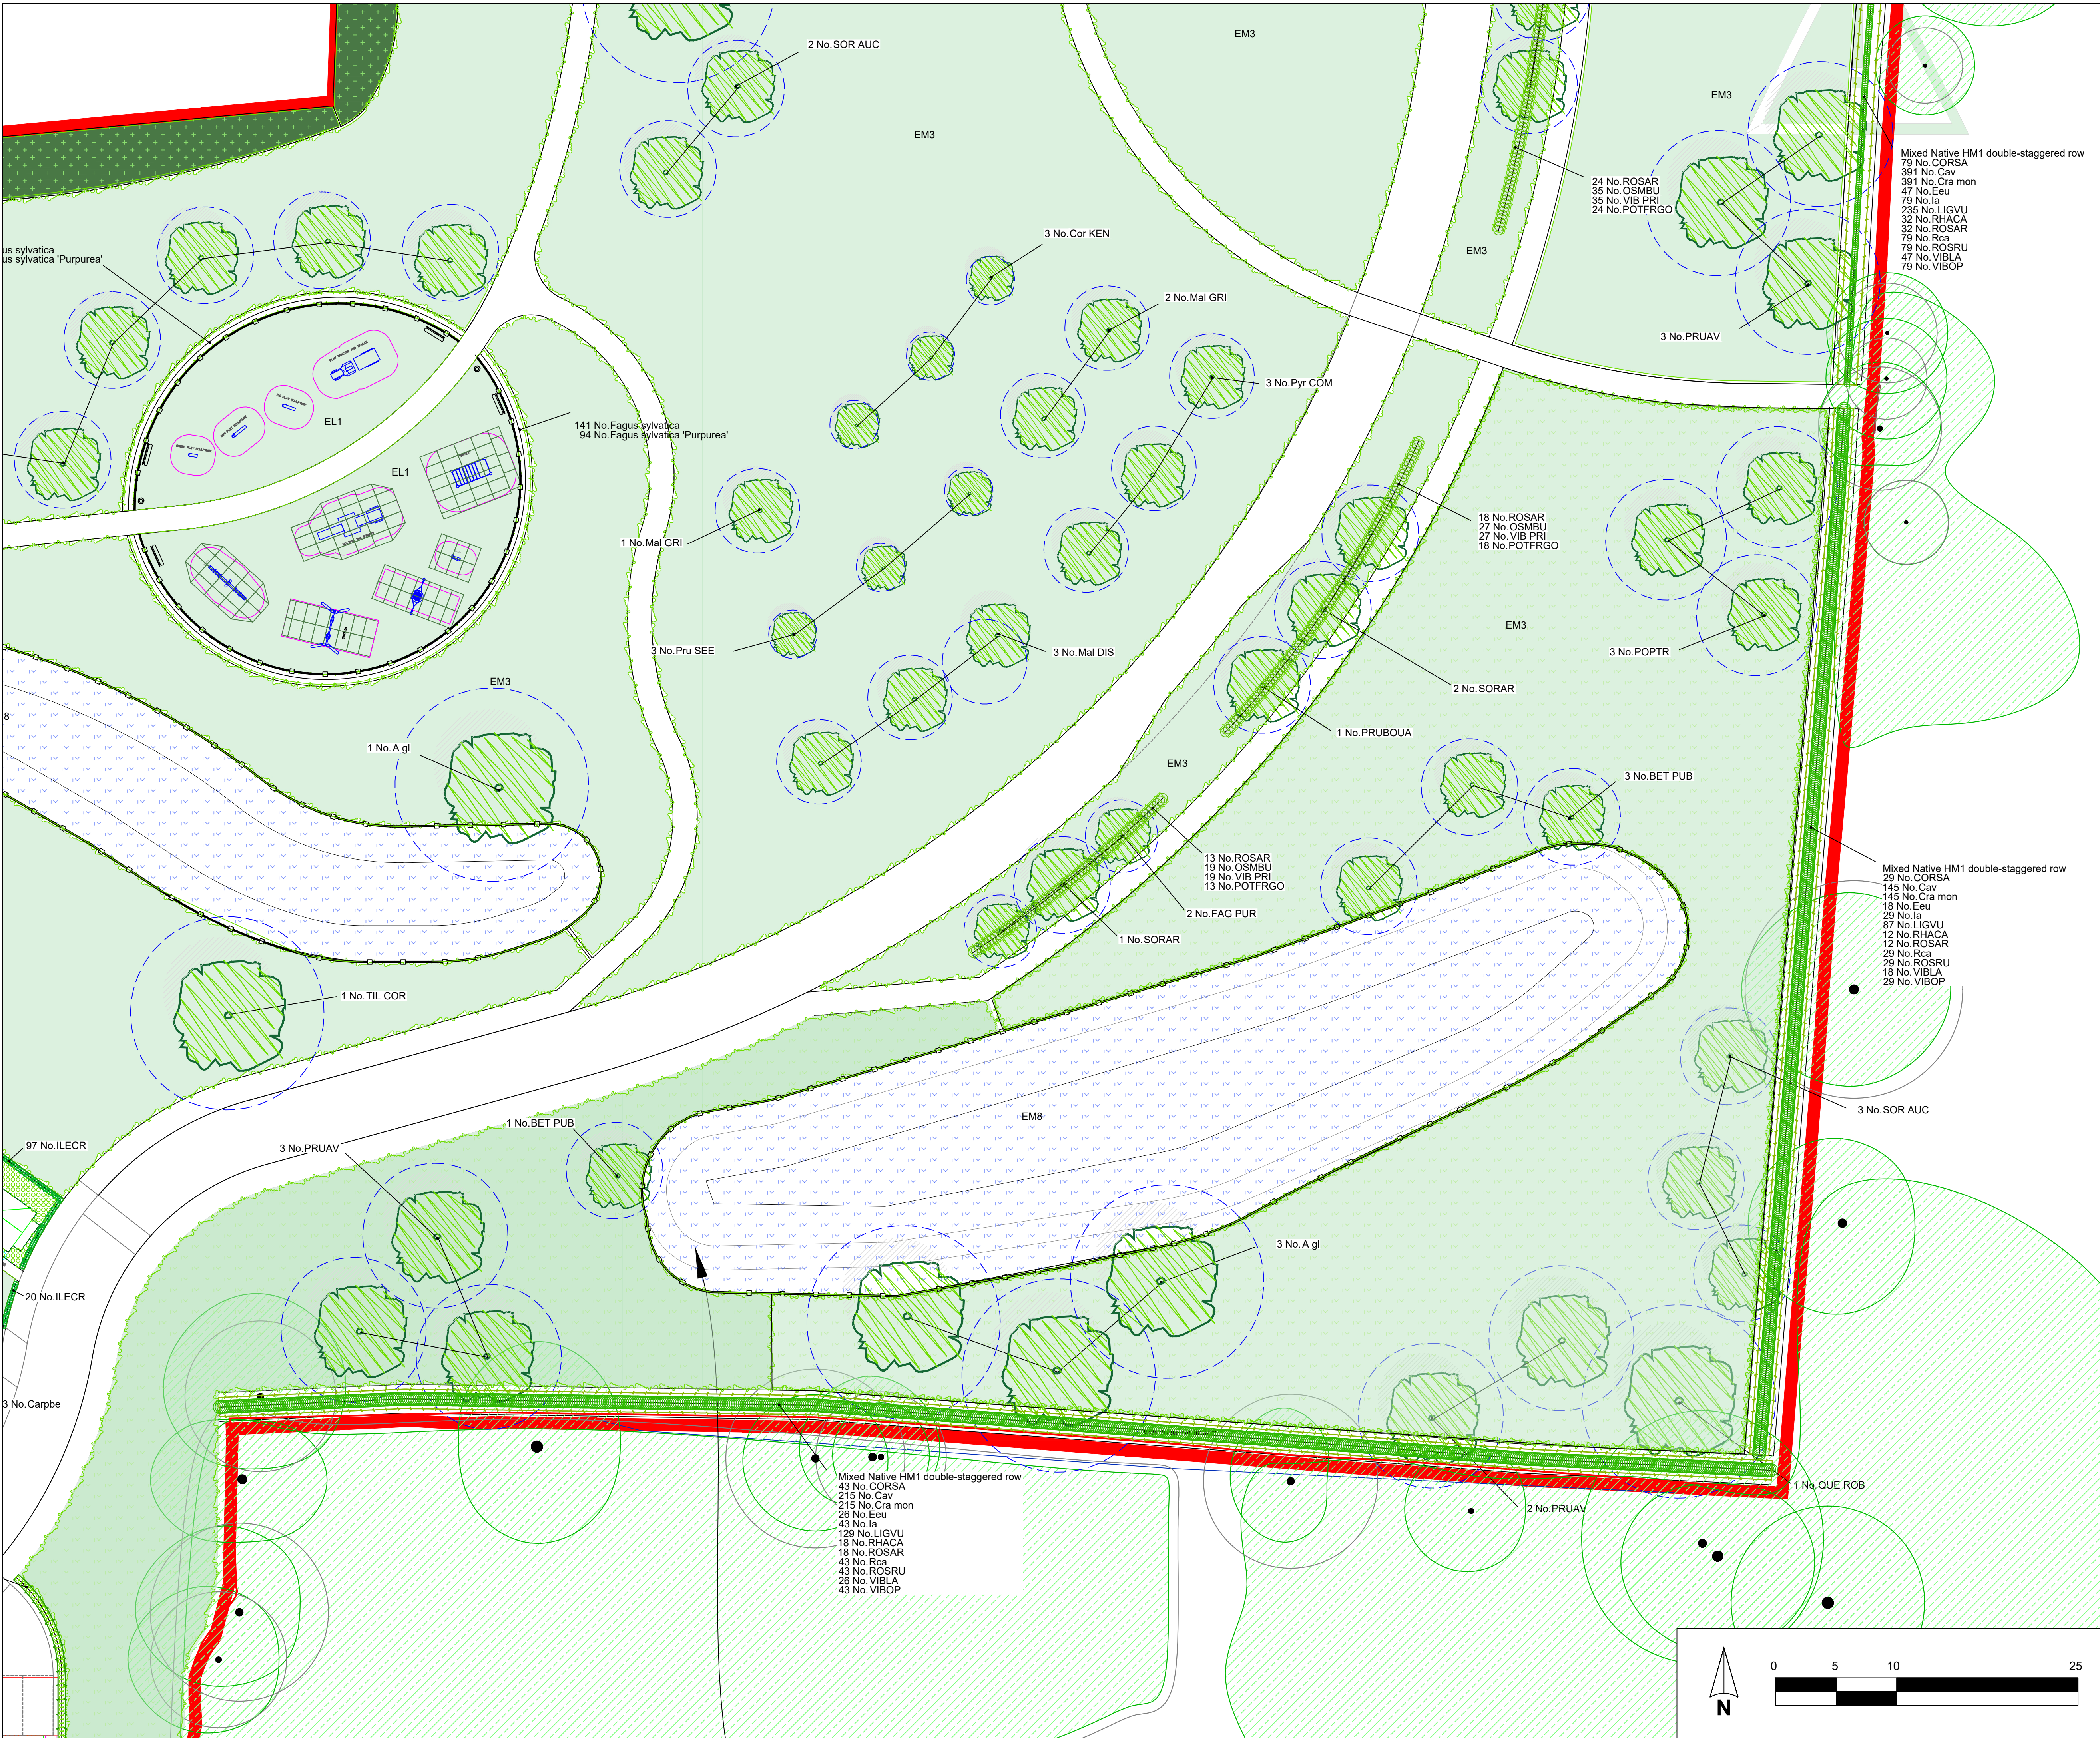




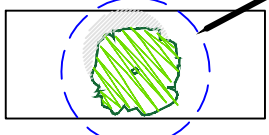
LEGEND

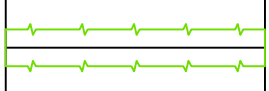
EXISTING

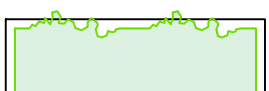
Scrub and hedgerows

PROPOSED

GENERAL

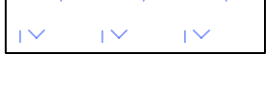
Tree planting

Hedgerows

Wildflower meadows

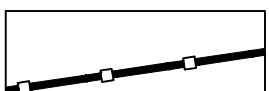
Flowering lawns

Seasonally wet meadows

Native shrub mix

Ornamental native shrub and bulb mix

Fencing

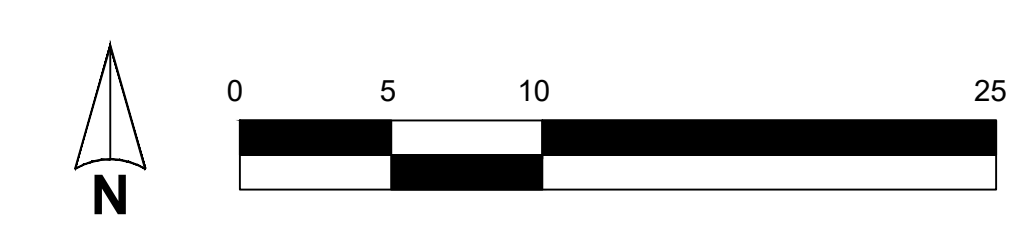
Benches

Litter bins

Mixed Native HM1 double-staggered row
79 No. CORSA
391 No. Cav
391 No. Cra mon
47 No. Eeu
79 No. la
235 No. LIGVU
32 No. RHACA
32 No. ROSAR
79 No. Rca
79 No. ROSRU
47 No. VIBLA
79 No. VIBOP

Mixed Native HM1 double-staggered row
29 No. CORSA
145 No. Cav
145 No. Cra mon
18 No. Eeu
29 No. la
87 No. LIGVU
12 No. RHACA
12 No. ROSAR
29 No. Rca
29 No. ROSRU
18 No. VIBLA
29 No. VIBOP

Mixed Native HM1 double-staggered row
43 No. CORSA
215 No. Cav
215 No. Cra mon
26 No. Eeu
43 No. la
129 No. LIGVU
18 No. RHACA
18 No. ROSAR
43 No. Rca
43 No. ROSRU
26 No. VIBLA
43 No. VIBOP





01622 437196 lydia@hwandco.co.uk www.hwandco.co.uk
2 Keewick Drive, Maidstone, Kent ME16 0DQ Hill-Wood & Co (Kent) Ltd Company no. 10066666

PRELIMINARY

Project
FOXHOLE LANE, BOLNEY

Drawing title
Landscape Planting Plan 5 of 11

Rev	Description	Date
A	Attenuation basin seeding amended	24/07/26

Scale	Date	Drawing number	Rev
1:250@A1			
1:500@A3	Jul 2026	0817/26/A/15	A