


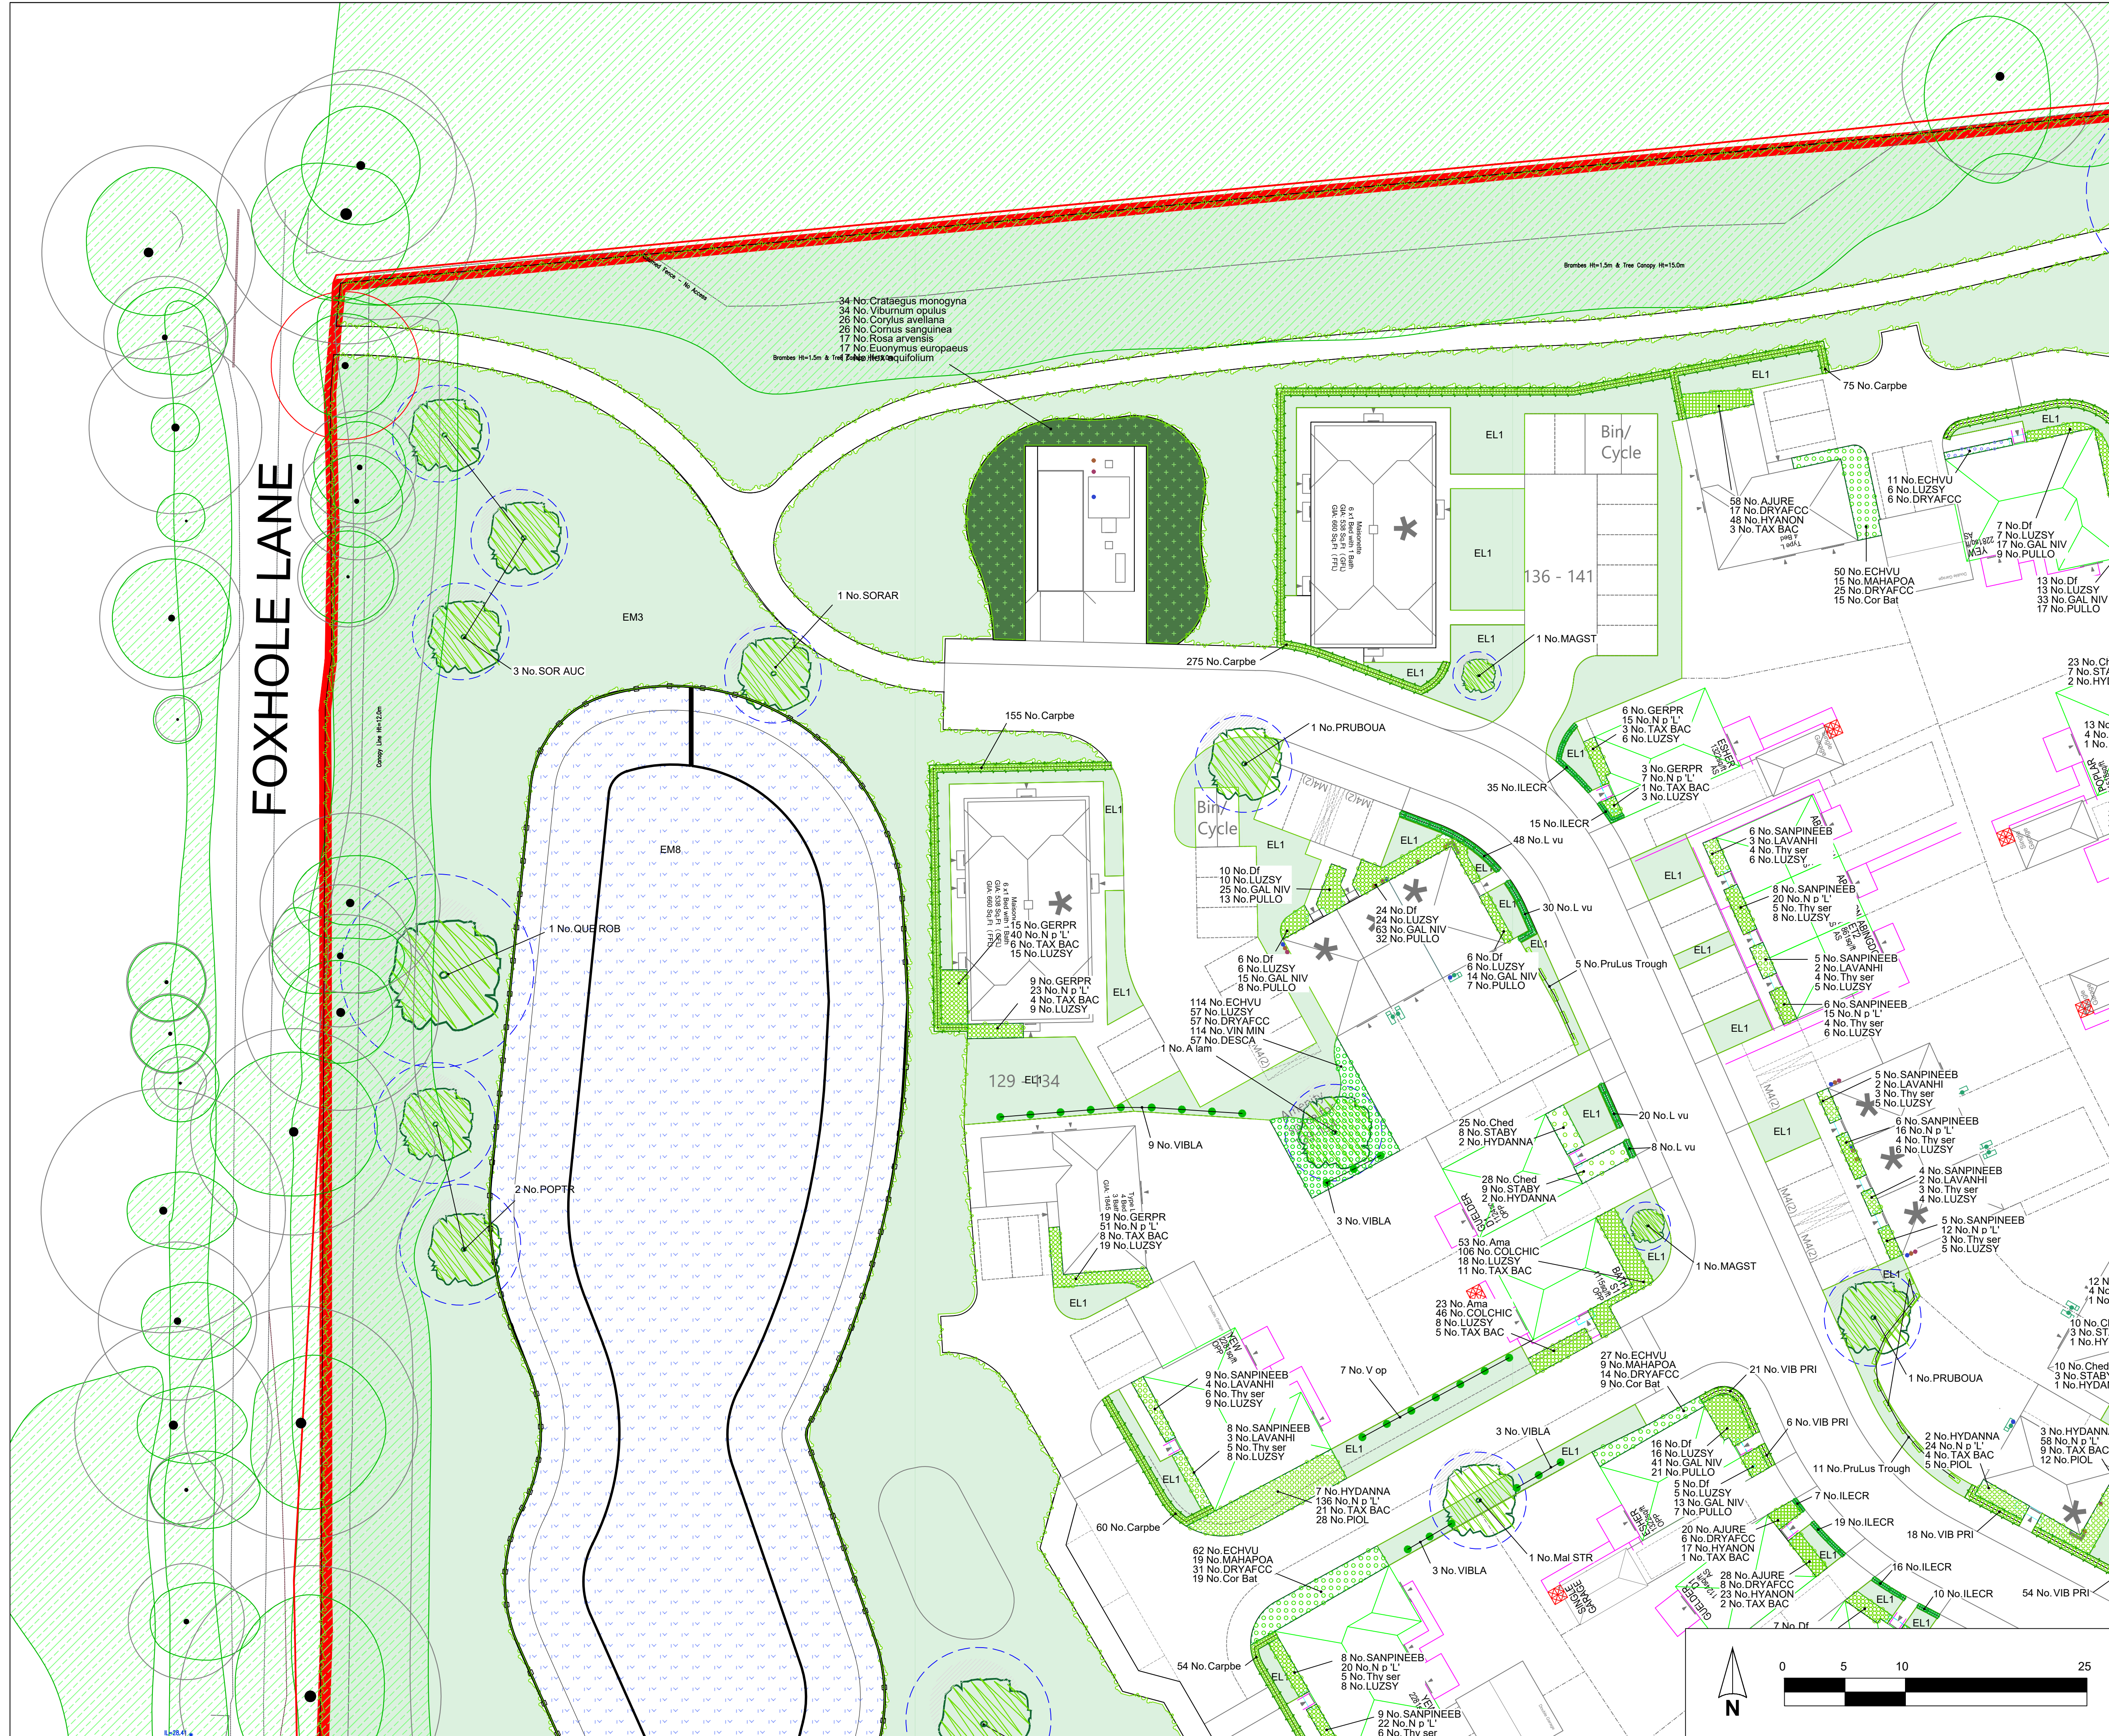







LEGEND

EXISTING



PROPOSED

GENERAL

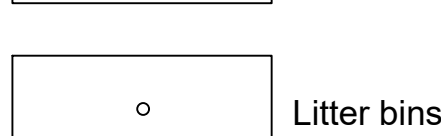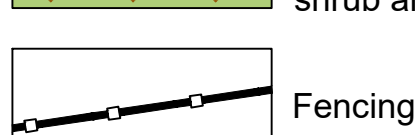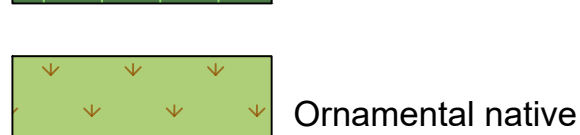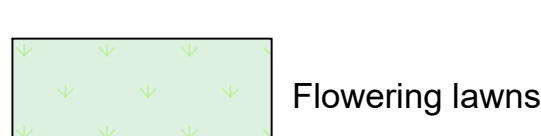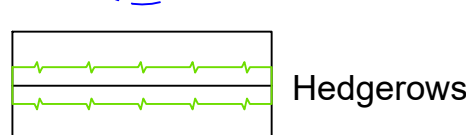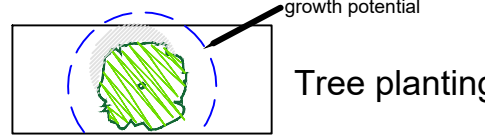

01622 437196 lydia@hwandco.co.uk www.hwandco.co.uk
2 Keswick Drive, Maidstone, Kent ME16 0DQ Hill-Wood & Co (Kent) Ltd Company no. 1006666

PRELIMINARY

Project **FOXHOLE LANE, BOLNEY**

Drawing title **Landscape Planting Plan 9 of 11**

Rev	Description	Date
A	Attenuation basin seeding amended	24/07/26

Scale	Date	Drawing number	Rev
1:250@A1 1:500@A3	Jul 2026	0817/26/A/19	A