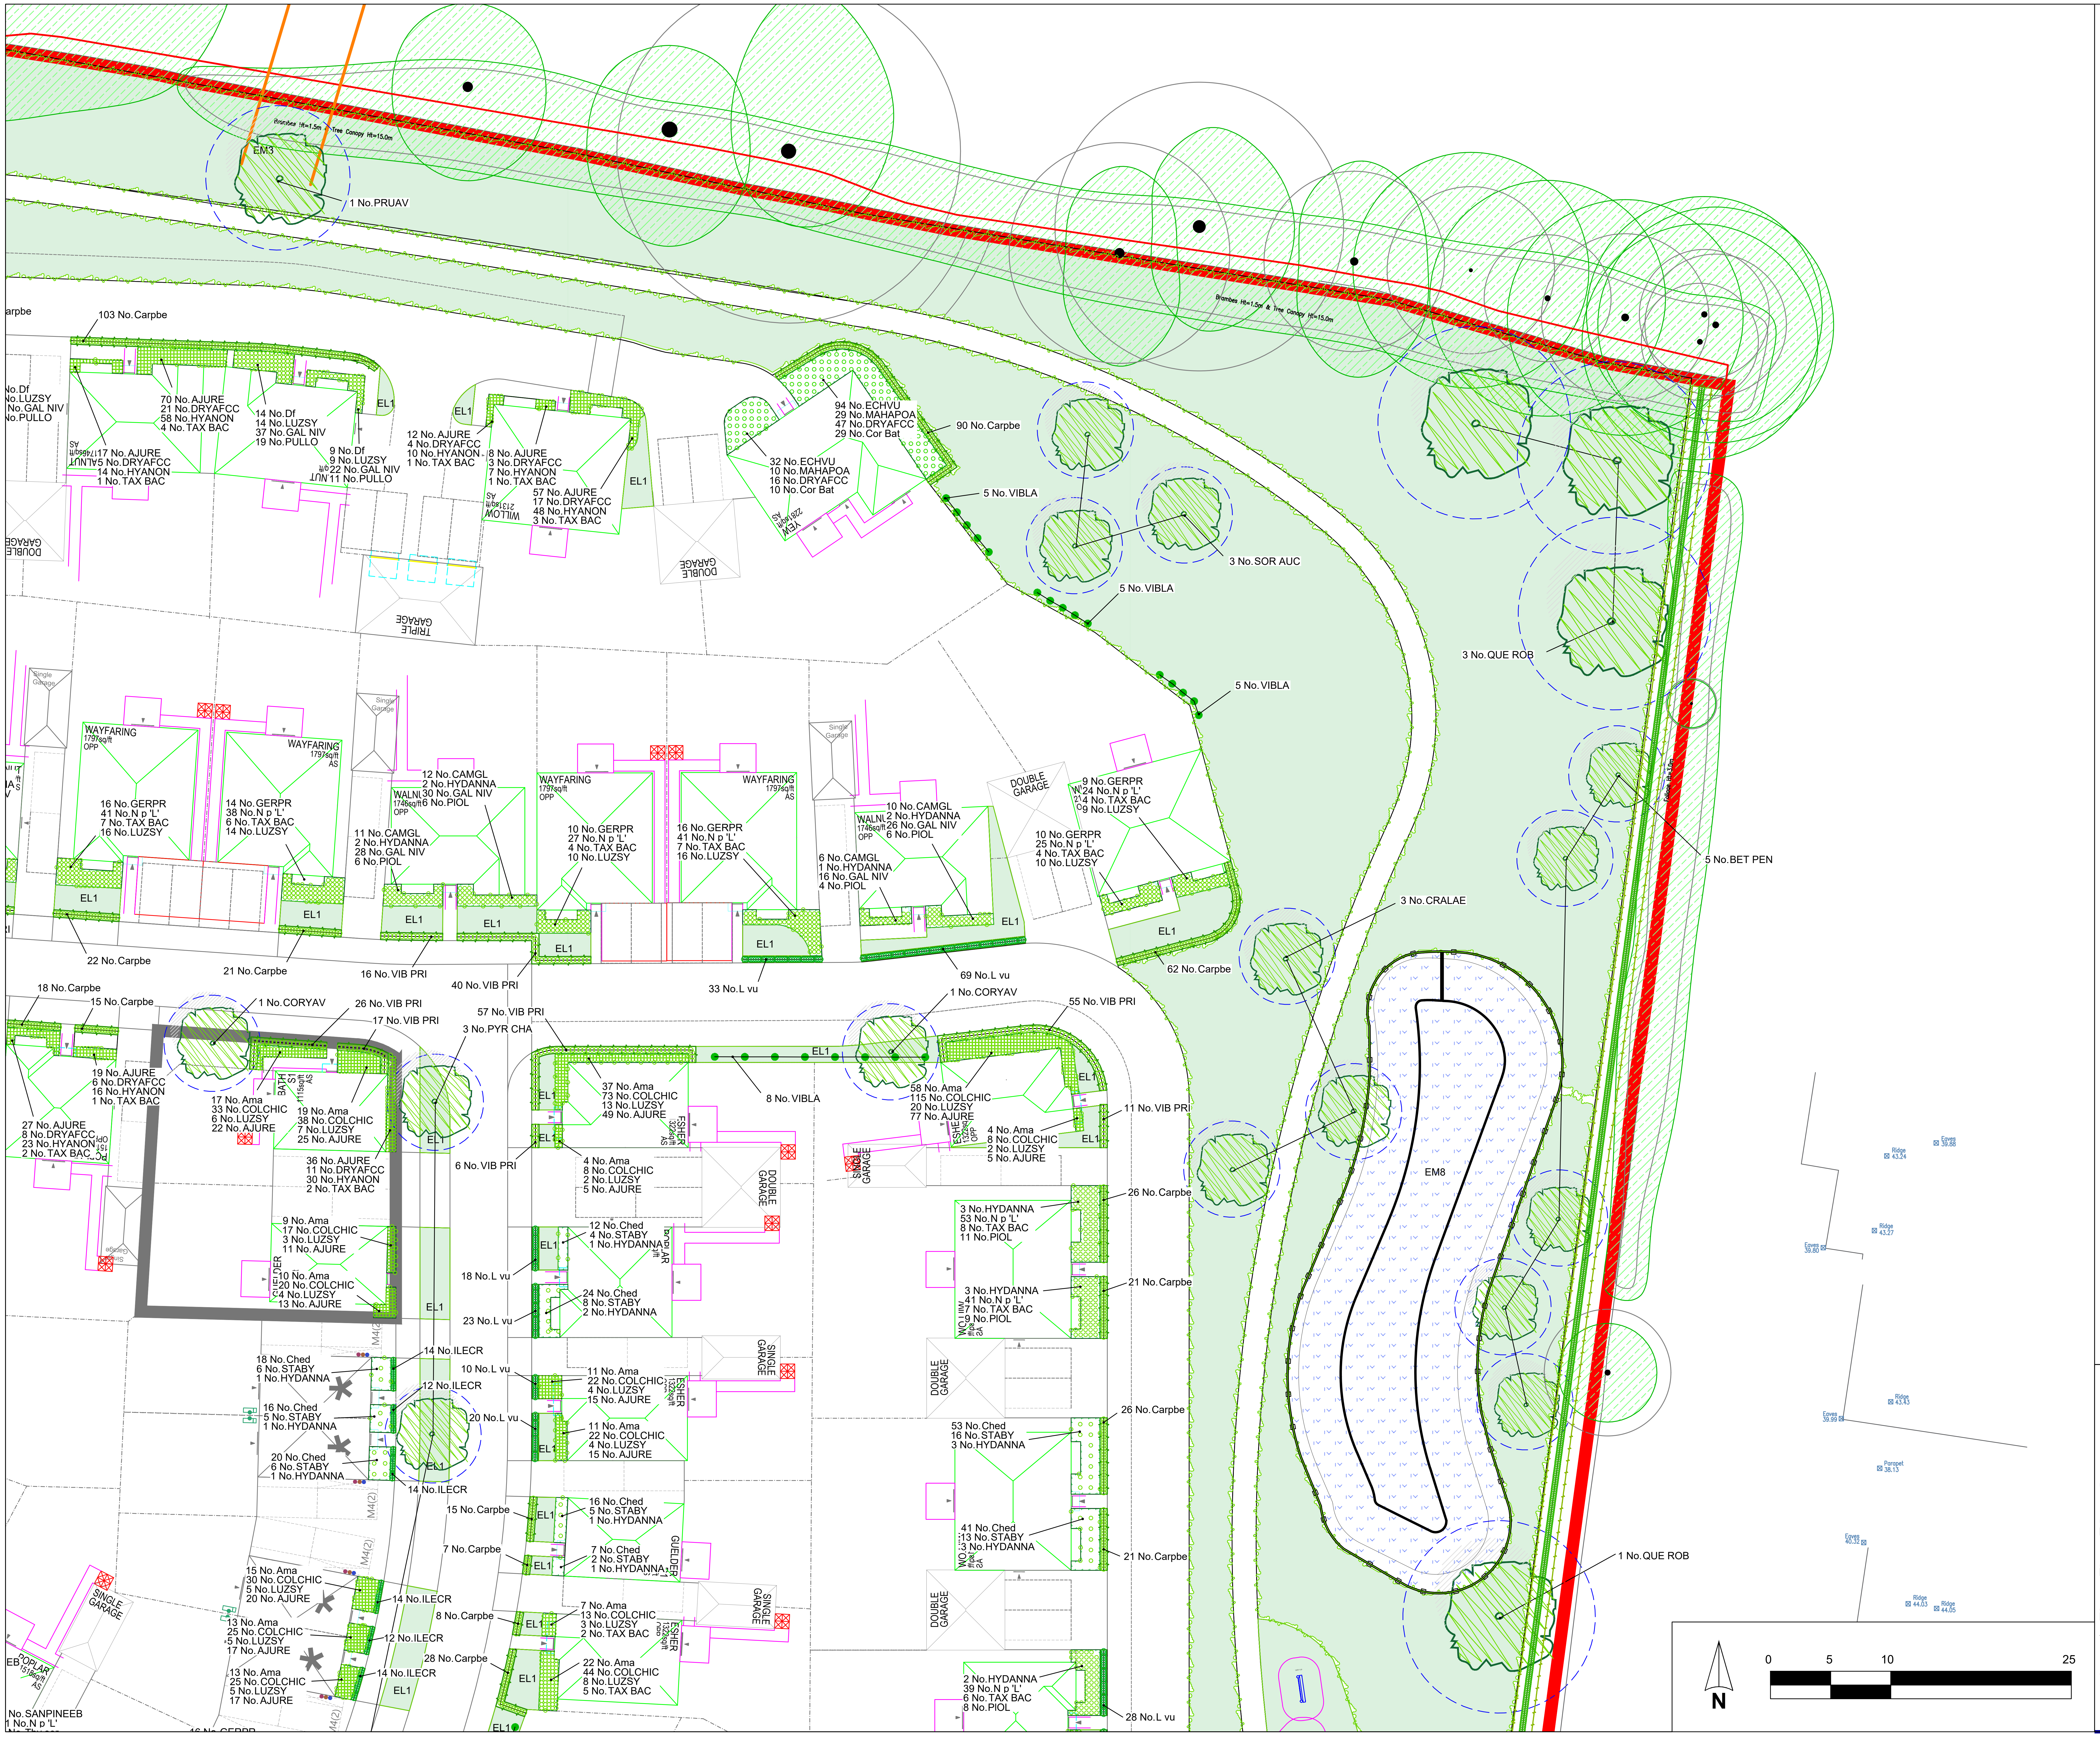

LEGEND

EXISTING

▨	Scrub and hedgerows

PROPOSED

GENERAL

◎	Tree planting (growth potential)
═	Hedgerows
🟩	Wildflower meadows
🟩	Flowering lawns
▨	Seasonally wet meadows
🟩	Native shrub mix
🟩	Ornamental native shrub and bulb mix
━●━	Fencing
▯	Benches
○	Litter bins

01622 437196 lydia@hwandco.co.uk www.hwandco.co.uk
2 Keswick Drive, Maidstone, Kent ME16 0DQ
Hill-Wood & Co (Kent) Ltd Company no. 10066666

PRELIMINARY

Project
FOXHOLE LANE, BOLNEY

Drawing title
Landscape Planting Plan 11 of 11

Rev	Description	Date
A	Attenuation basin seeding amended	24/07/26

Scale	Date	Drawing number	Rev
1:250@A1 1:500@A3	Jul 2026	0817/26/A/21	A