


FOXHOLE LANE

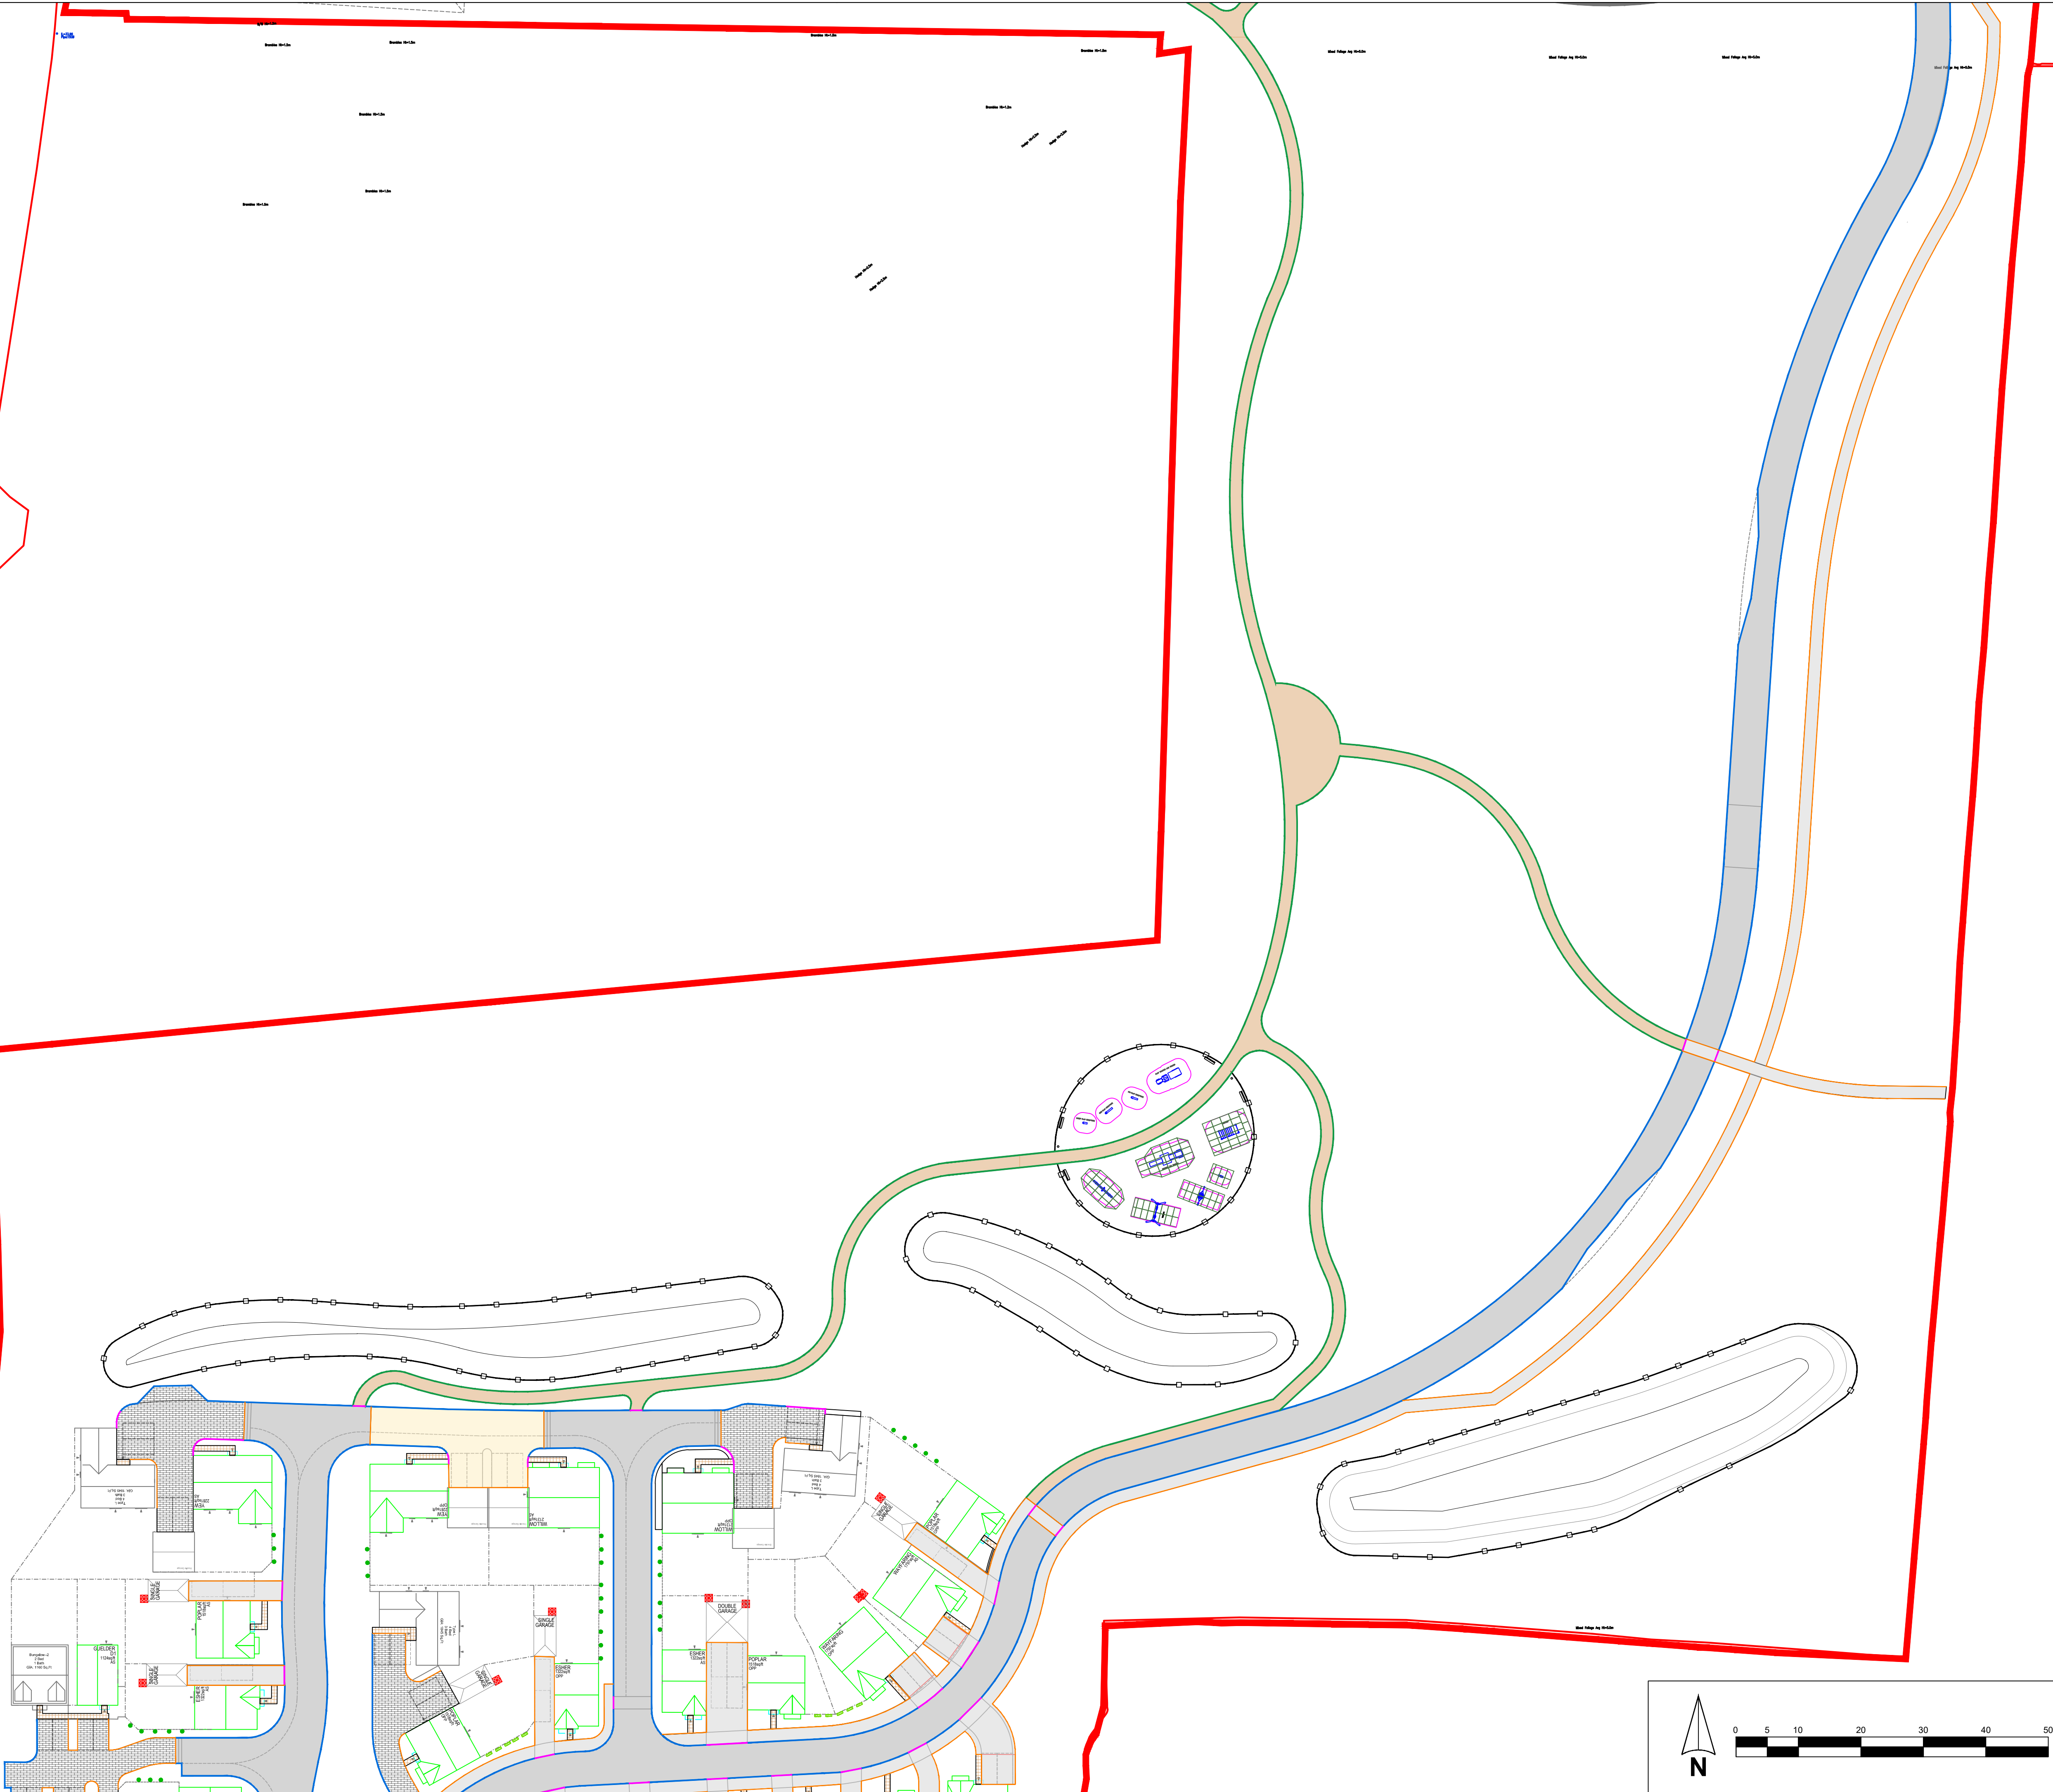

LEGEND

- Open texture macadam for vehicular access
- Open texture macadam for vehicular access with gravel chippings rolled in such as Cotswold Buff or similar approved
- Concrete Block paving for vehicular access laid in herringbone bond
- Open texture macadam for pedestrian access / private parking
- Self-binding gravel for pedestrian access such as Breedon Golden Amber or similar approved
- Flag paving for pedestrian access such as Marshalls Urbex or similar approved 450x450mm flags laid in stack bond
- Kerb - raised - Marshalls British standard kerb, half battered, or similar approved
- Kerb - dropped - Marshalls British standard kerb, half battered, or similar approved
- Kerb - flush - Marshalls British standard kerb, half battered, or similar approved
- Kerb - flush - 50mm PCC pin kerb or similar approved
- 1.2m Post and rail timber fencing

NOTE: Refer to drawings 0817/26/A/30 to 0817/26/A/36 for play area details



01622 437196 lydia@hwandco.co.uk www.hwandco.co.uk
2 Keewick Drive, Maidstone, Kent ME16 0DQ Hill-Wood & Co (Kent) Ltd Company no. 10066666

PRELIMINARY

Project **FOXHOLE LANE, BOLNEY**

Drawing title **Hard Landscape Plan 2 of 3**

Rev	Description	Date
A	Drawing number amended	29/07/26
B	Back garden patios omitted	31/07/26

Scale	Date	Drawing number	Rev
1:500@A1			
1:100@A3	Jul 2026	0817/26/A/42	B