


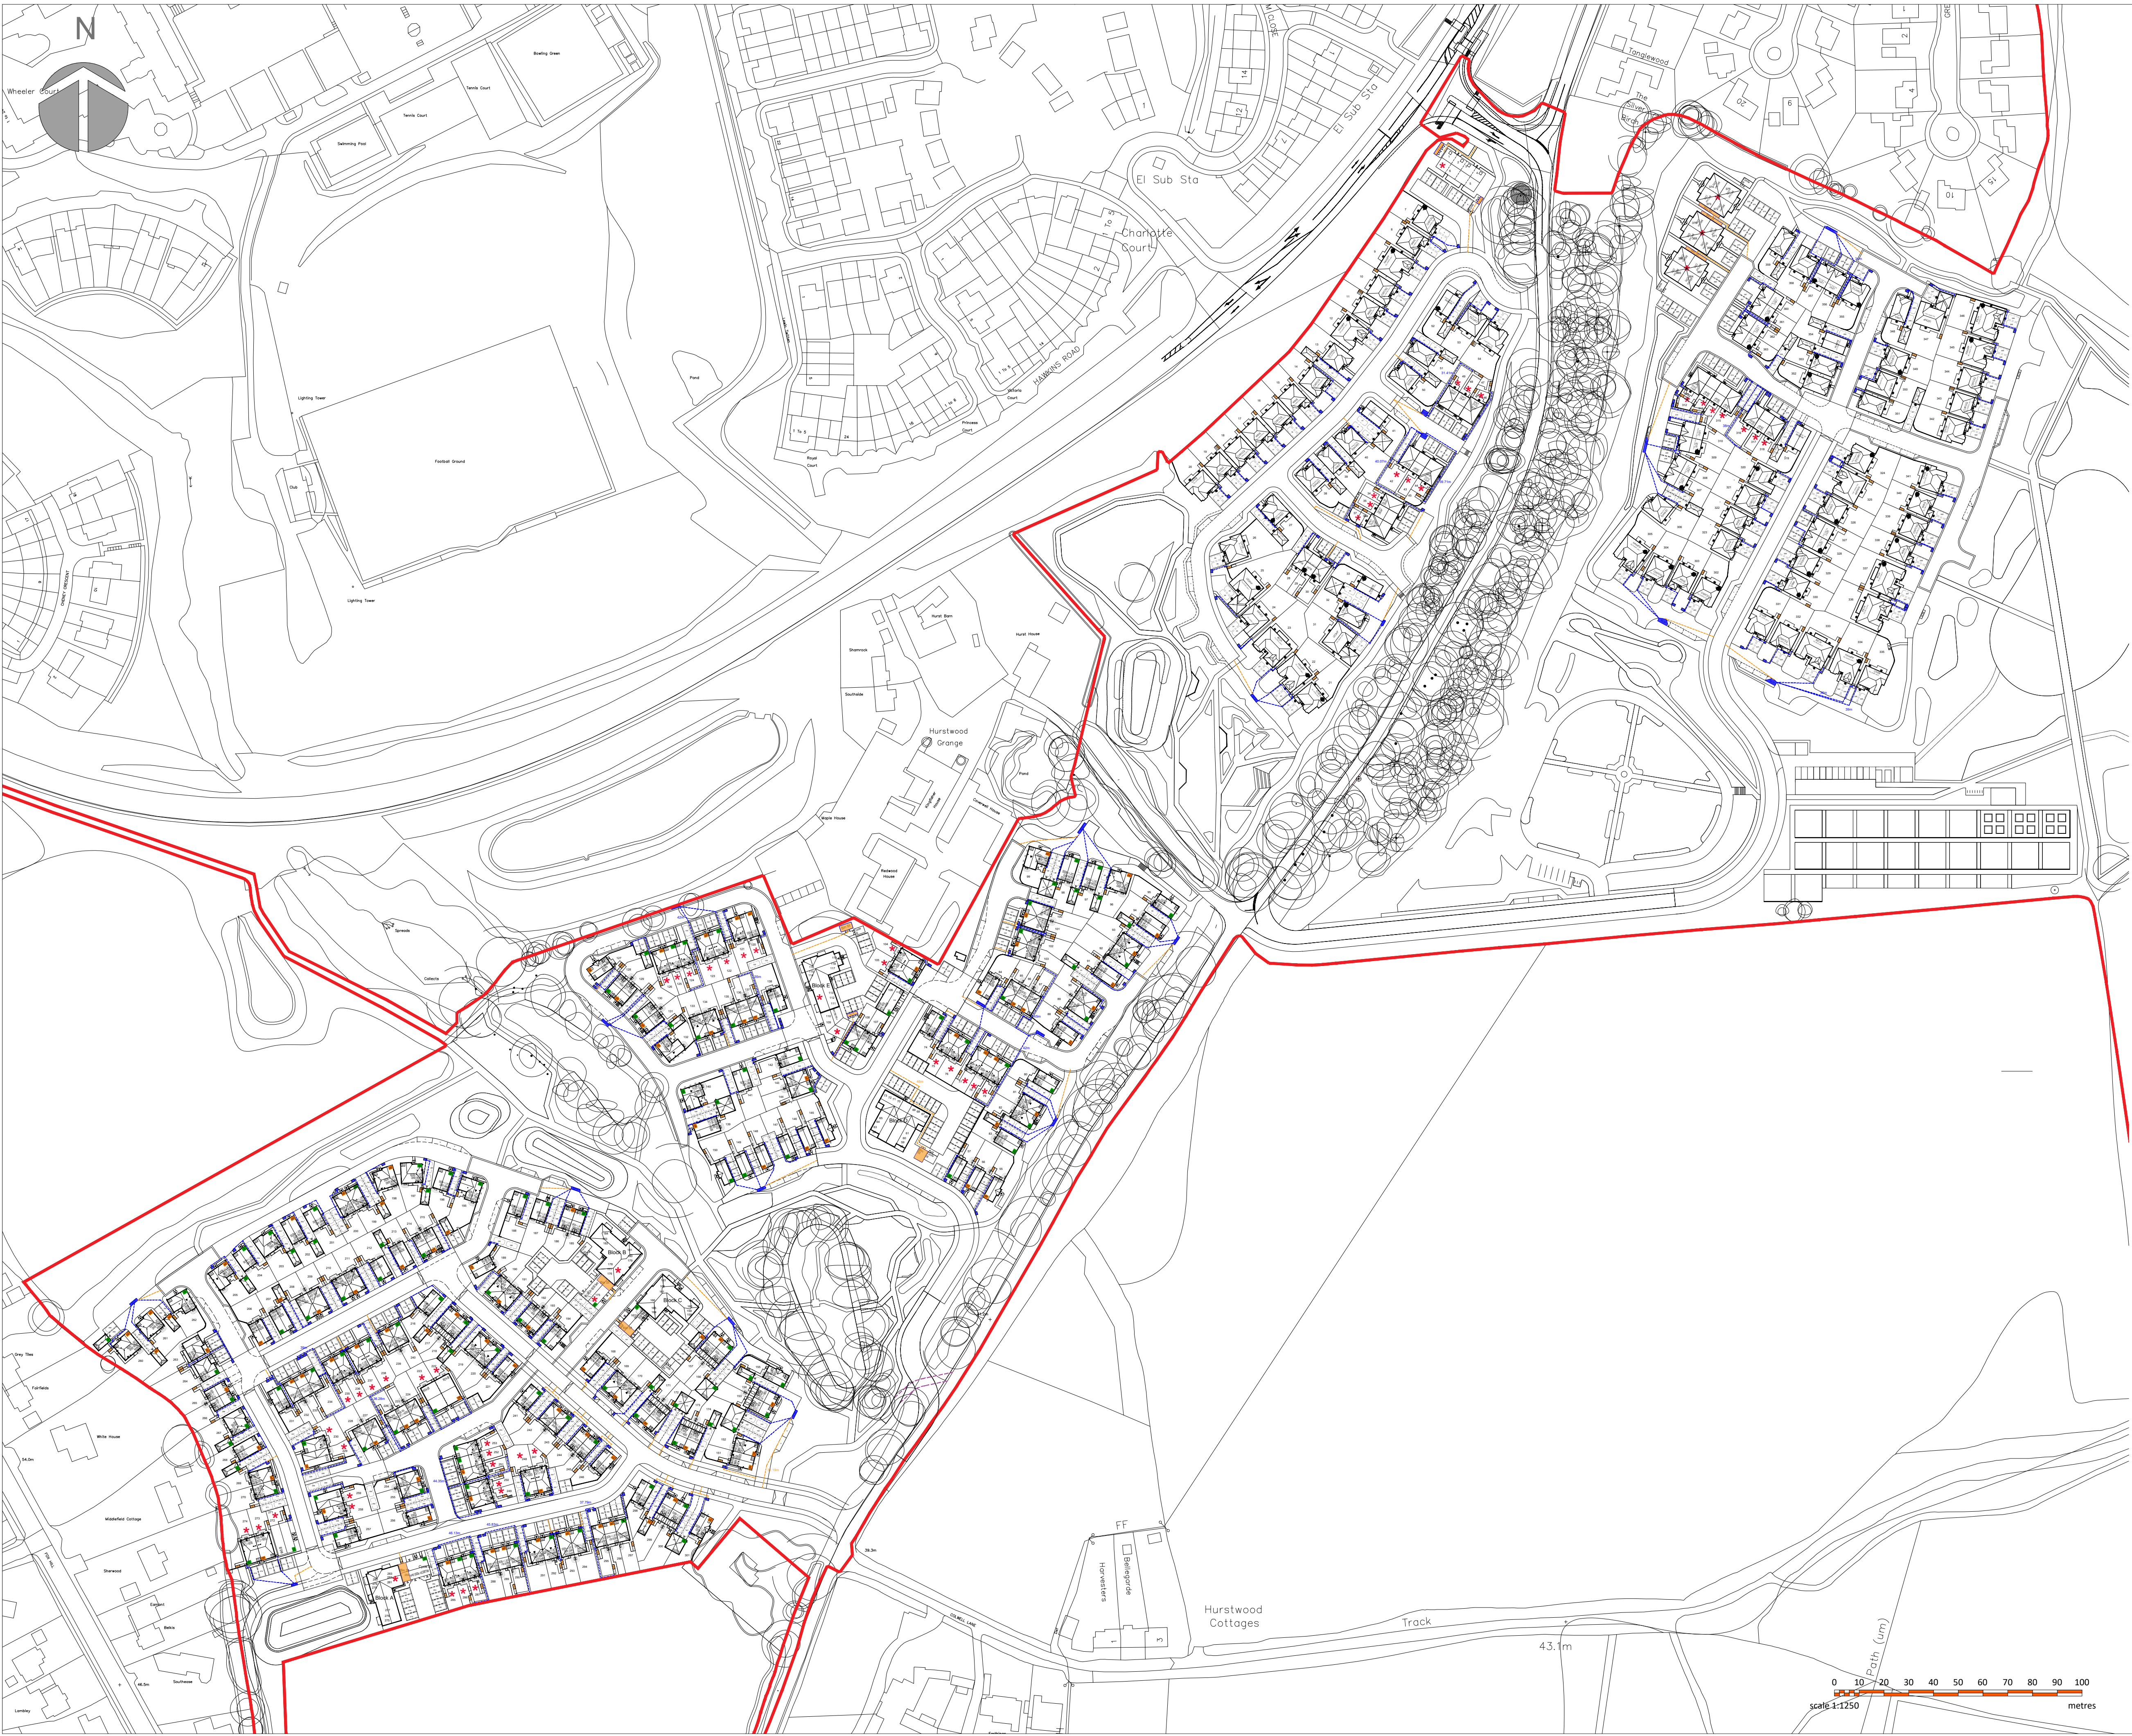

© this drawing and the building works depicted are the copyright of not be reproduced or amended except by written permission. no liability will be accepted for amendments made by other persons.

all dimensions to be checked on site and architect notified of any discrepancies prior to commencement. do not scale.

any and all elements relating to the fire safety of the building will require separate confirmation and approval by a fully accredited fire engineering consultant who has to be appointed by the Client.

- KEY
- Red line Boundary
 - Garden Gate
 - Bin Store
 - Bin Collection Point
 - Householder Carrying Distance
 - Refuse Collector Carrying Distance

B	23.01.26	Updated to suit layout changes	AM	KL
A	19.12.25	Updated to suit layout changes	AT	AT
rev:	date:	comment(s):	name:	check:



ARCHITECTS.

URBAN DESIGNERS.

PROJECT MANAGERS.

LANDSCAPE ARCHITECTS.

WE ARE IDP.

status:	PLANNING	RIBA Stage:	3
client:	Barratt Redrow		
job:	Hurst Farm		
title:	Refuse Strategy Plan		
drawn:	TJ	date:	29.11.25
checked:	BF	scale @ a1:	1:1250
job no:	C5990	drg no:	PL003_07 Rev B

IDP GROUP 27 SPON STREET COVENTRY CV1 3BA
T: +44 (0)24 7652 7600 E:info@idpgroup.com
www.weareidp.com