



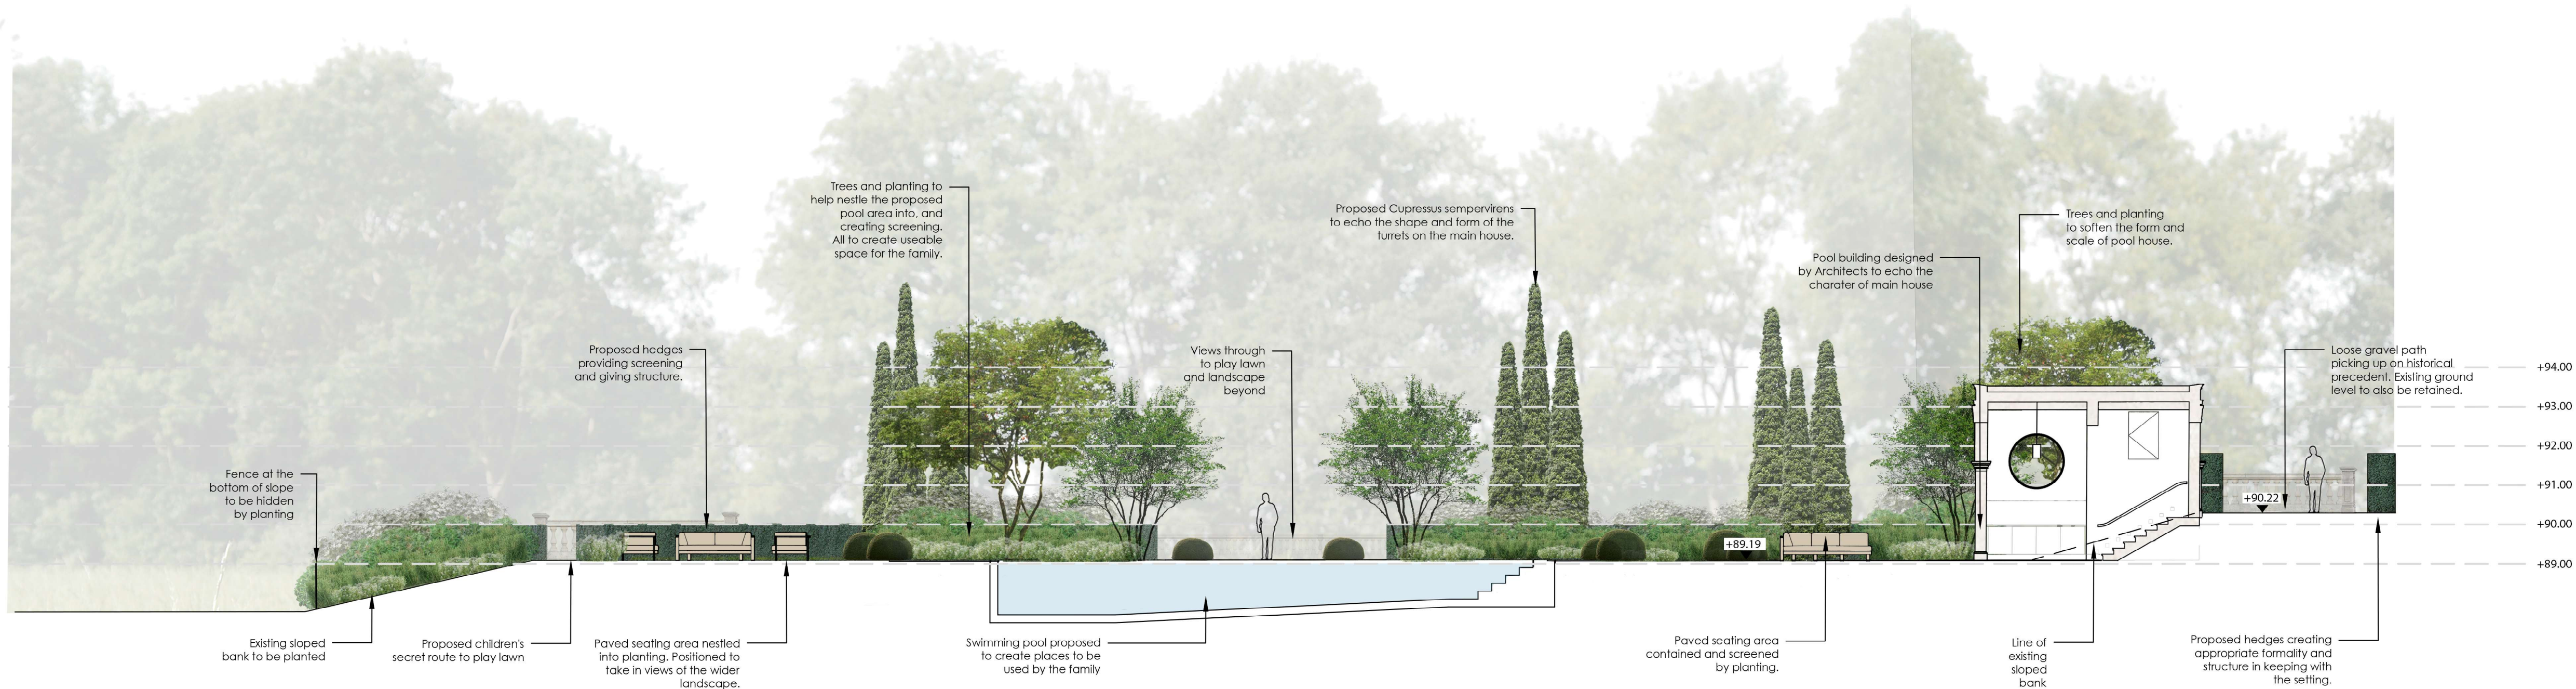

GENERAL NOTES.

This drawing remains the copyright of Andy Sturgeon Garden Design Limited.
All dimensions to be checked prior to commencement of any works,
and/or preparation of any shop drawings on site.
Any dimensional discrepancies and alterations to be referred to the designer.

DO NOT SCALE FROM THIS DRAWING.

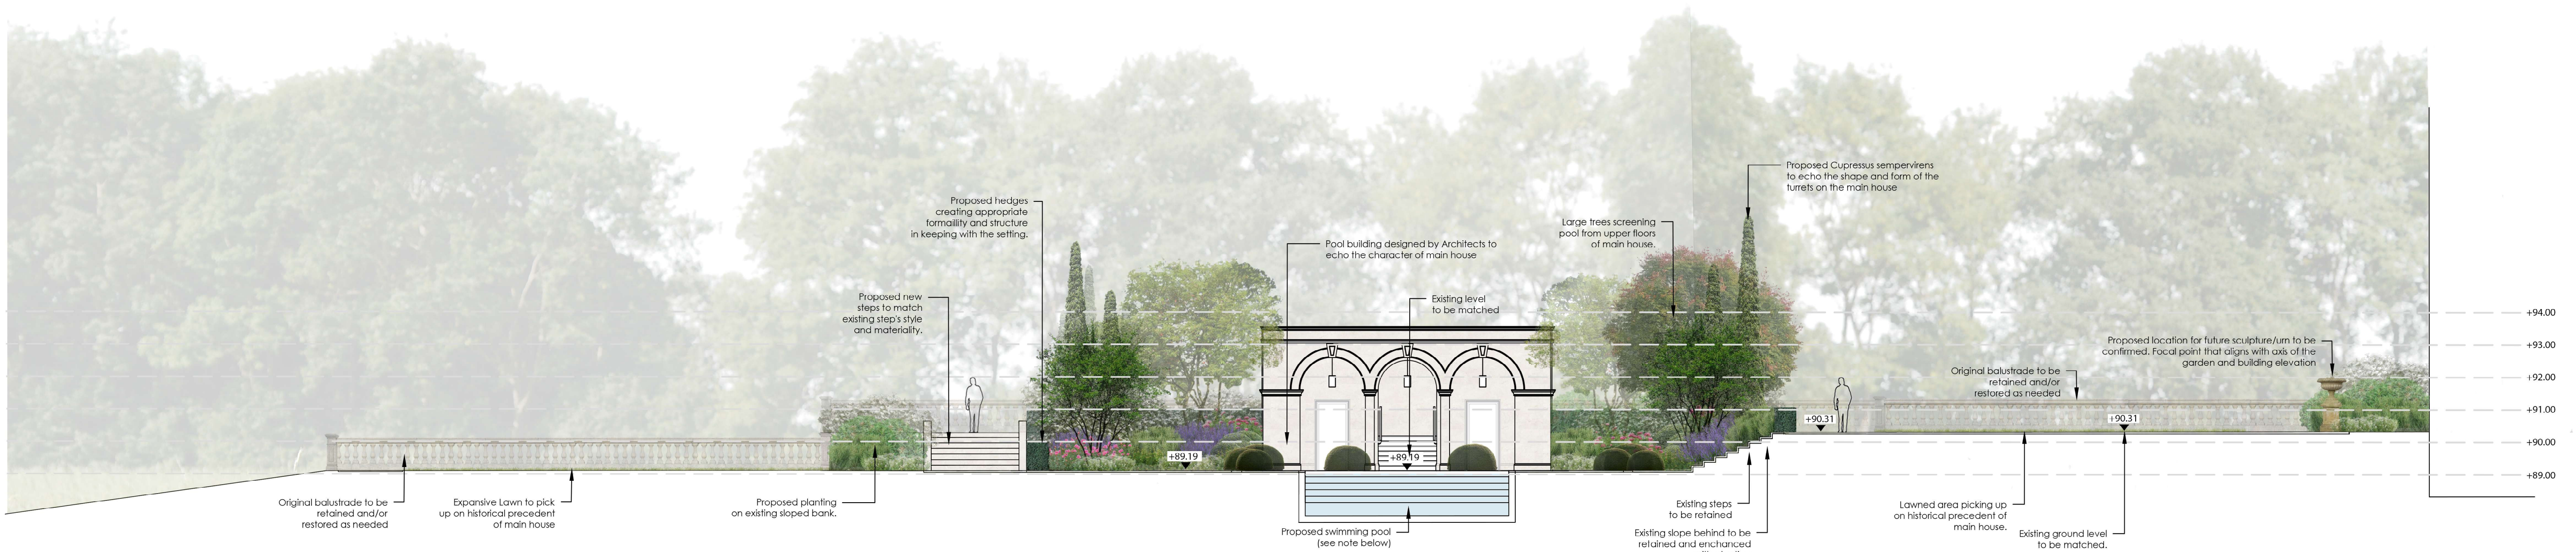

P01 10.03.26 Prel Issue		THIS IS A PRELIMINARY DRAWING
ISSUE	DATE	ISSUE NOTES
1		
ANDYSTURGEON DESIGN		
7 Marlborough Place, Brighton BN1 1UB Tel: 01273 672375 info@andysturgeon.com www.andysturgeon.com		
PROJECT NO.	DRAWING NO.	ISSUE
863	_S_00_004	P01
CLIENT	Michael and Sarah Blencowe	
PROJECT	Wykehurst Place	
DRAWING	Sections A-A & B-B	
SCALE	1:1000(A1) 1:1000(A3)	