



EXISTING RUSTIC OAK
FEATHER EDGE FENCING

NOTE: The Gym,
Outdoor Lounge
and associated
landscaping /
garden works was
completed
following planning
consent under
application REF:
DM/23/2123

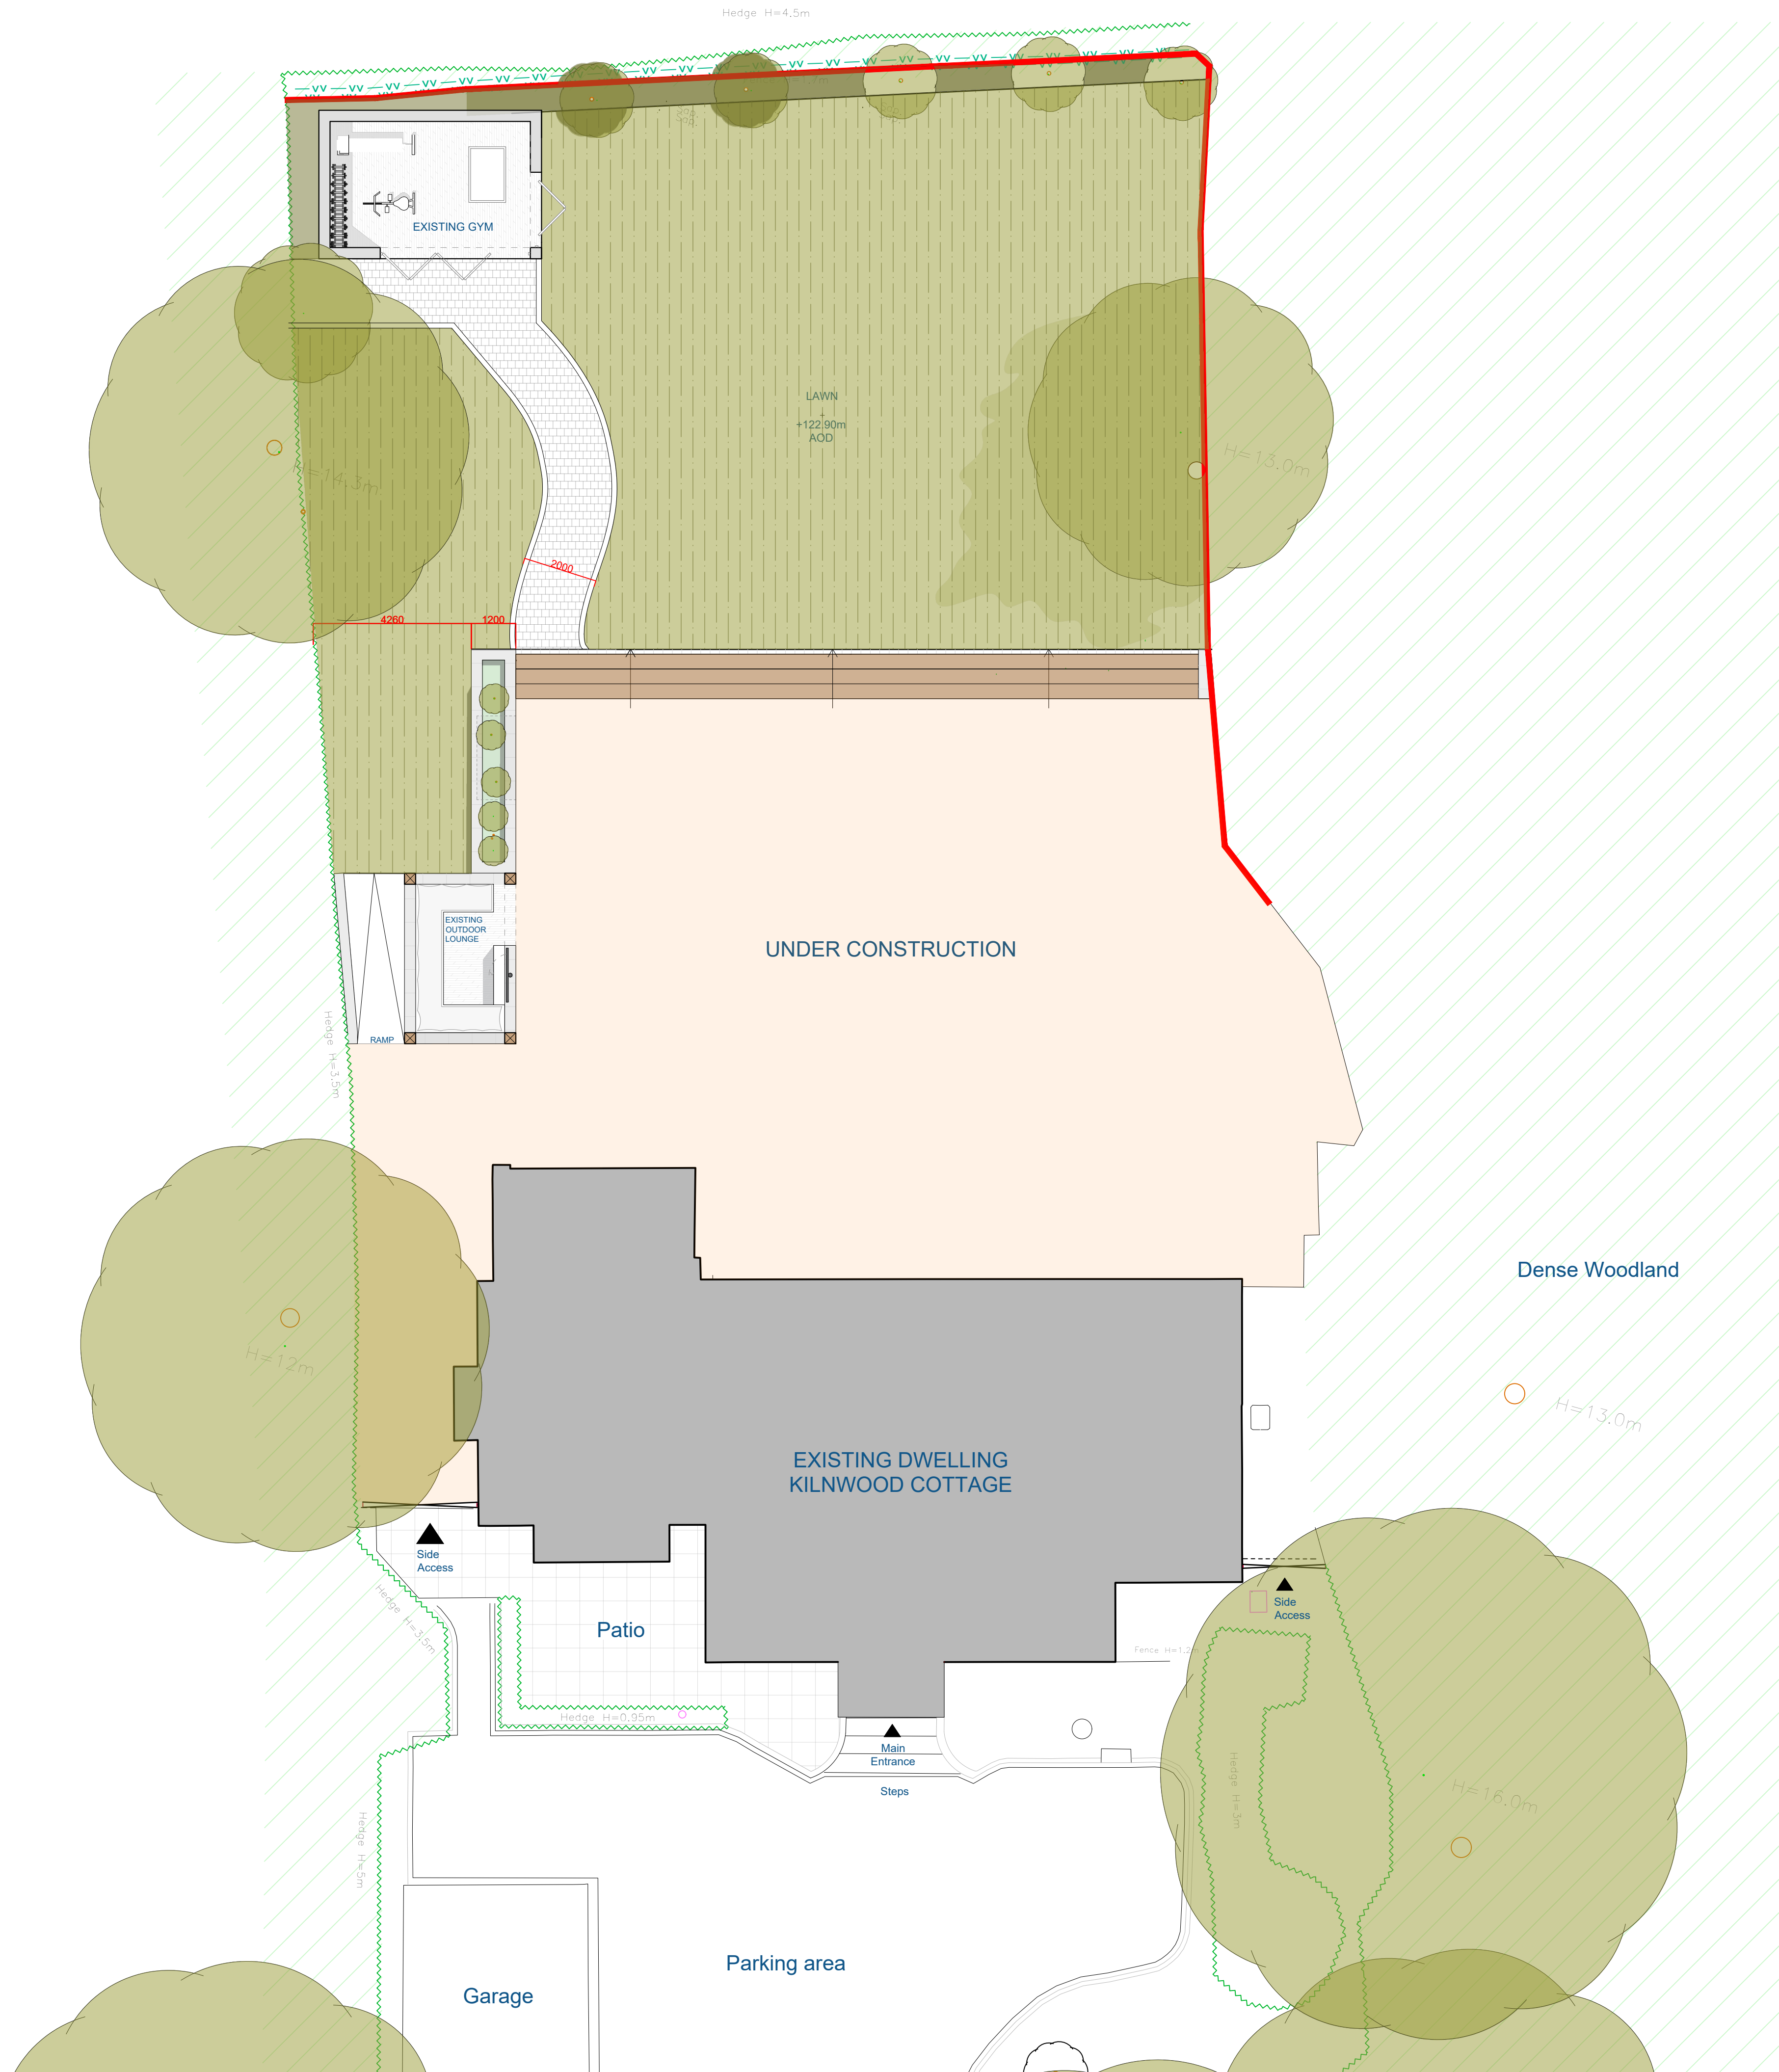

EXISTING

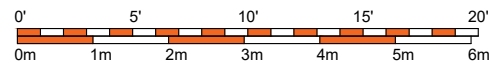

PRELIMINARY

Liability to change without notice, not for construction