


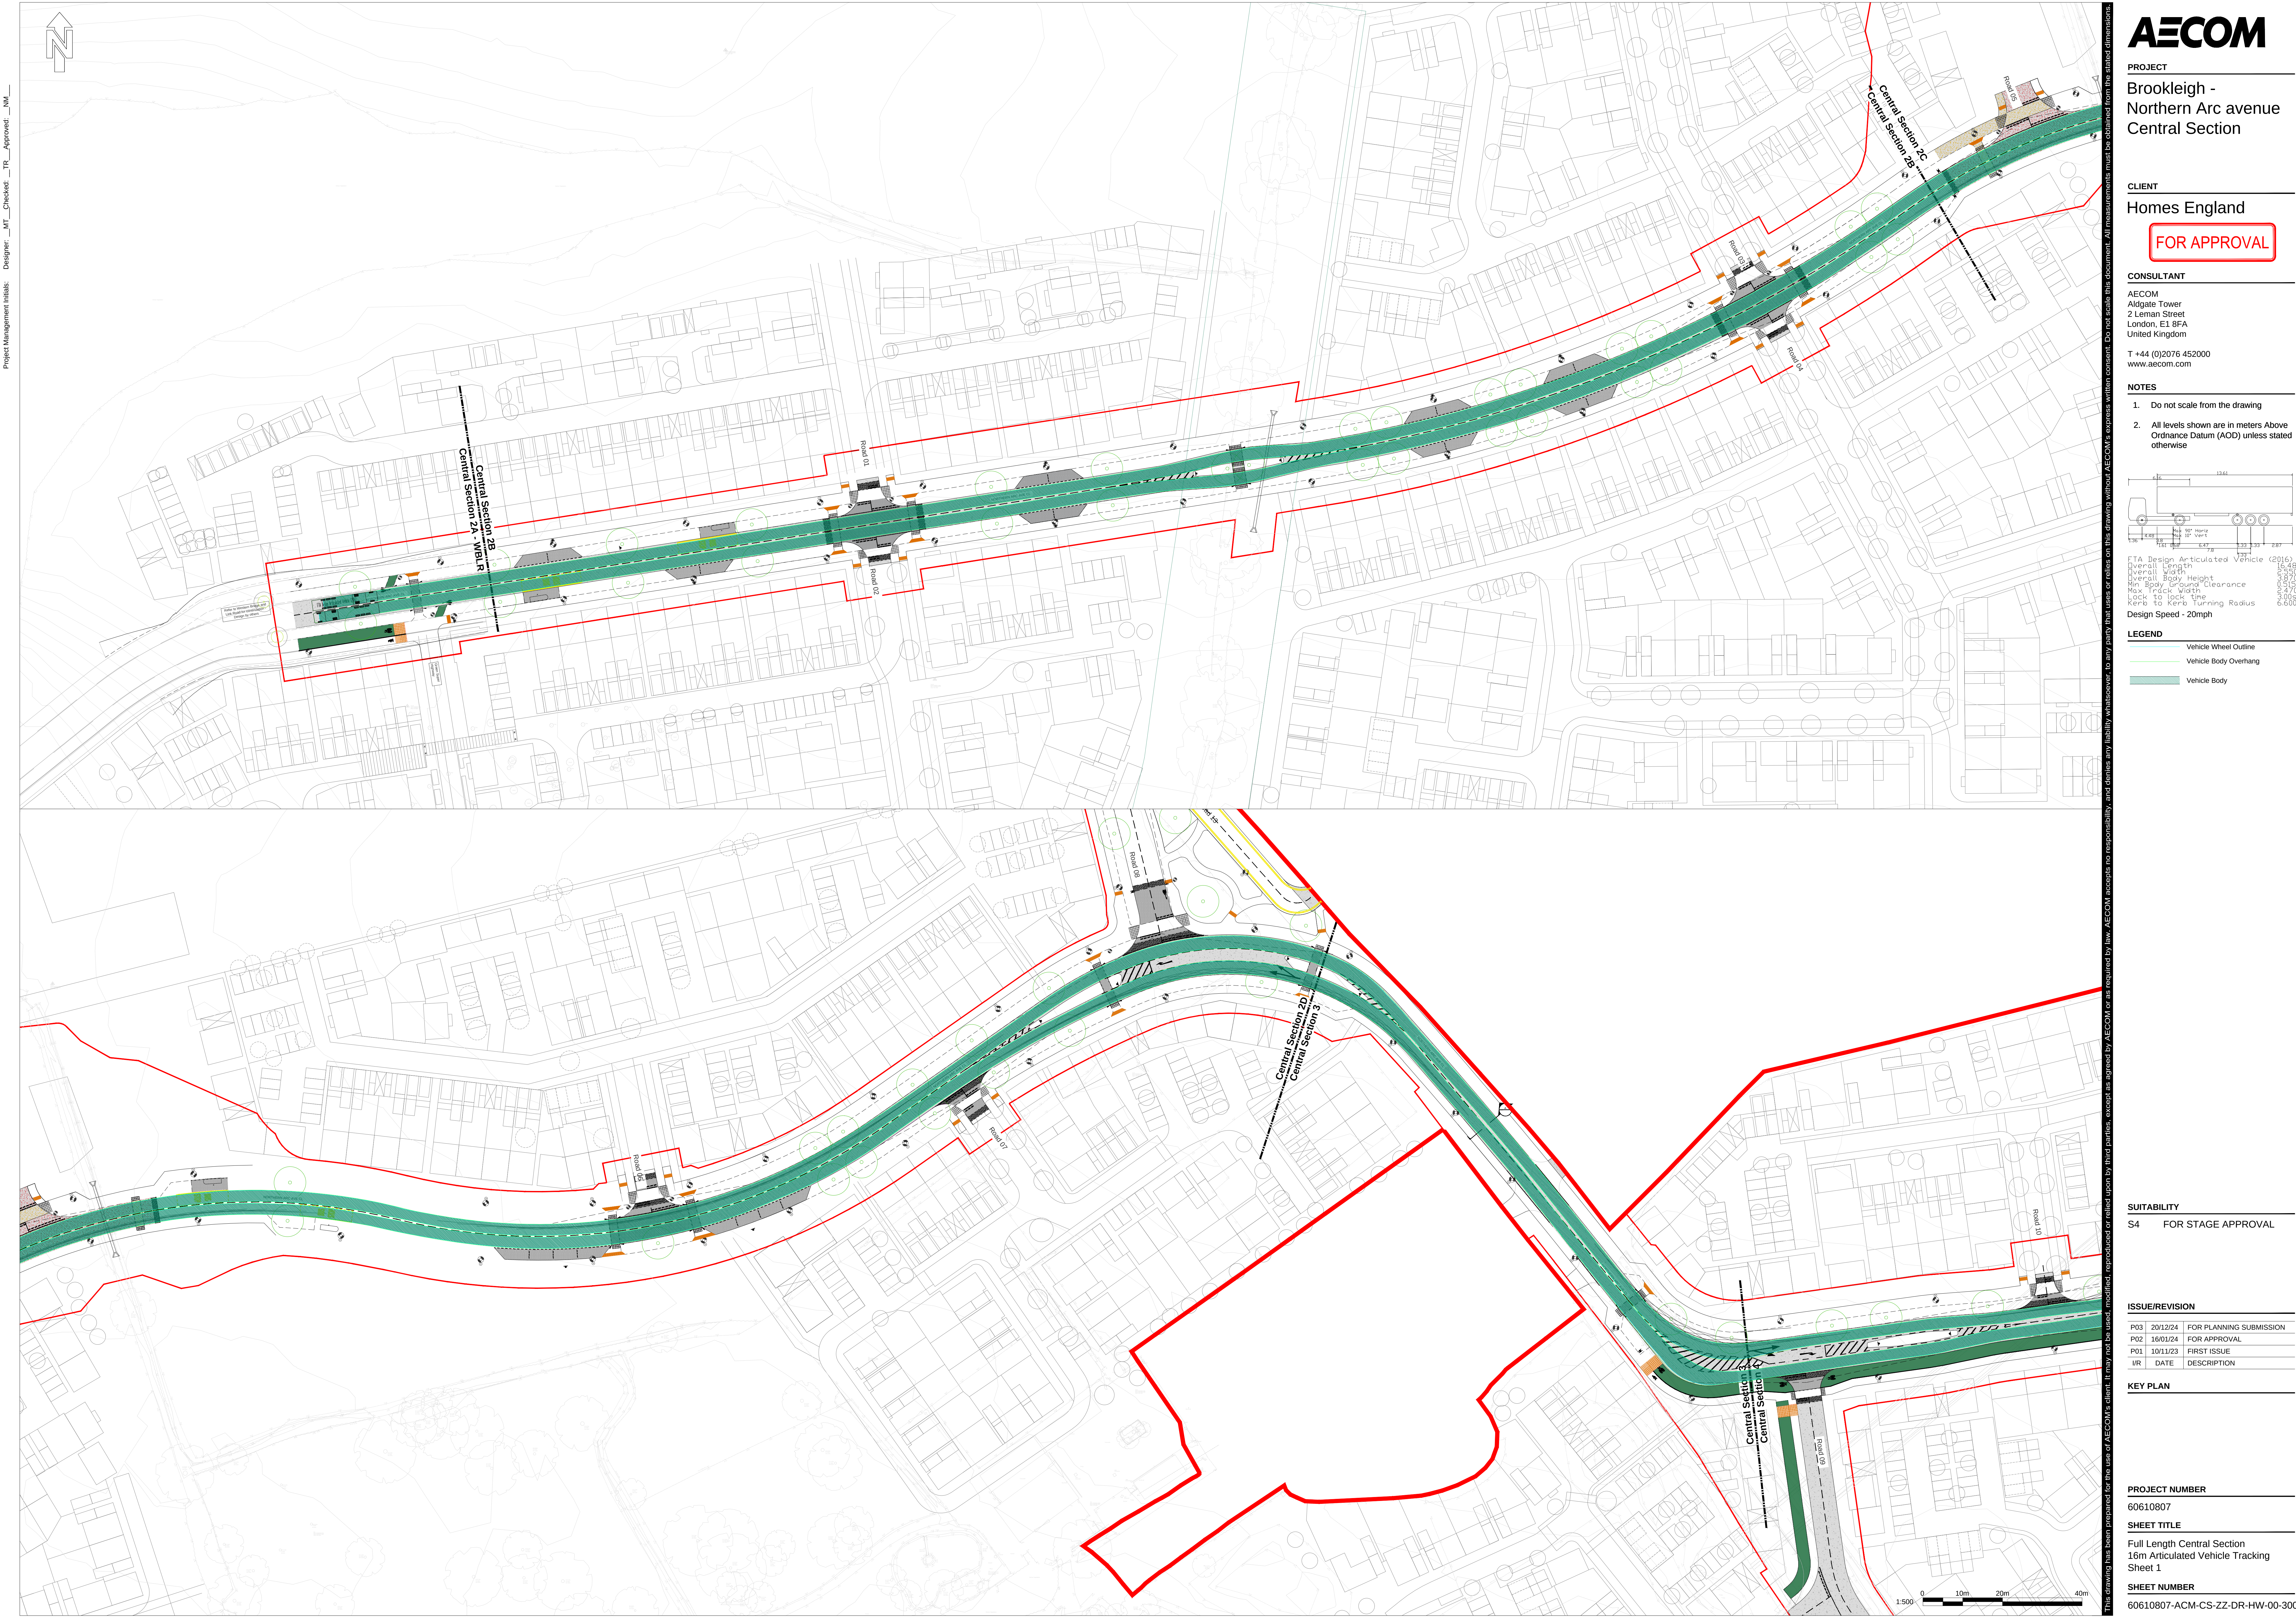

Project Management Initials: Designer: _MT_ Checked: _TR_ Approved: _NM_




PROJECT
Brookleigh -
Northern Arc avenue
Central Section

CLIENT
Homes England
FOR APPROVAL

CONSULTANT
AECOM
Aldgate Tower
2 Leman Street
London, E1 8FA
United Kingdom
T +44 (0)2076 452000
www.aecom.com

- NOTES
1. Do not scale from the drawing
 2. All levels shown are in meters Above Ordnance Datum (AOD) unless stated otherwise

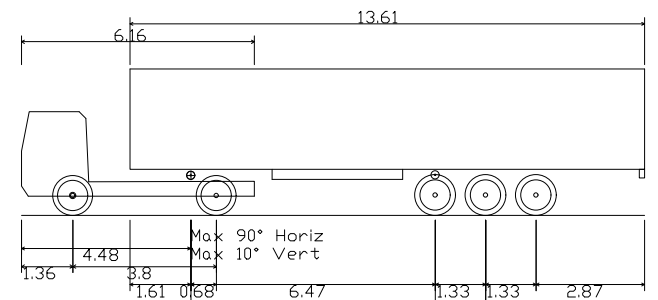

FTA Design Articulated Vehicle (2016)
Overall Length 13.61m
Overall Width 2.87m
Overall Body Height 3.42m
Min Body Ground Clearance 0.25m
Max Track Width 2.00m
Lock to lock the wheels to kerb turning Radius 6.00m
Design Speed - 20mph

- LEGEND
- Vehicle Wheel Outline
 - Vehicle Body Overhang
 - Vehicle Body

SUITABILITY
S4 FOR STAGE APPROVAL

ISSUE/REVISION			
P03	20/12/24	FOR PLANNING SUBMISSION	
P02	16/01/24	FOR APPROVAL	
P01	10/11/23	FIRST ISSUE	
IR	DATE	DESCRIPTION	

KEY PLAN

PROJECT NUMBER
60610807
SHEET TITLE
Full Length Central Section
16m Articulated Vehicle Tracking
Sheet 1
SHEET NUMBER
60610807-ACM-CS-ZZ-DR-HW-00-3001

This drawing has been prepared for the use of AECOM's client. It may not be used, modified, reproduced or relied upon by third parties, except as agreed by AECOM or as required by law. AECOM accepts no responsibility, and denies any liability, whatsoever, to any party that uses or relies on this drawing without AECOM's express written consent. Do not scale this document. All measurements must be obtained from the stated dimensions.