


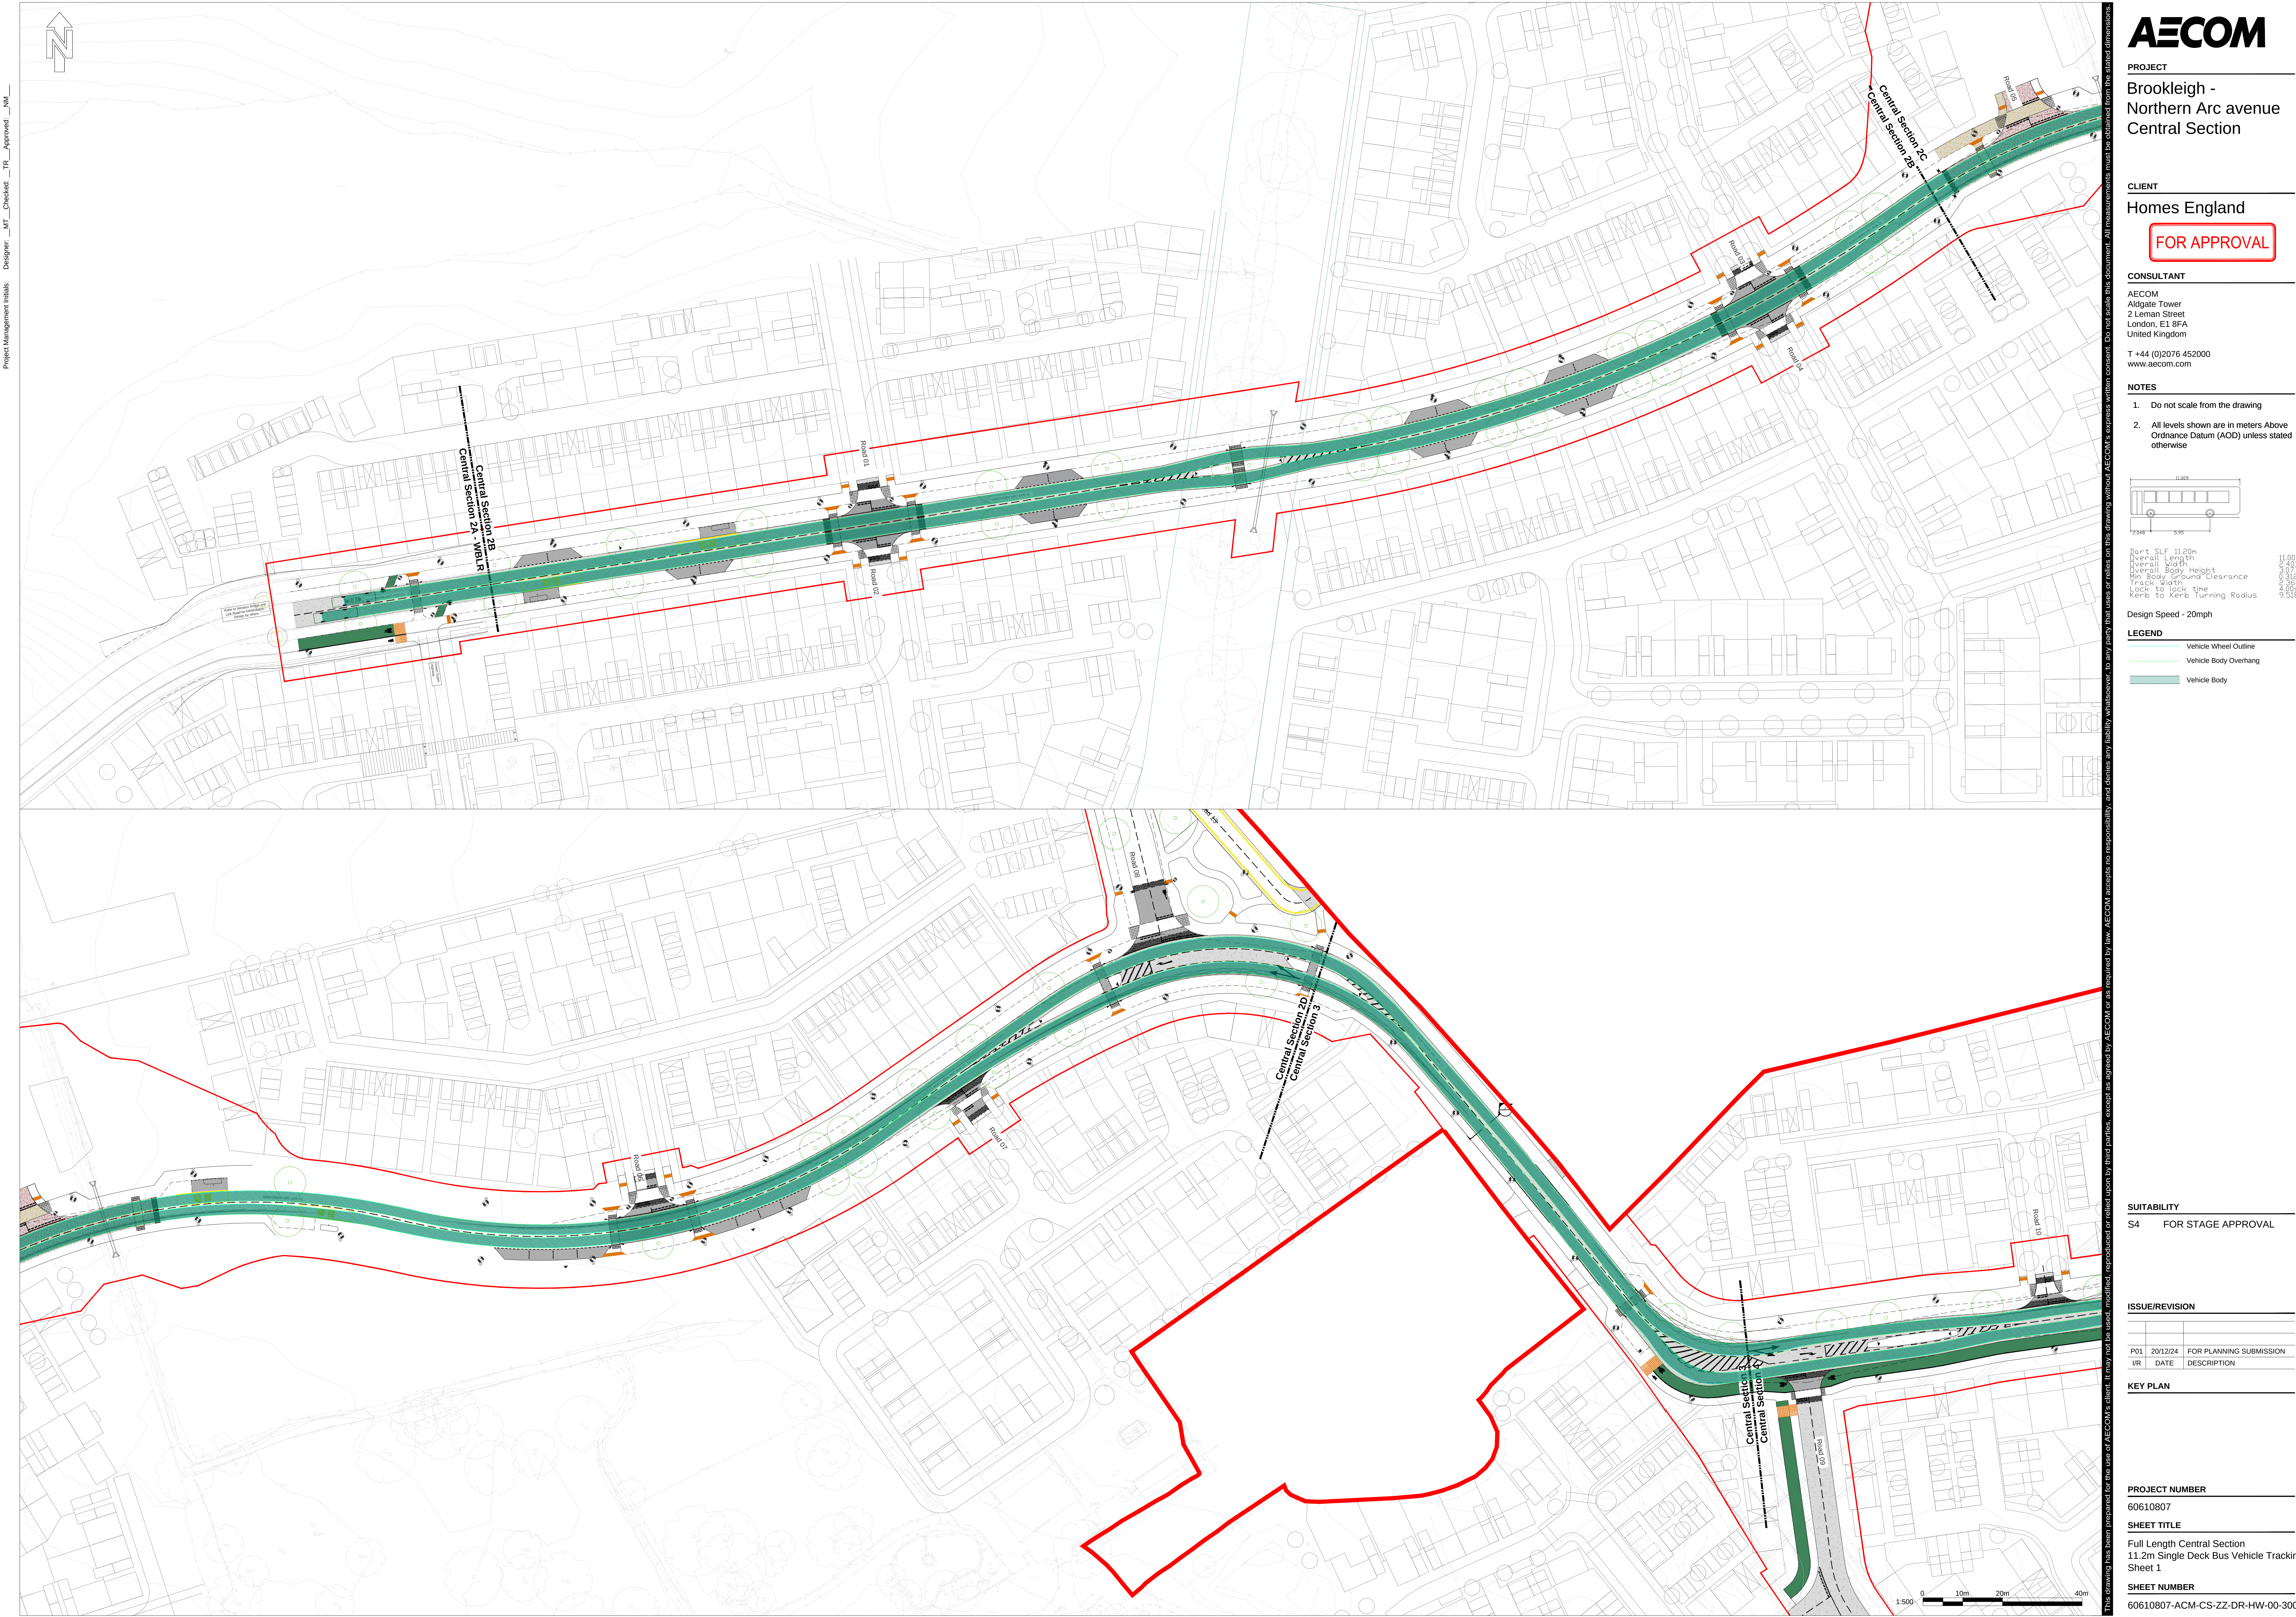

Project Management Initials: Designer: _MT_ Checked: _TR_ Approved: _NM_




PROJECT
Brookleigh -
Northern Arc avenue
Central Section

CLIENT
Homes England
FOR APPROVAL

CONSULTANT
AECOM
Aldgate Tower
2 Leman Street
London, E1 8FA
United Kingdom
T +44 (0)2076 452000
www.aecom.com

- NOTES
1. Do not scale from the drawing
 2. All levels shown are in meters Above Ordnance Datum (AOD) unless stated otherwise

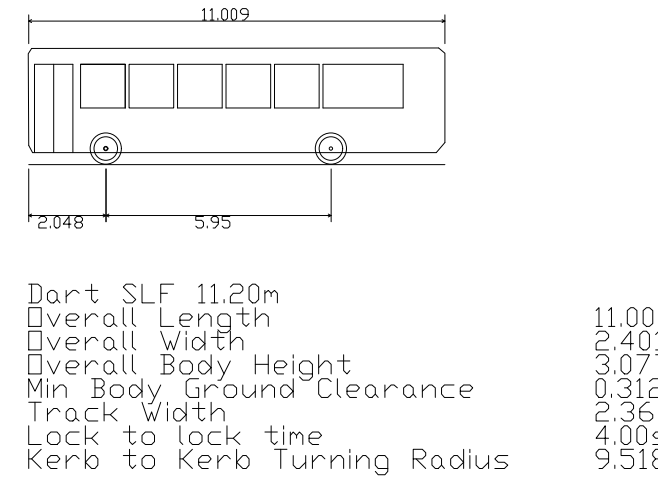

Design Speed - 20mph

LEGEND

- Vehicle Wheel Outline
- Vehicle Body Overhang
- Vehicle Body

SUITABILITY
S4 FOR STAGE APPROVAL

ISSUE/REVISION		
IR	DATE	DESCRIPTION
P01	2012/24	FOR PLANNING SUBMISSION

KEY PLAN

PROJECT NUMBER
60610807

SHEET TITLE
Full Length Central Section
11.2m Single Deck Bus Vehicle Tracking
Sheet 1

SHEET NUMBER
60610807-ACM-CS-ZZ-DR-HW-00-3003