
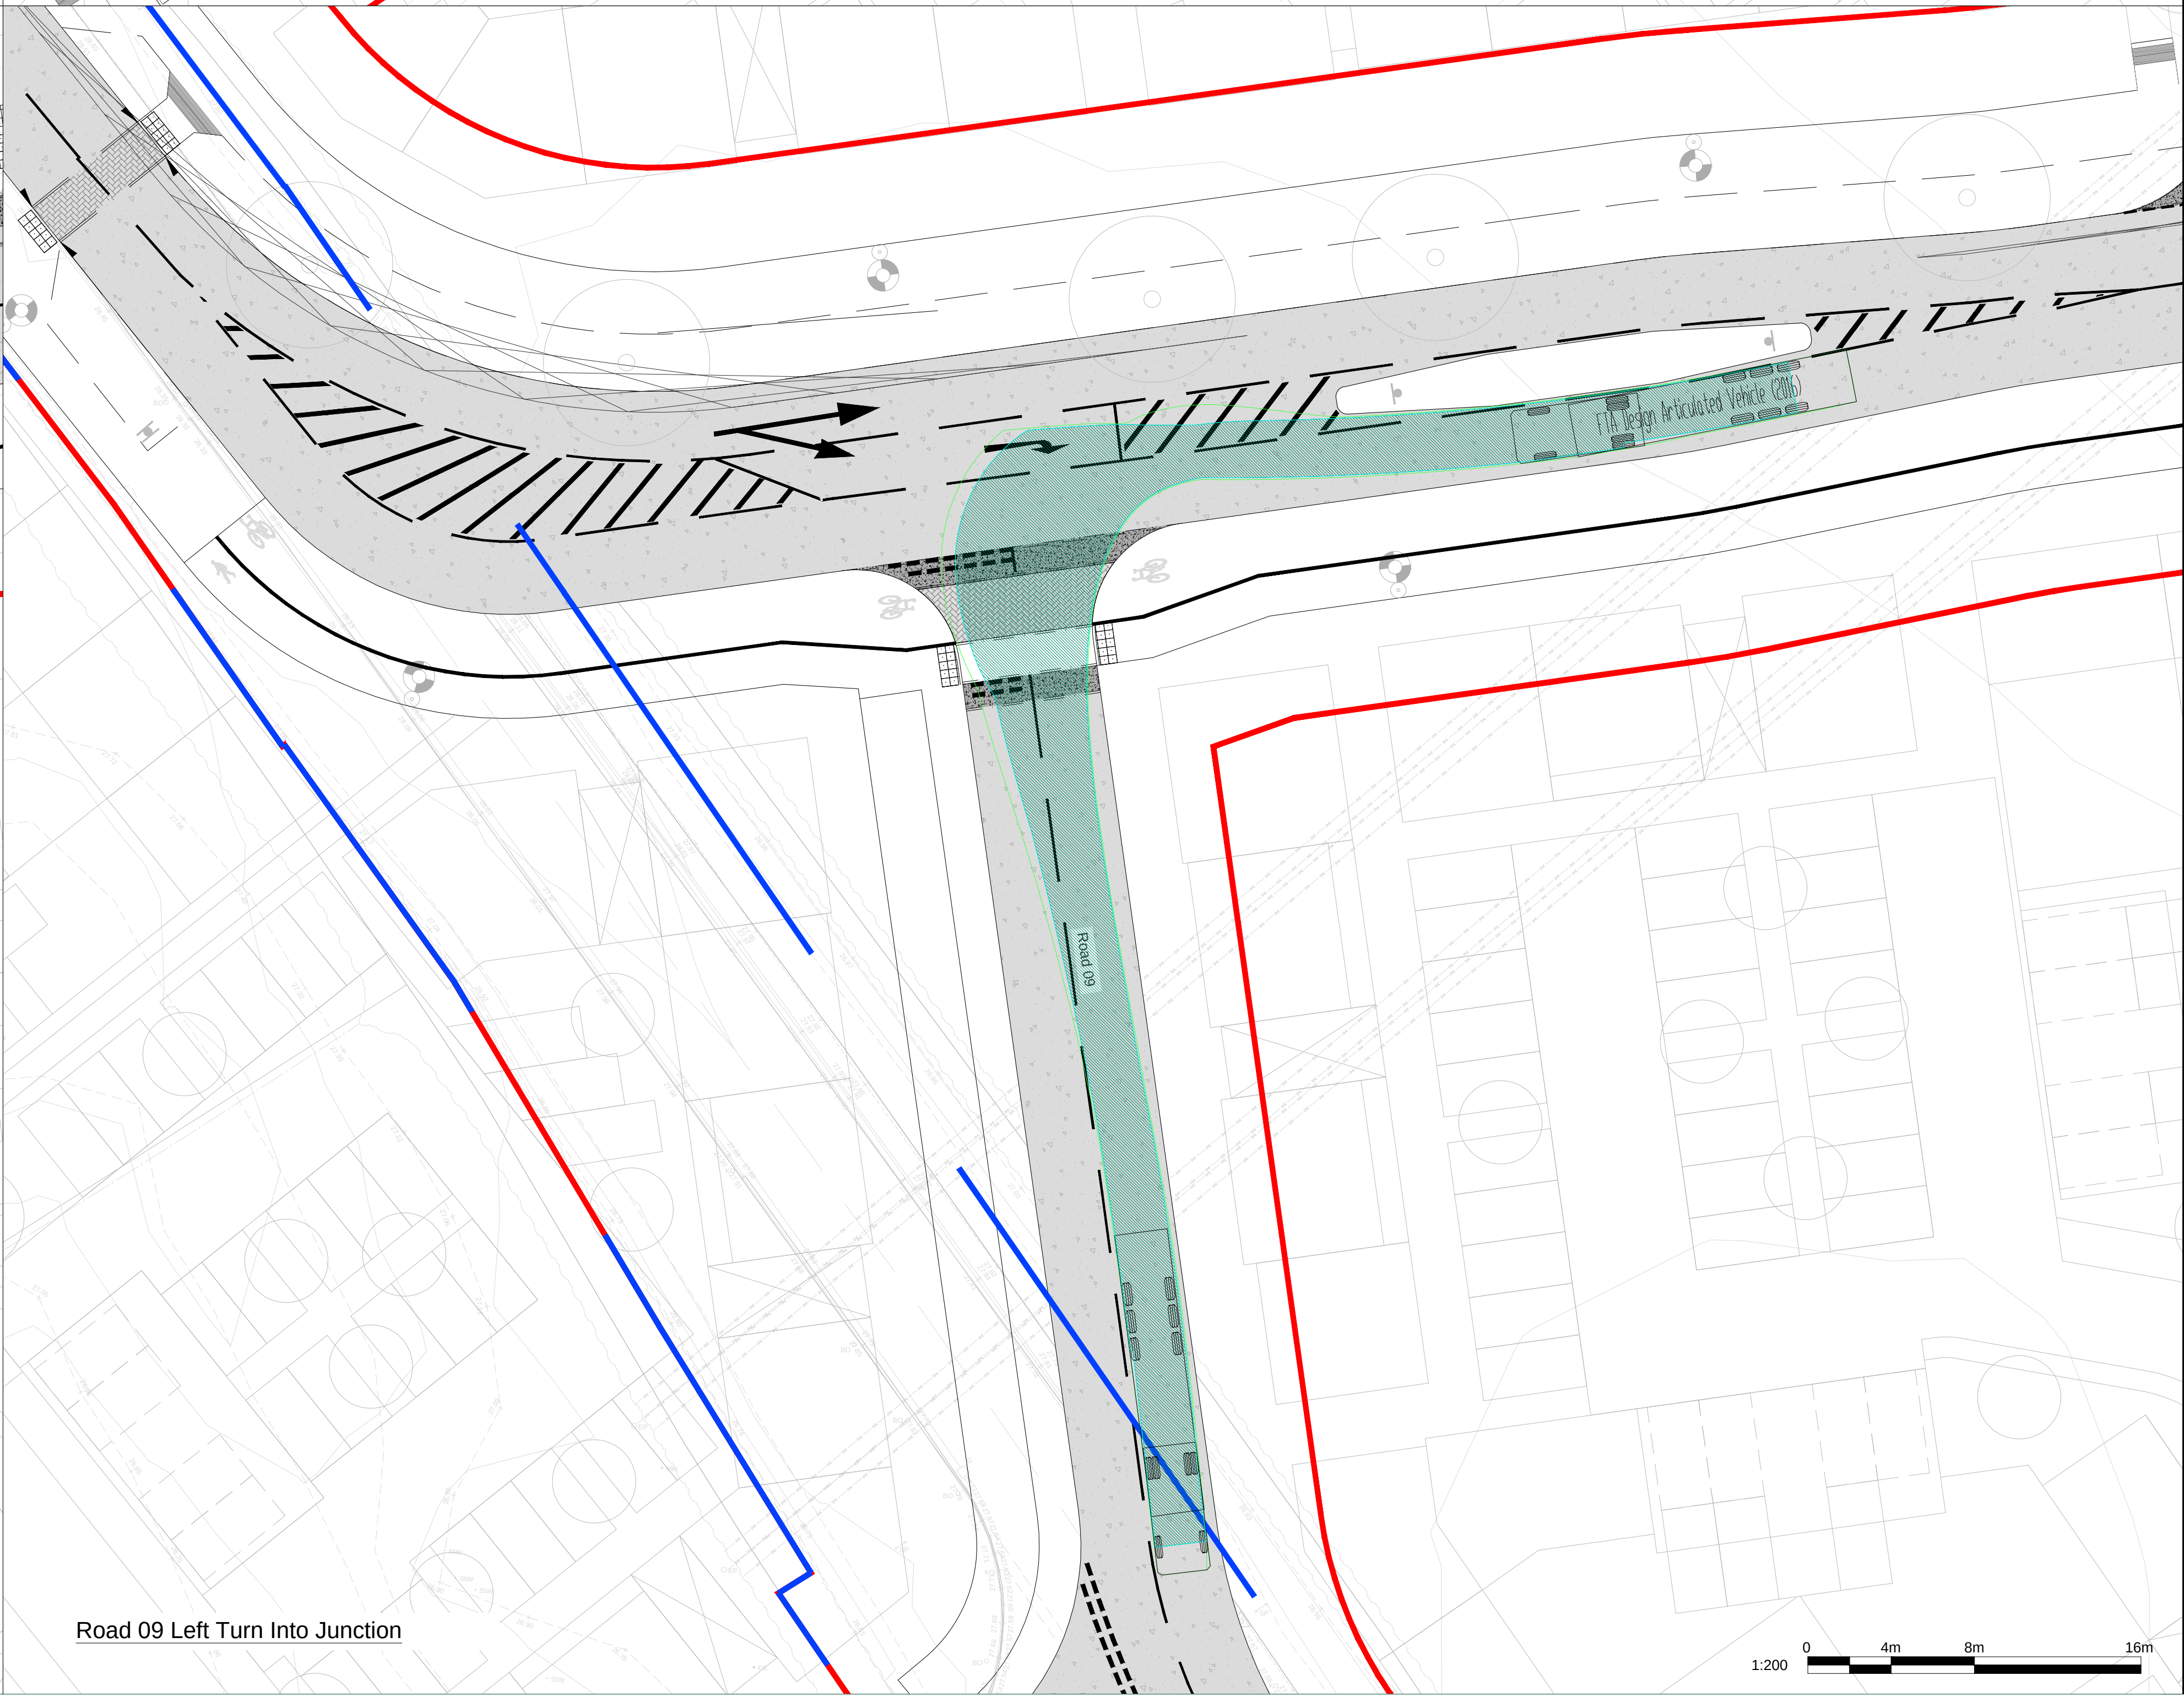
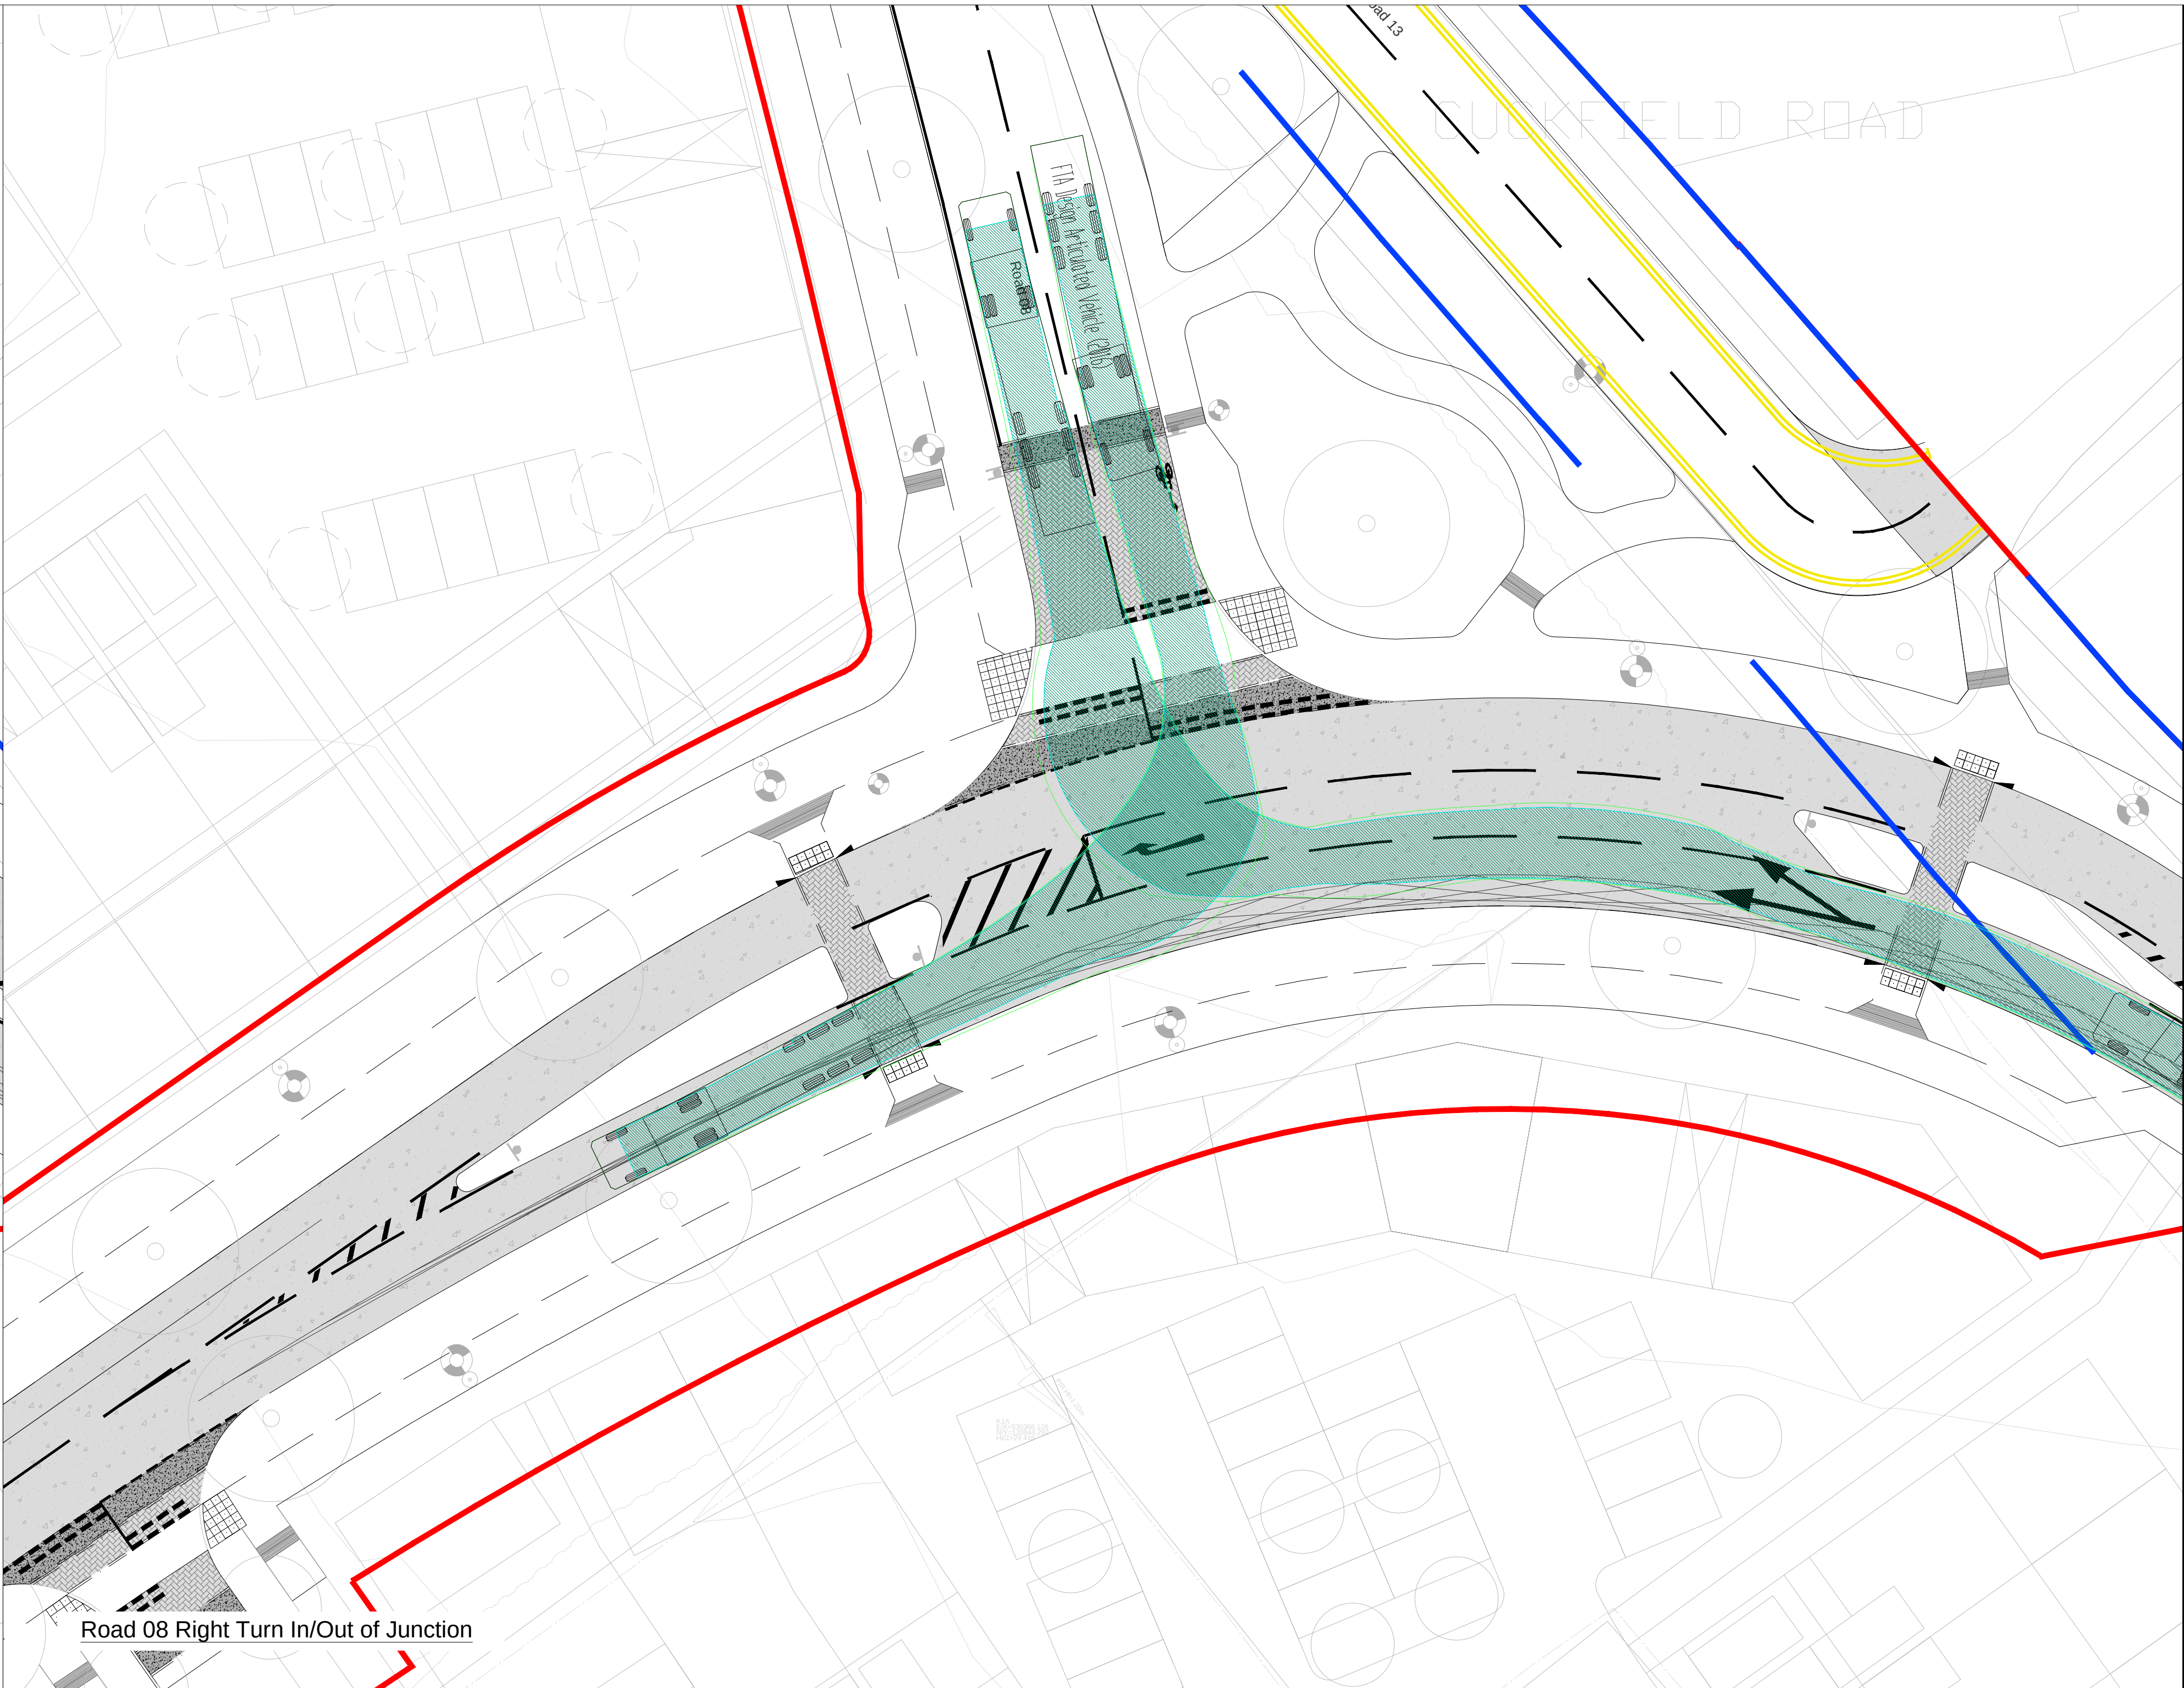
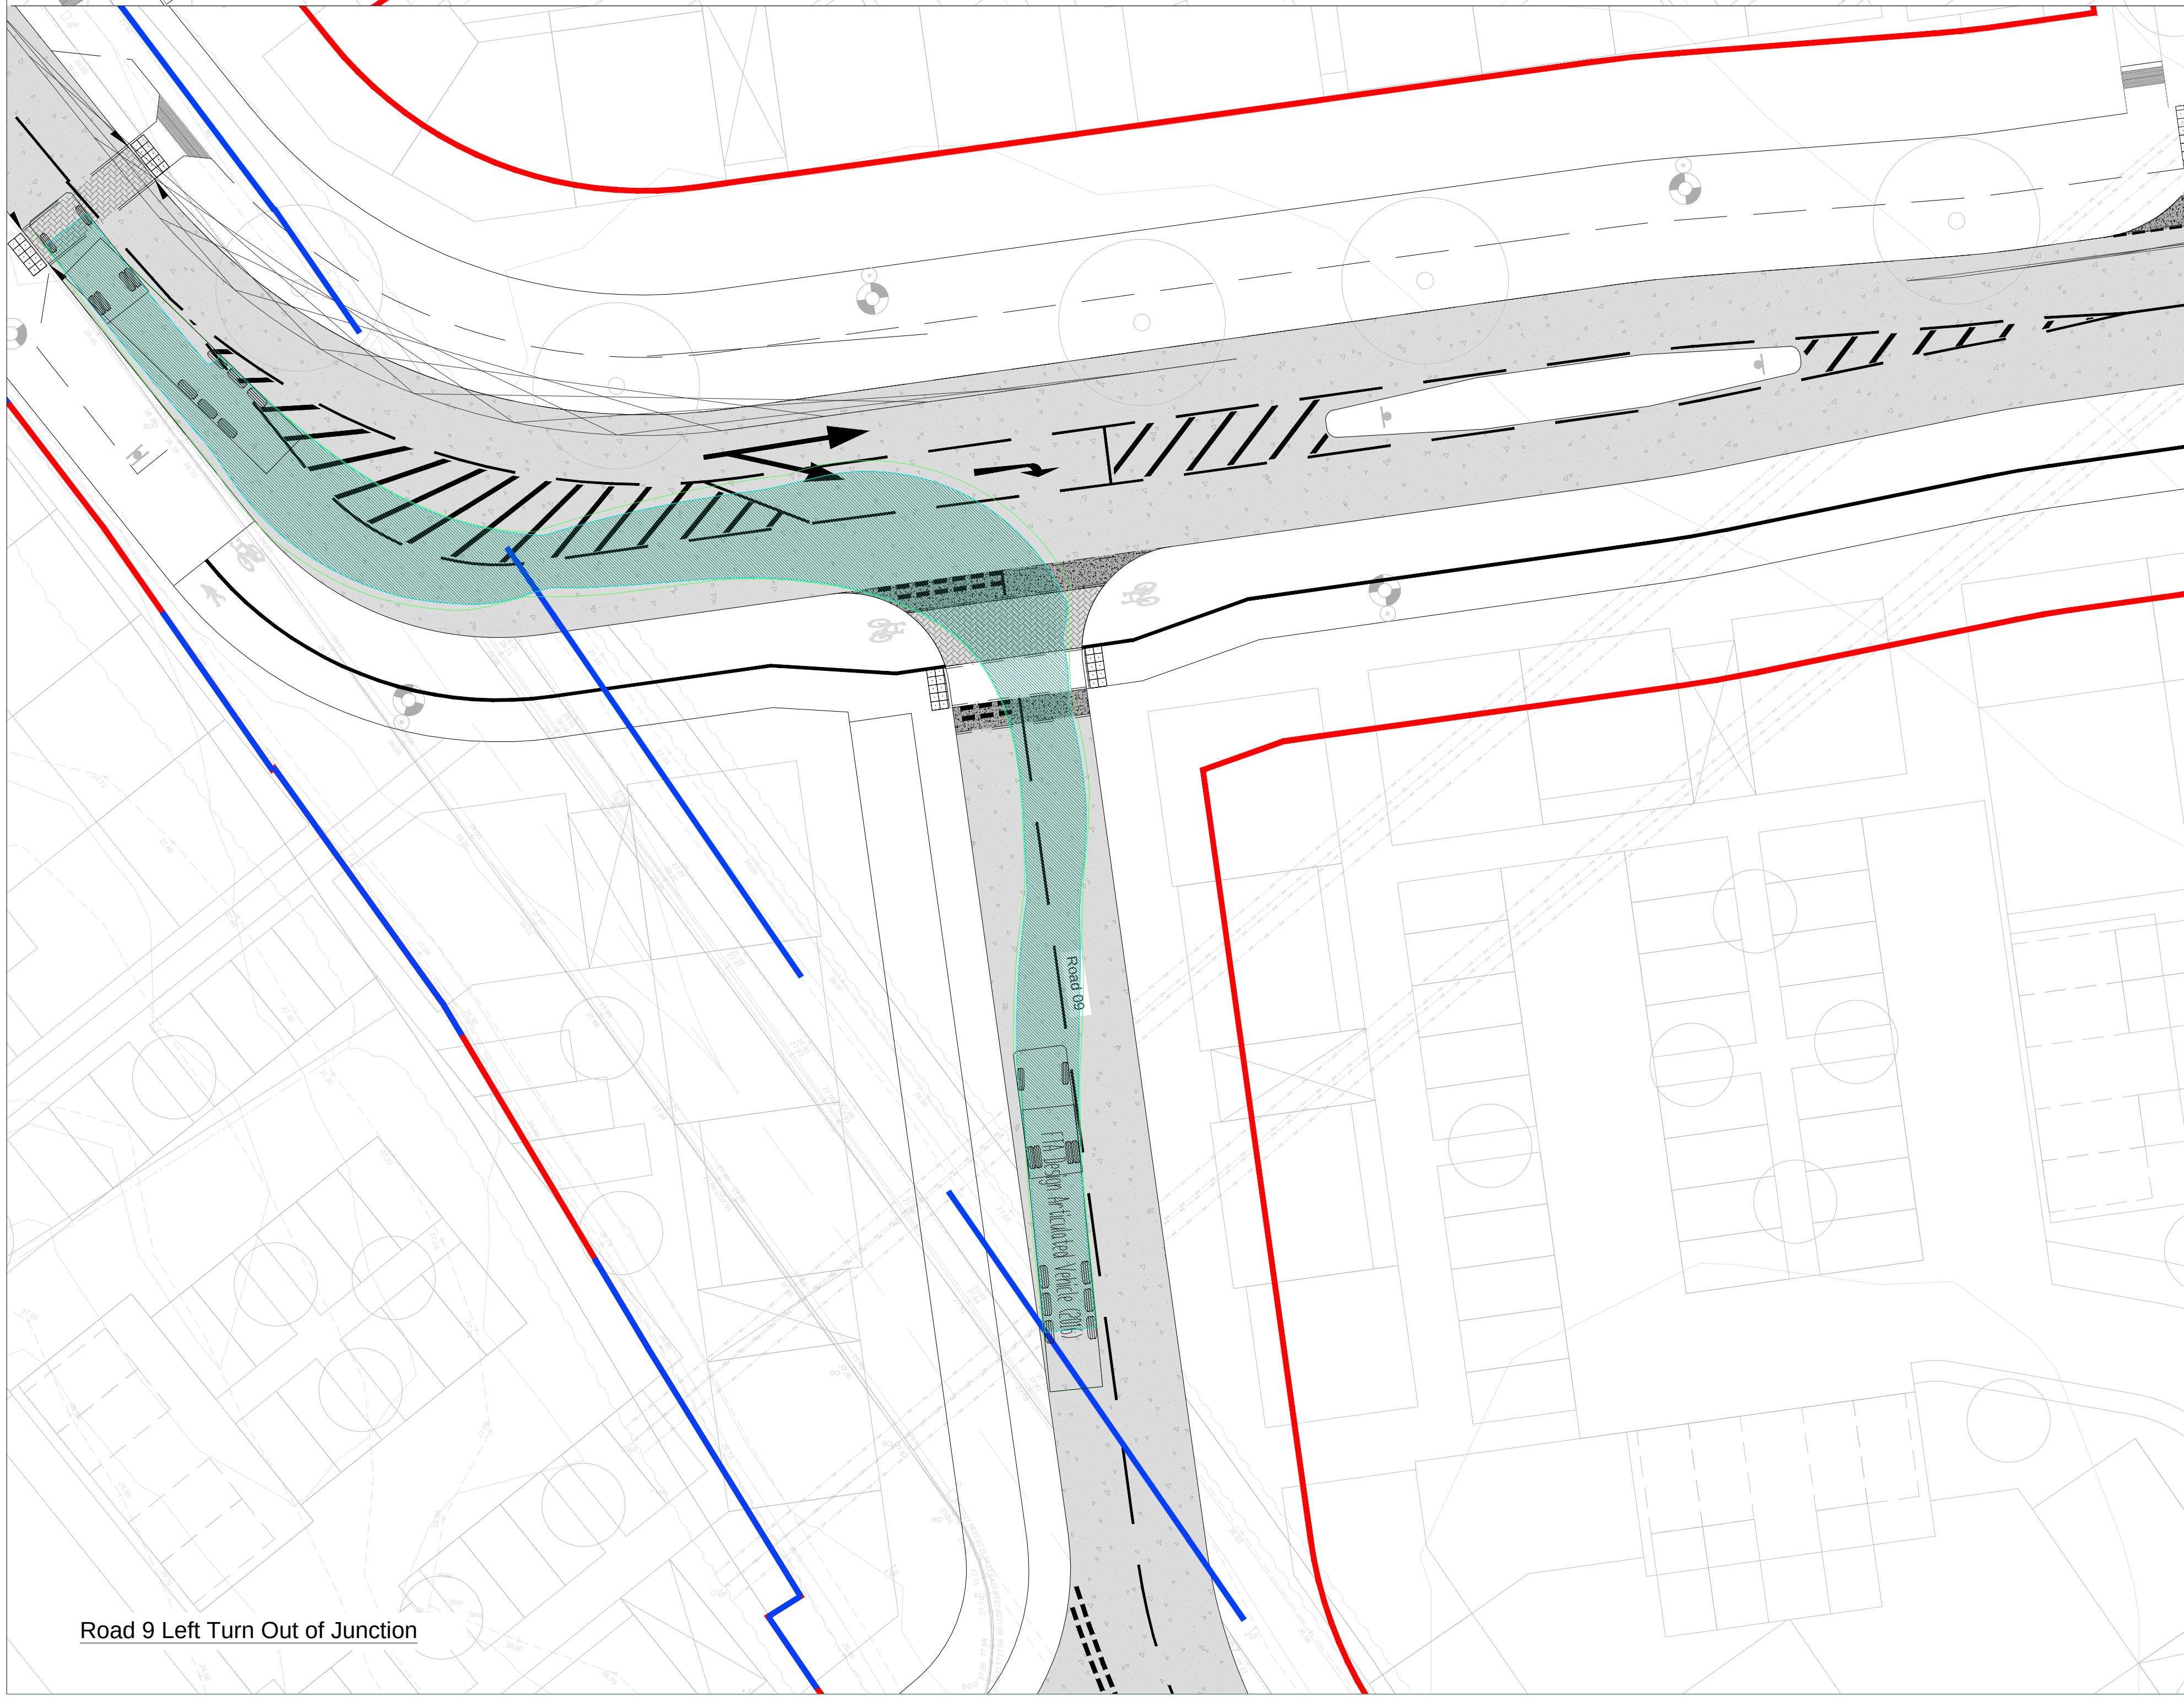
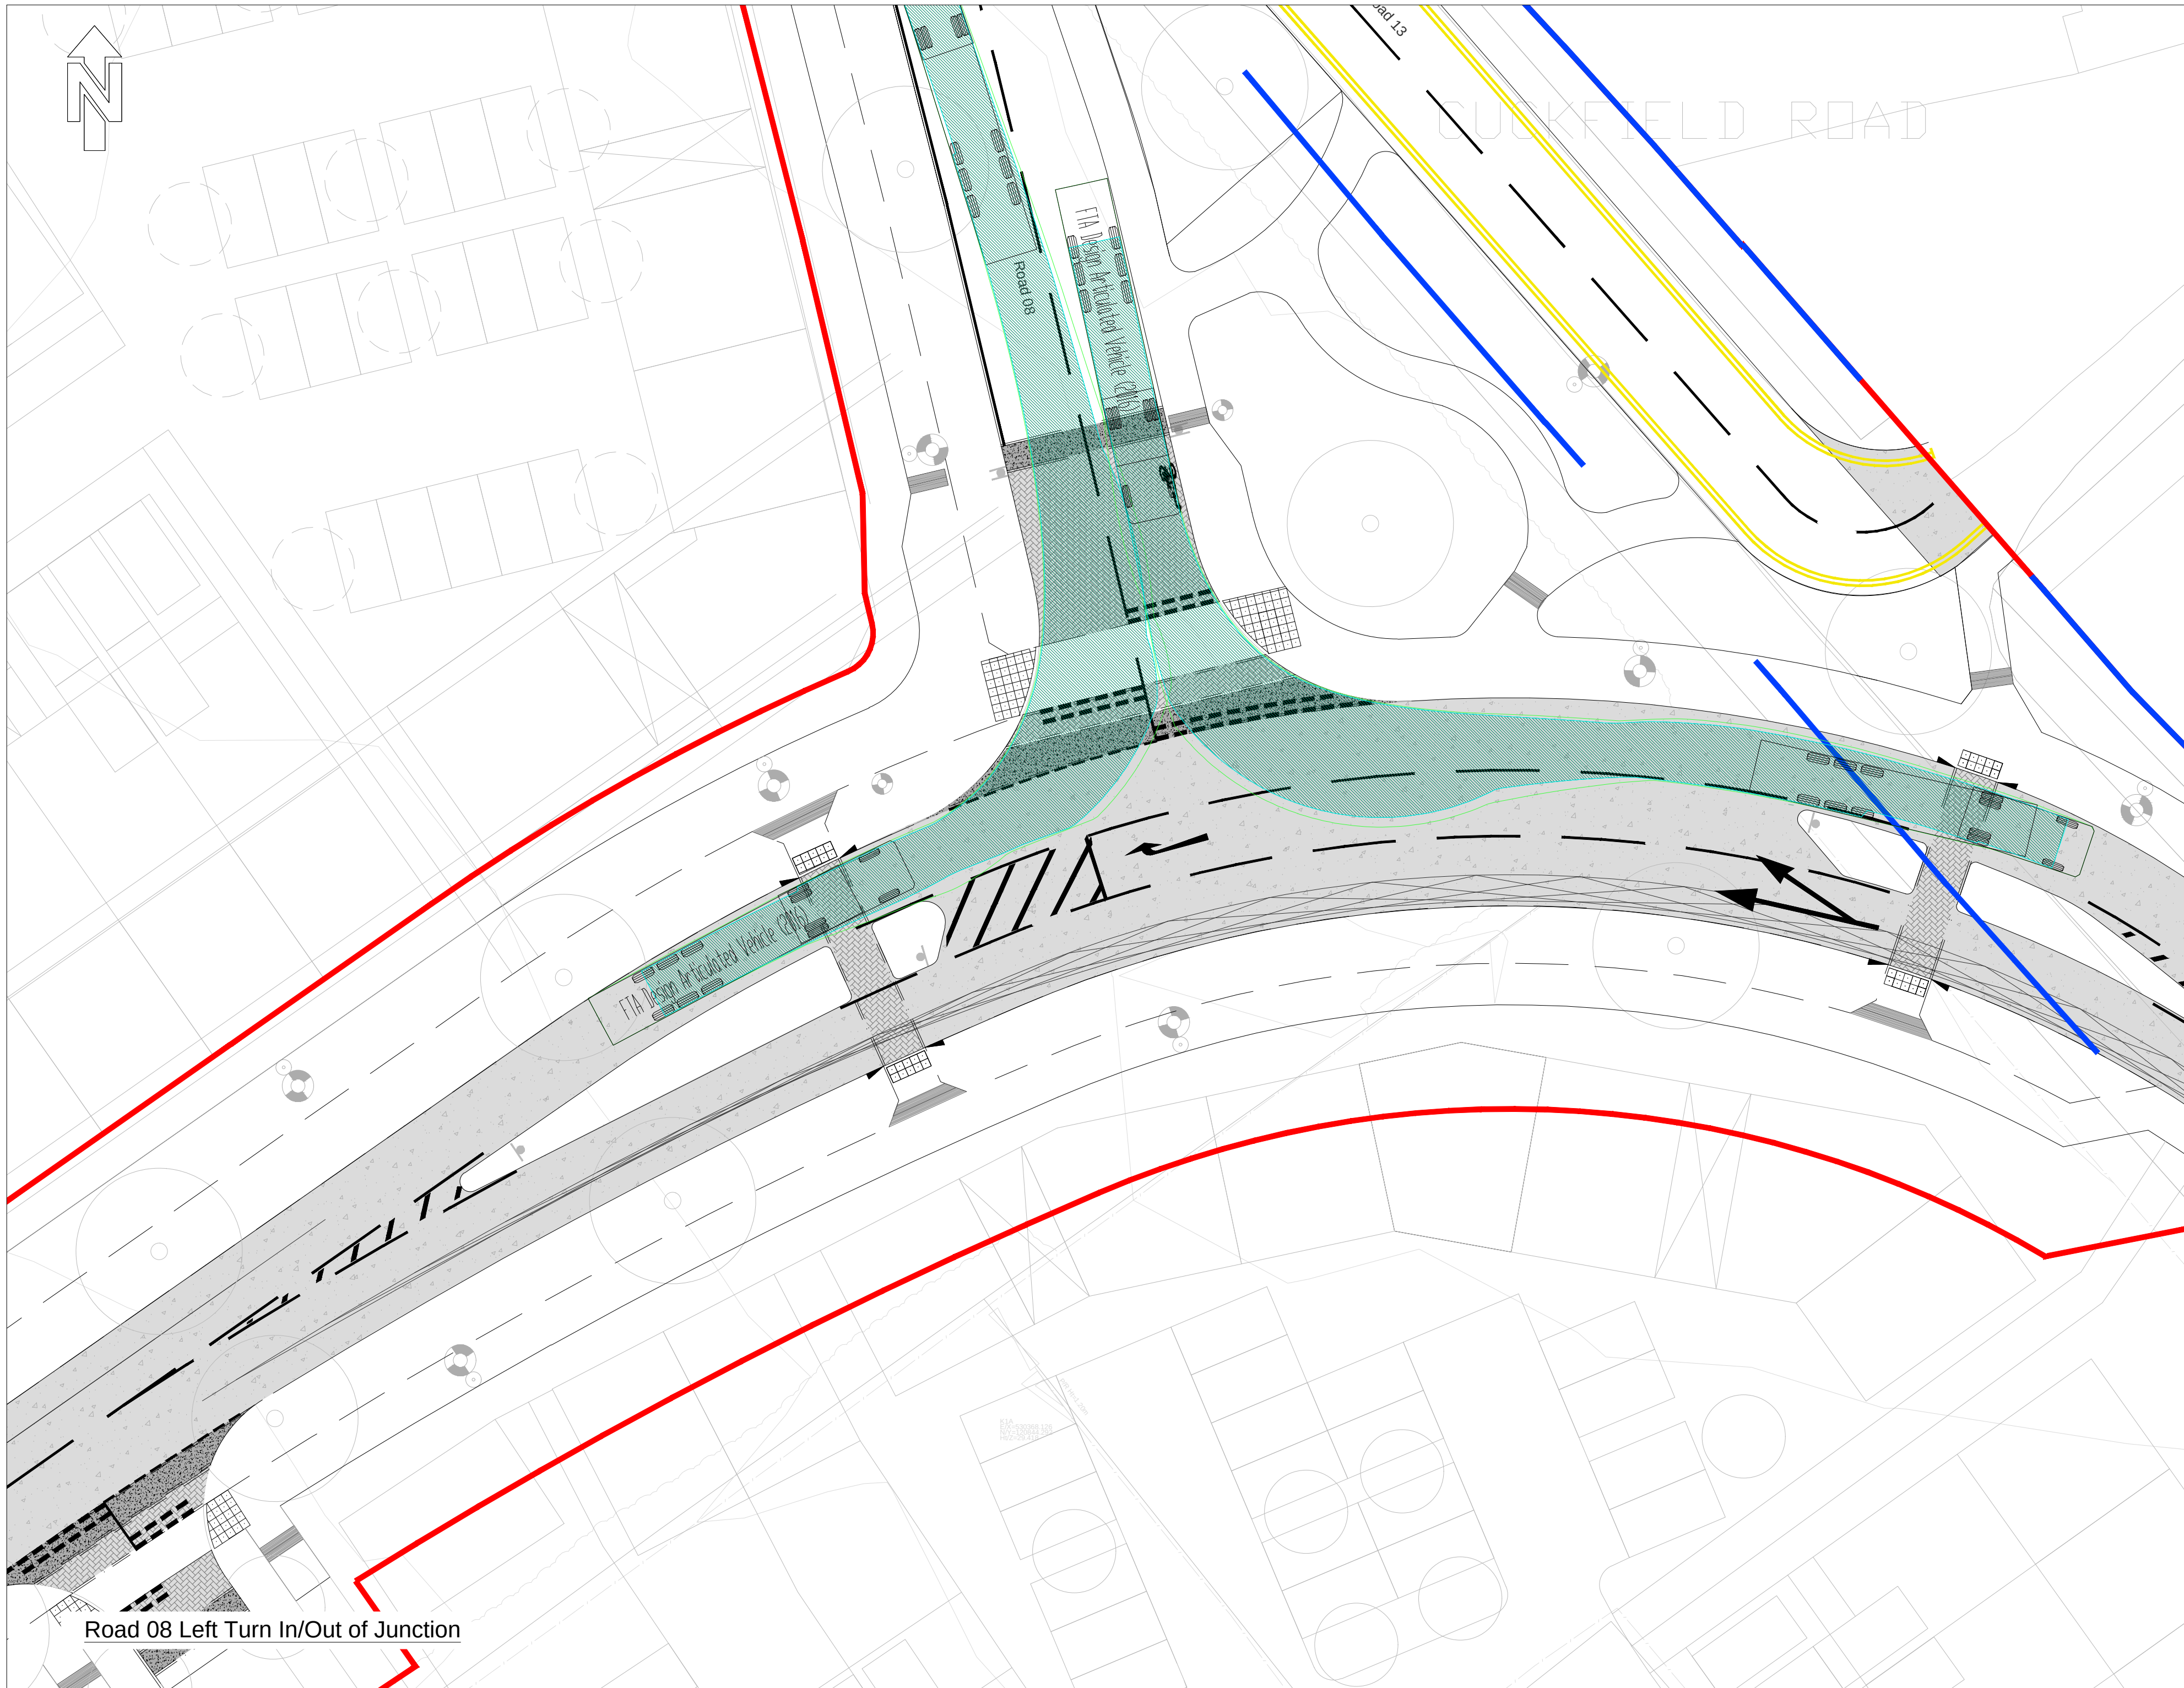


- NOTES
1. Do not scale from the drawing
 2. All levels shown are in meters Above Ordnance Datum (AOD) unless stated otherwise

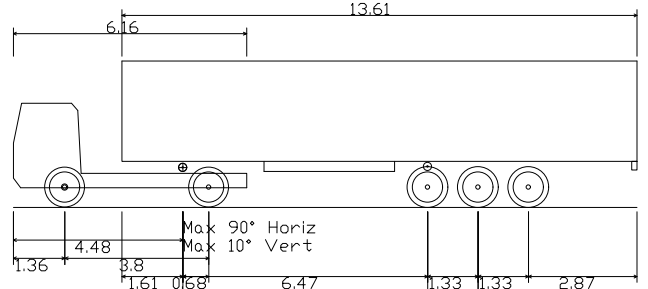

FTA Design Articulated Vehicle (2016)
Overall Length 13.00m
Overall Width 2.55m
Overall Body Height 3.87m
Hn Body Ground Clearance 0.50m
Max Track Width 2.47m
Lock to lock Time 3.00s
Kerb to Kerb Turning Radius 6.60m
Design Speed - 10mph

LEGEND

	Vehicle Wheel Outline
	Vehicle Body Overhang
	Vehicle Body


AM X
PM X

Traffic flow modelling assessment of all traffic movements for AM and PM peaks. Peaks modelled as 8:00 to 9:00 for AM and 5:00 to 6:00 for PM movements. For more information refer to AECOM Transport Assessment report.

SUITABILITY
S4 FOR STAGE APPROVAL

ISSUE/REVISION

NO	DATE	DESCRIPTION
P03	20.12.24	FOR PLANNING SUBMISSION
P02	16.02.24	FOR APPROVAL
P01	10.11.23	FIRST ISSUE

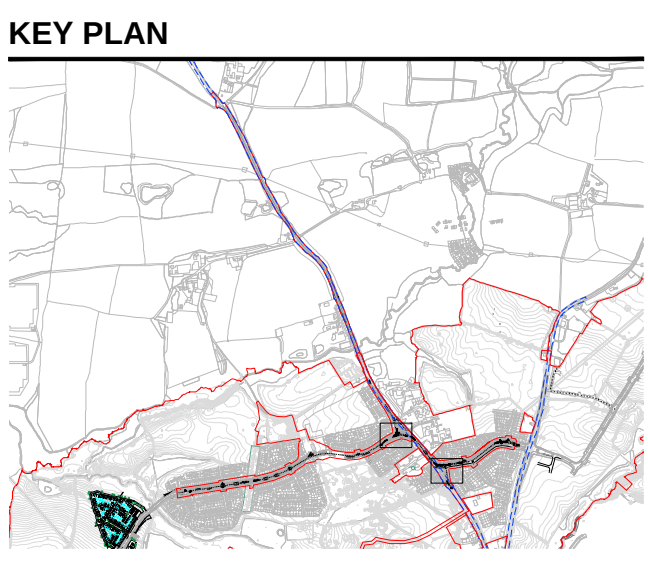

PROJECT NUMBER
60610807
SHEET TITLE
Road 08 and Road 09
16m Articulated Vehicle Tracking

SHEET NUMBER
60610807-ACM-CS-ZZ-DR-HW-00-3012