


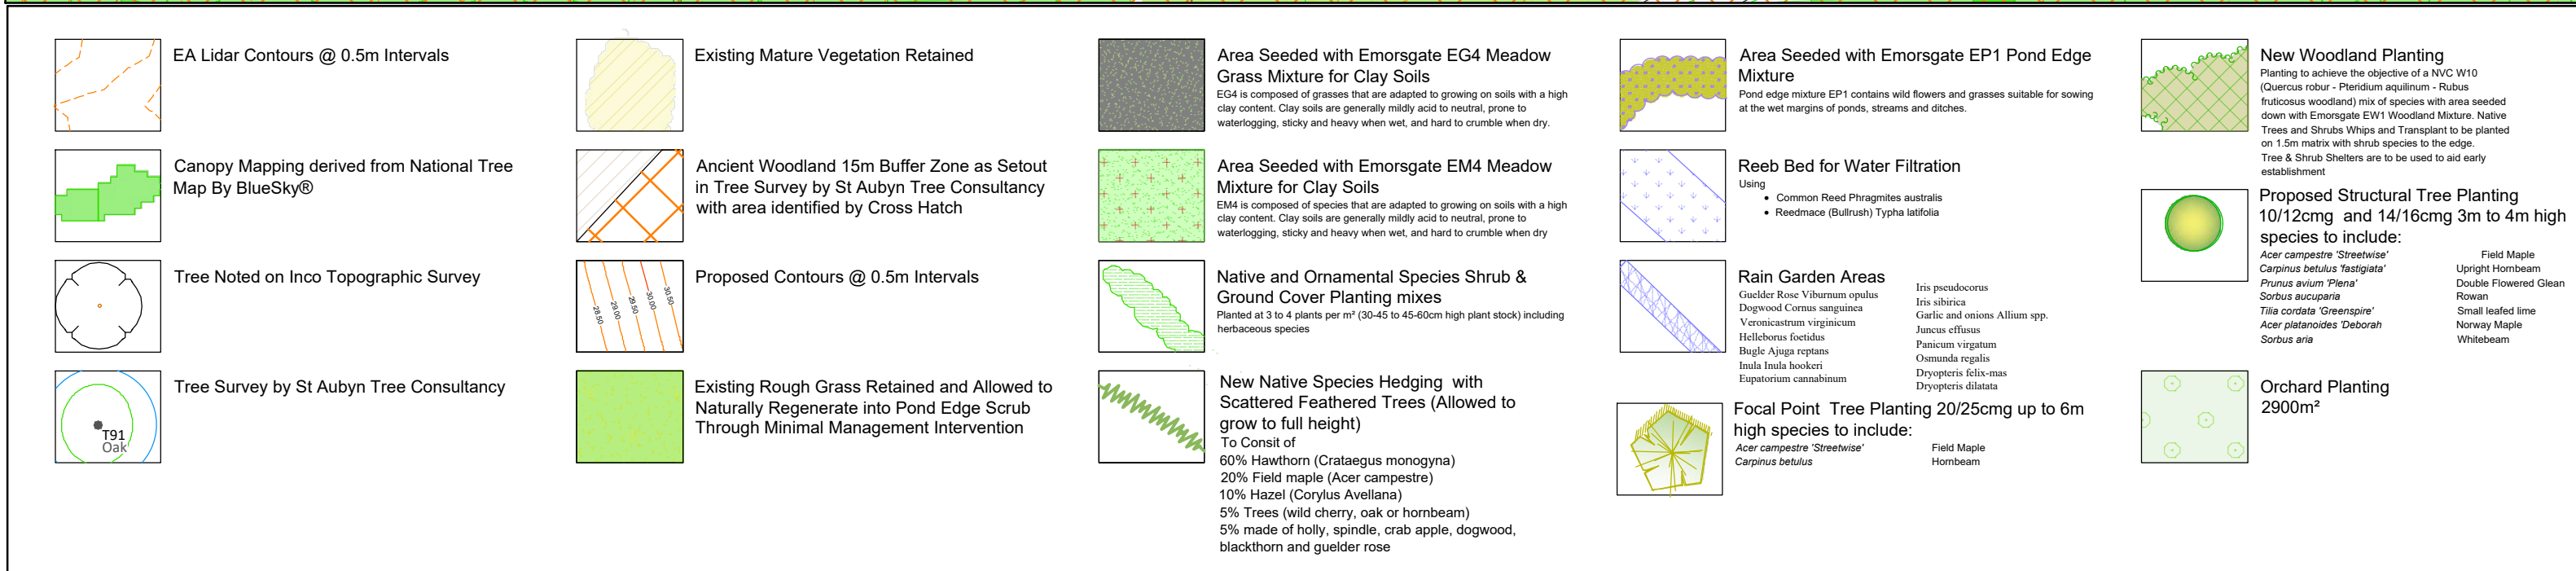



FURSE LANDSCAPE ARCHITECTS Ltd

Webb: www.furse.net E-mail: info@furse.net

©Copyright FURSE LANDSCAPE ARCHITECTS LTD Chartered Landscape Architects 2025

Southington Office:
Maggie House
No 6 Oak Crestside Close Marshwood
Southington Hampshire SO40 4SE
Tel: 02380 699 833

Hendon Office:
2nd Floor, Allor Building
Worthing Road, Hendon West Sussex
RH12 1TL Tel: 01483 891 956