




MULTI AWARD WINNING
DESIGN
WWW.JACKDUNCKLEY.COM

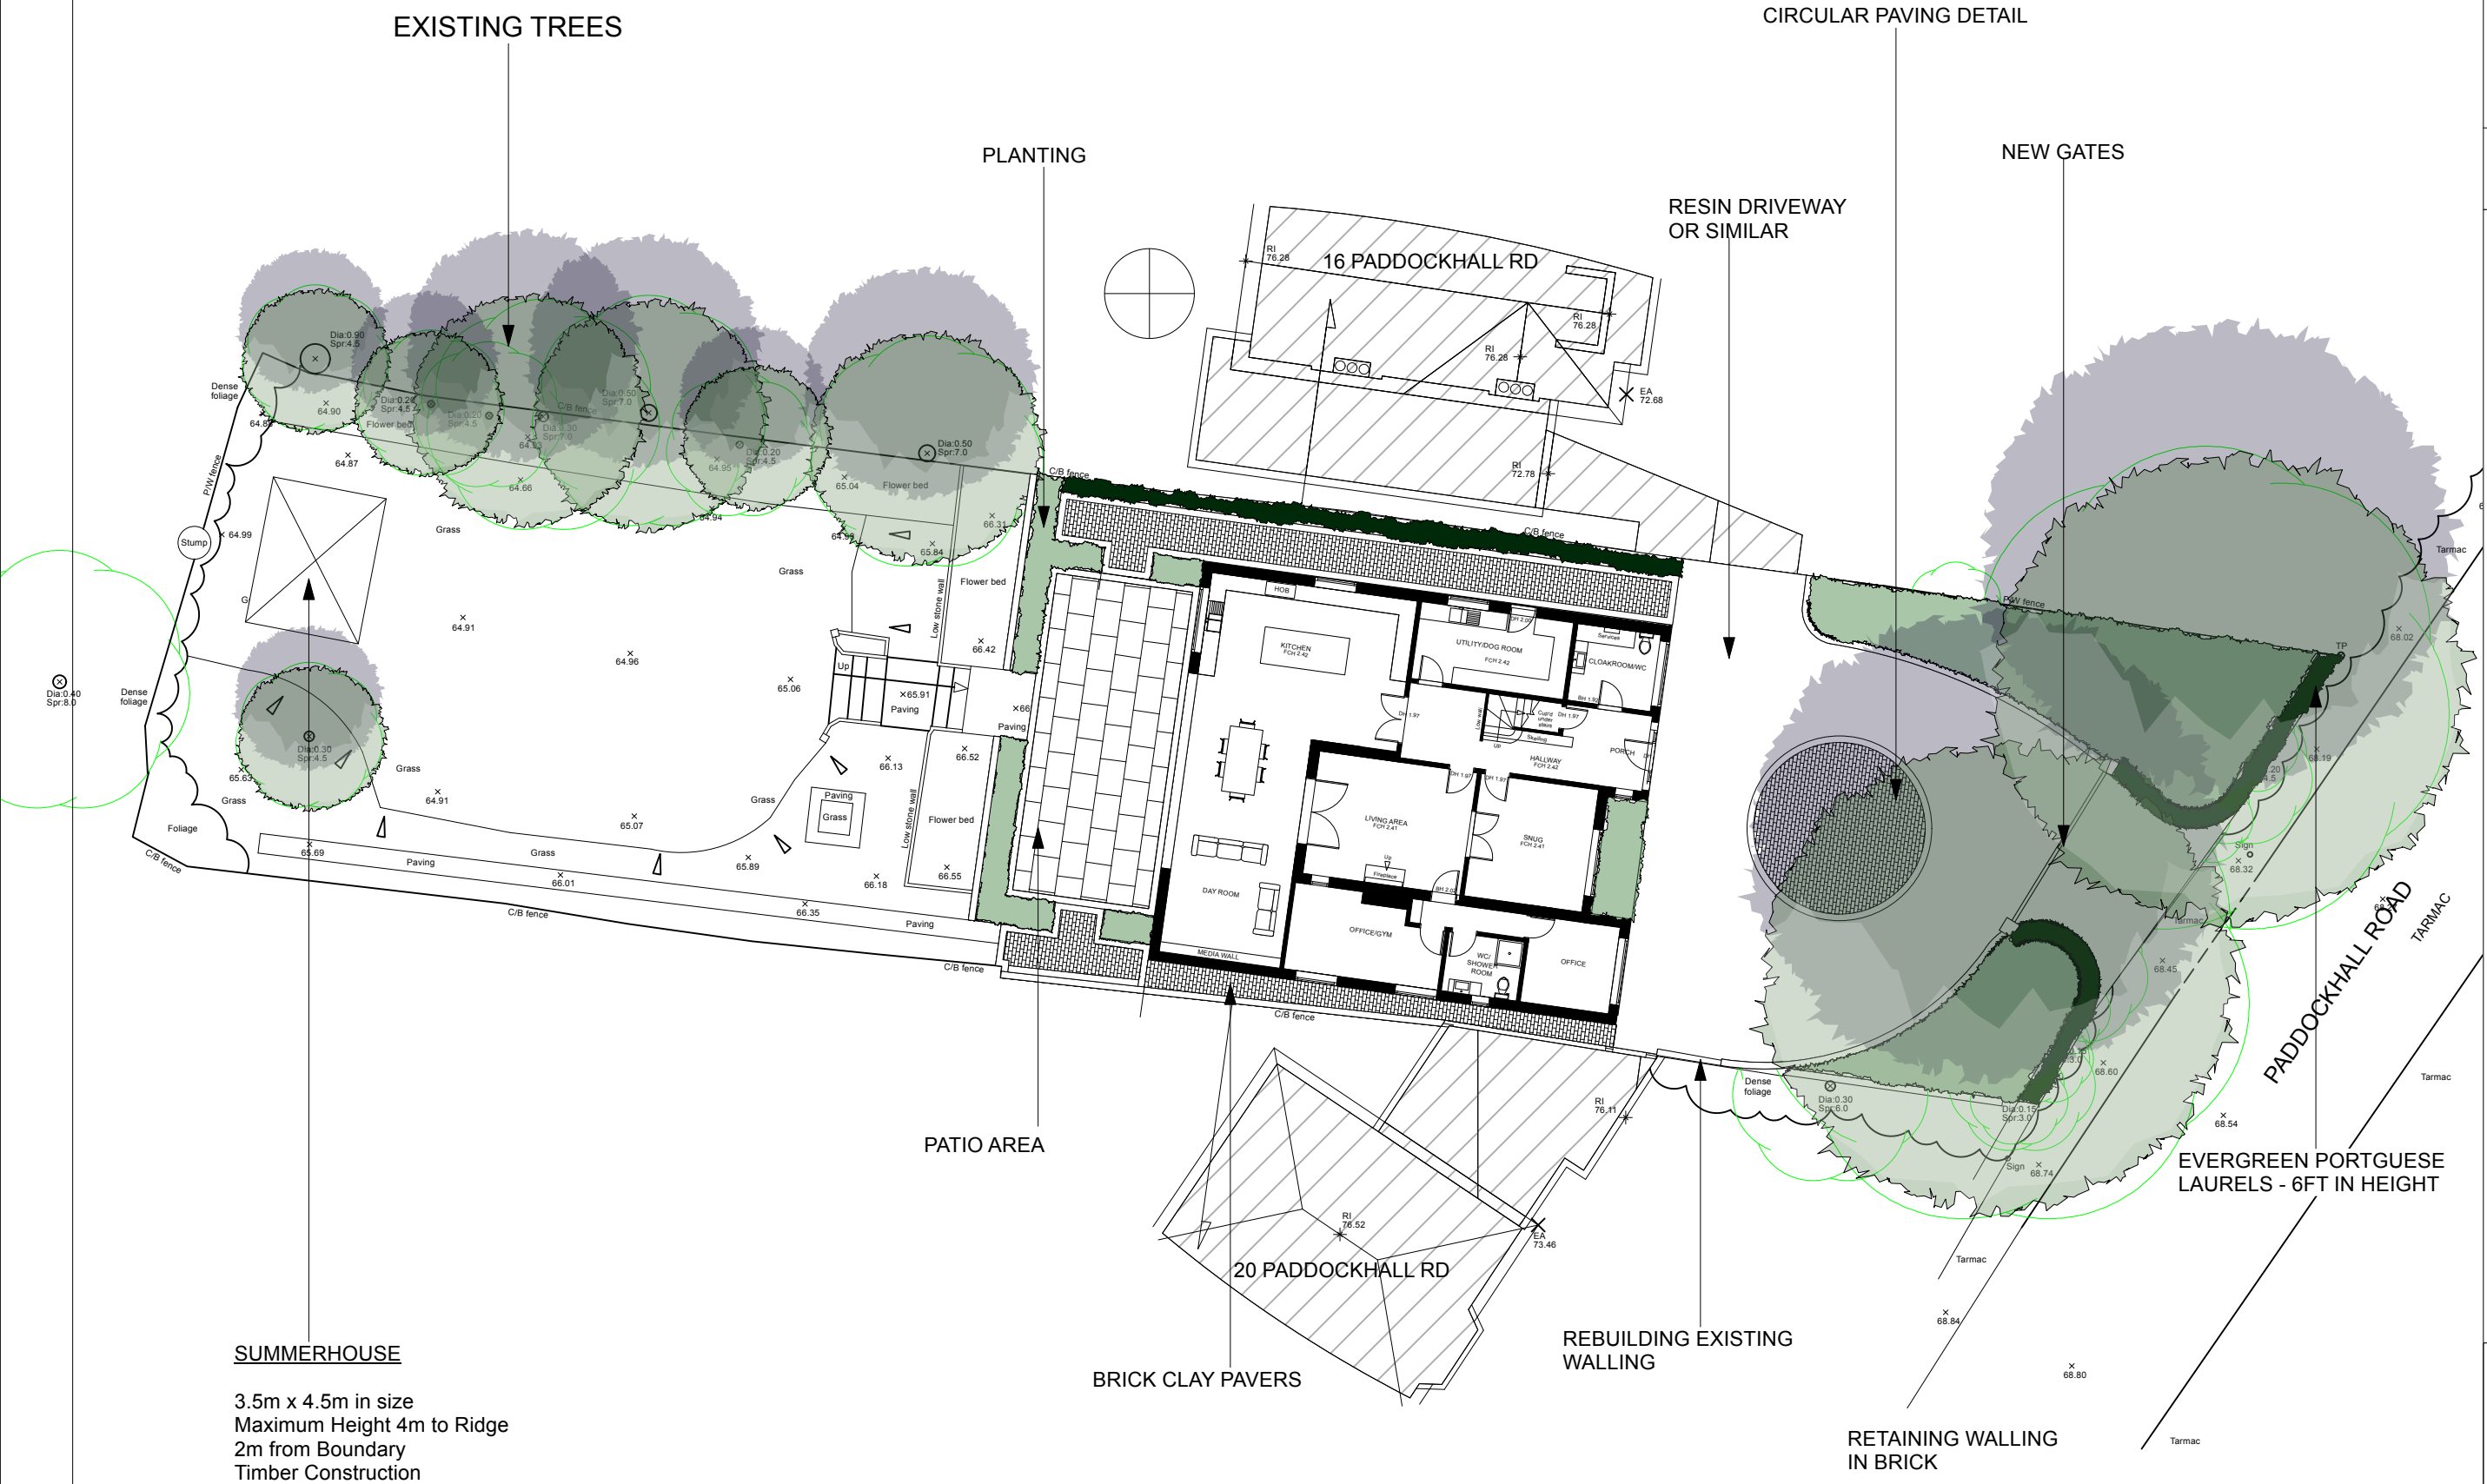

SUMMERHOUSE
3.5m x 4.5m in size
Maximum Height 4m to Ridge
2m from Boundary
Timber Construction

VILLA MARGARITA
18 PADDOCKHALL
ROAD
HAYWARDS HEATH
RH16 1HH

Scale 1-200
Paper Size: A3