


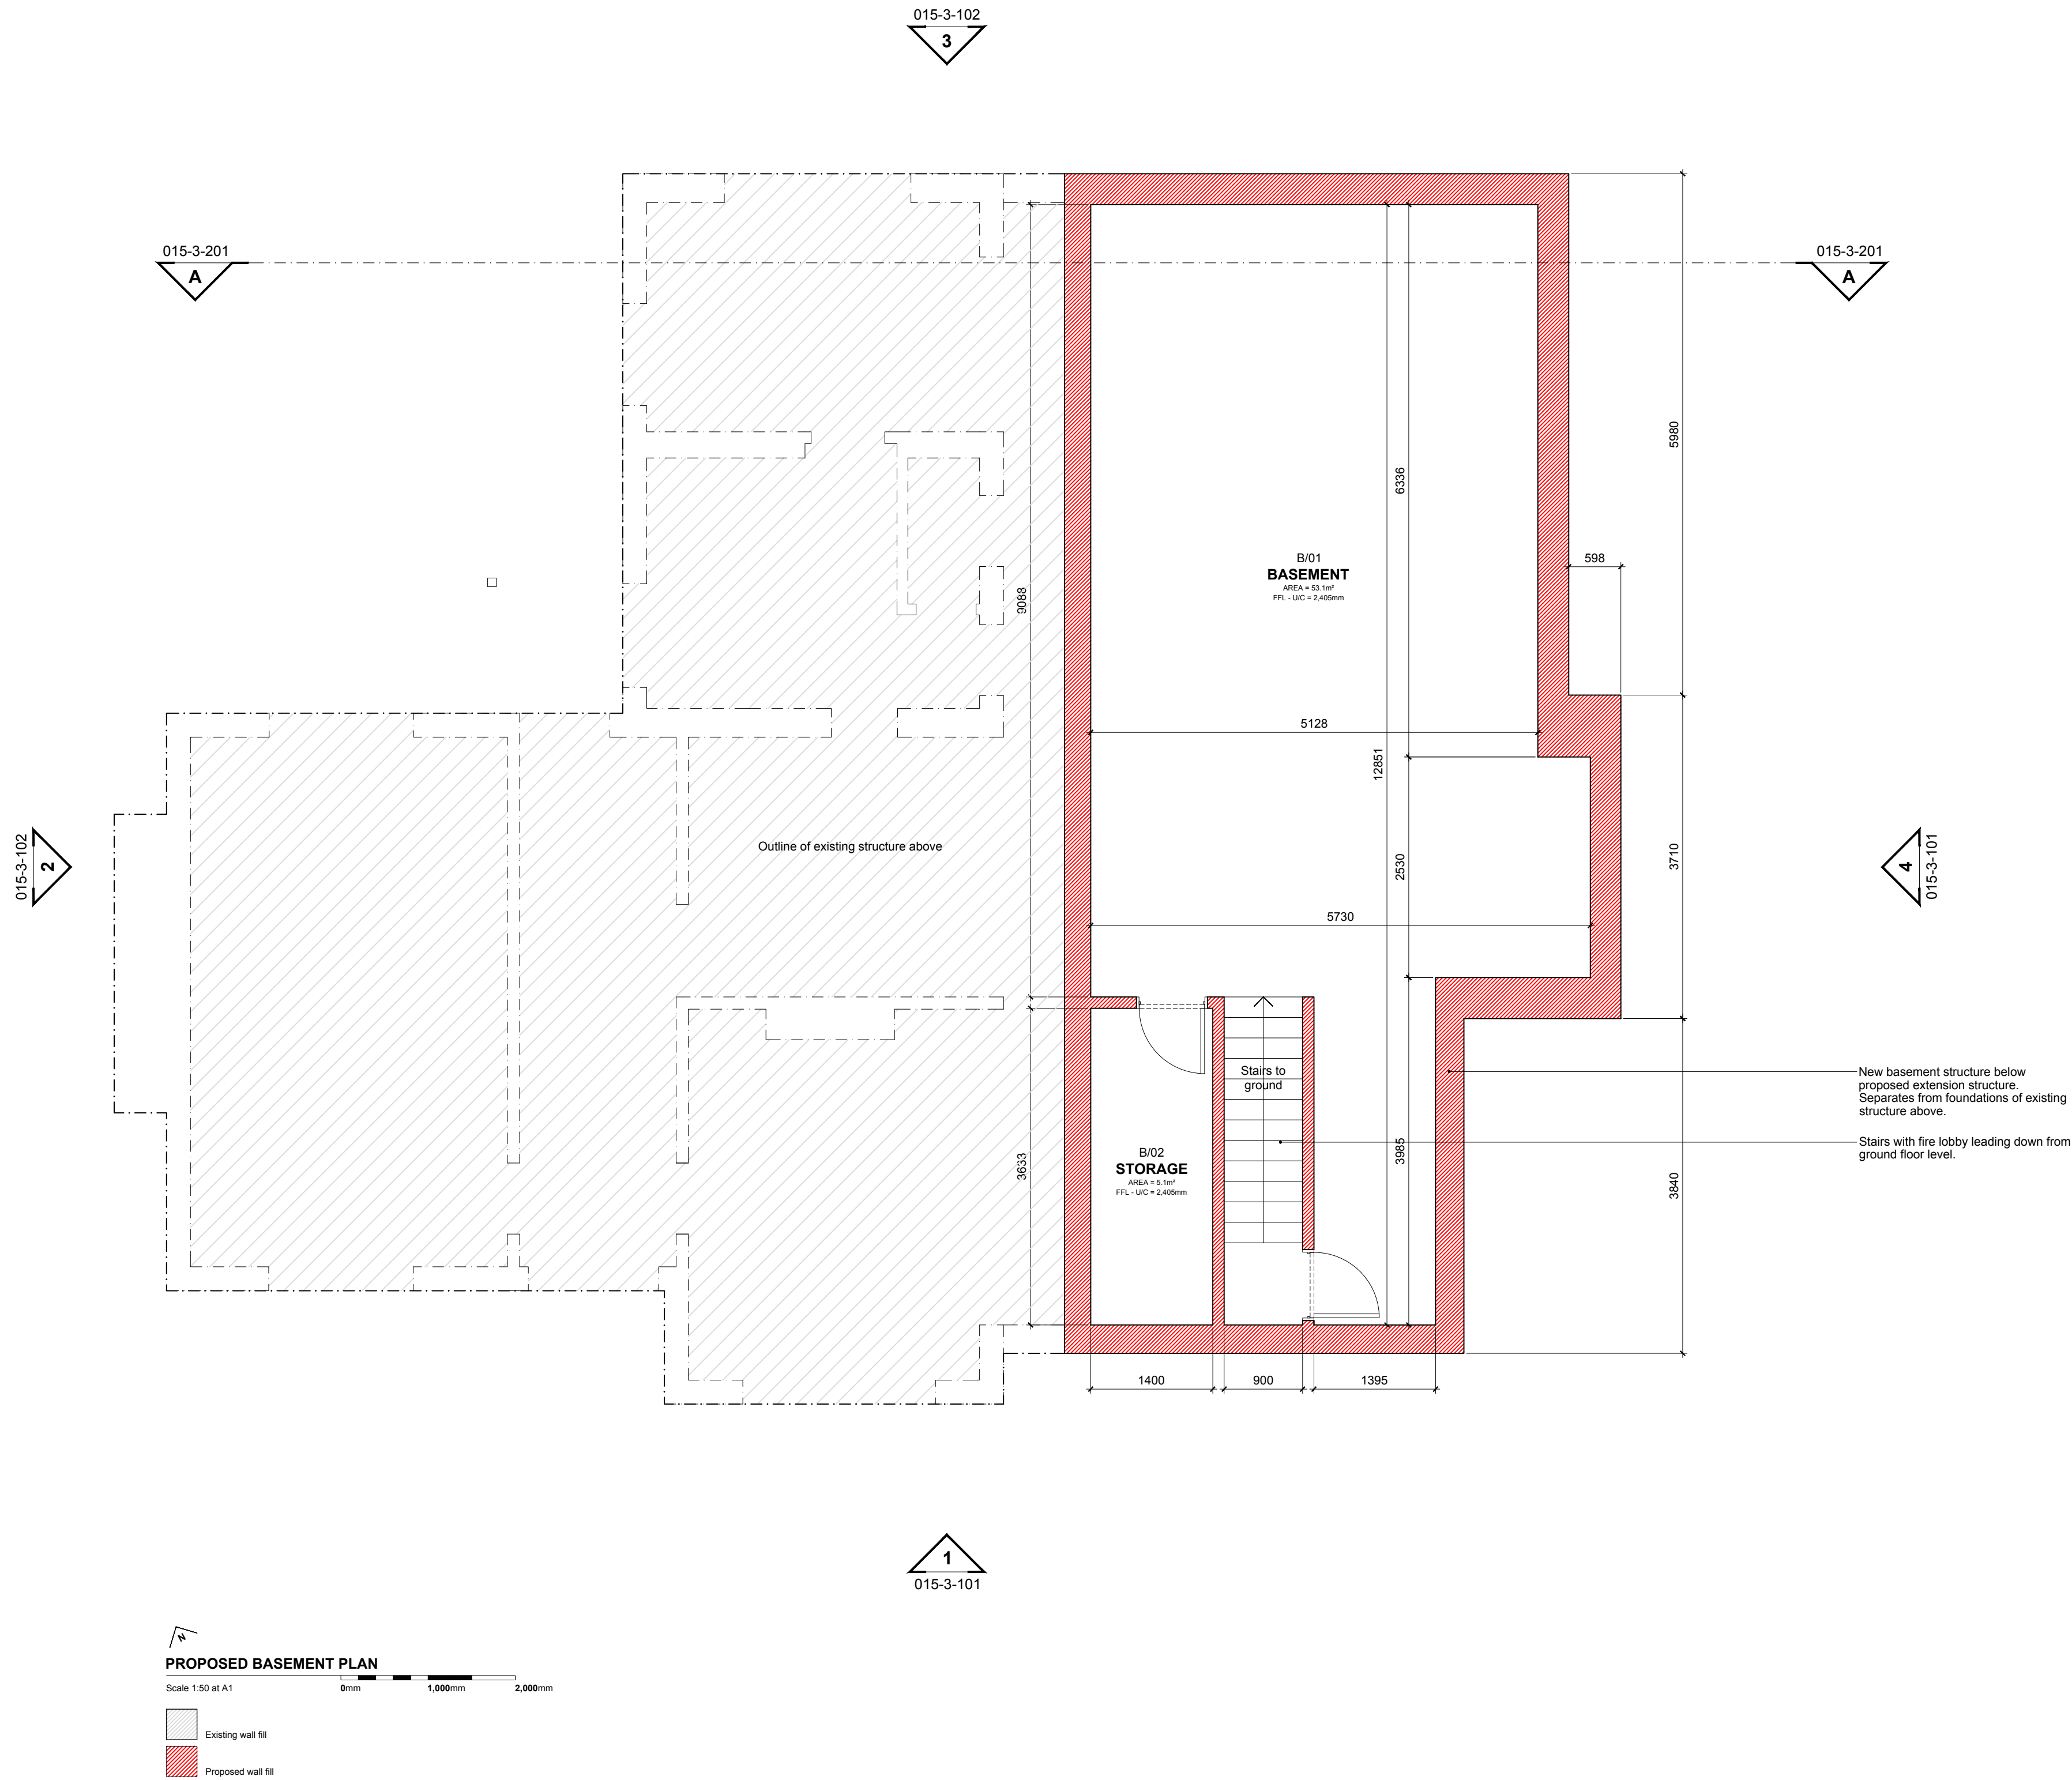

B	18.01.22	Issued for planning	JMP
A	24.12.21	Issued for planning	JMP
/	19.12.21	Issued to client for comment	JMP
Rev:	Date:	Notes:	Drawn by:

WOODCOT

BROOK STREET
CUCKFIELD
RH17 5JJ

015-3-000-B

PROPOSED BASEMENT PLAN

PLANNING

SCALE: 1:50 AT A1
DRAWN BY: JMP
STATUS:
FOR PLANNING

NOTES:
Do not scale from this drawing, use given dimensions. All measurements and site conditions are to be checked prior to the preparation of drawings or commencement of works. This drawing belongs to James Patterson Architects Ltd. and is protected by the Copyright, Designs and Patents Act, 1988.