


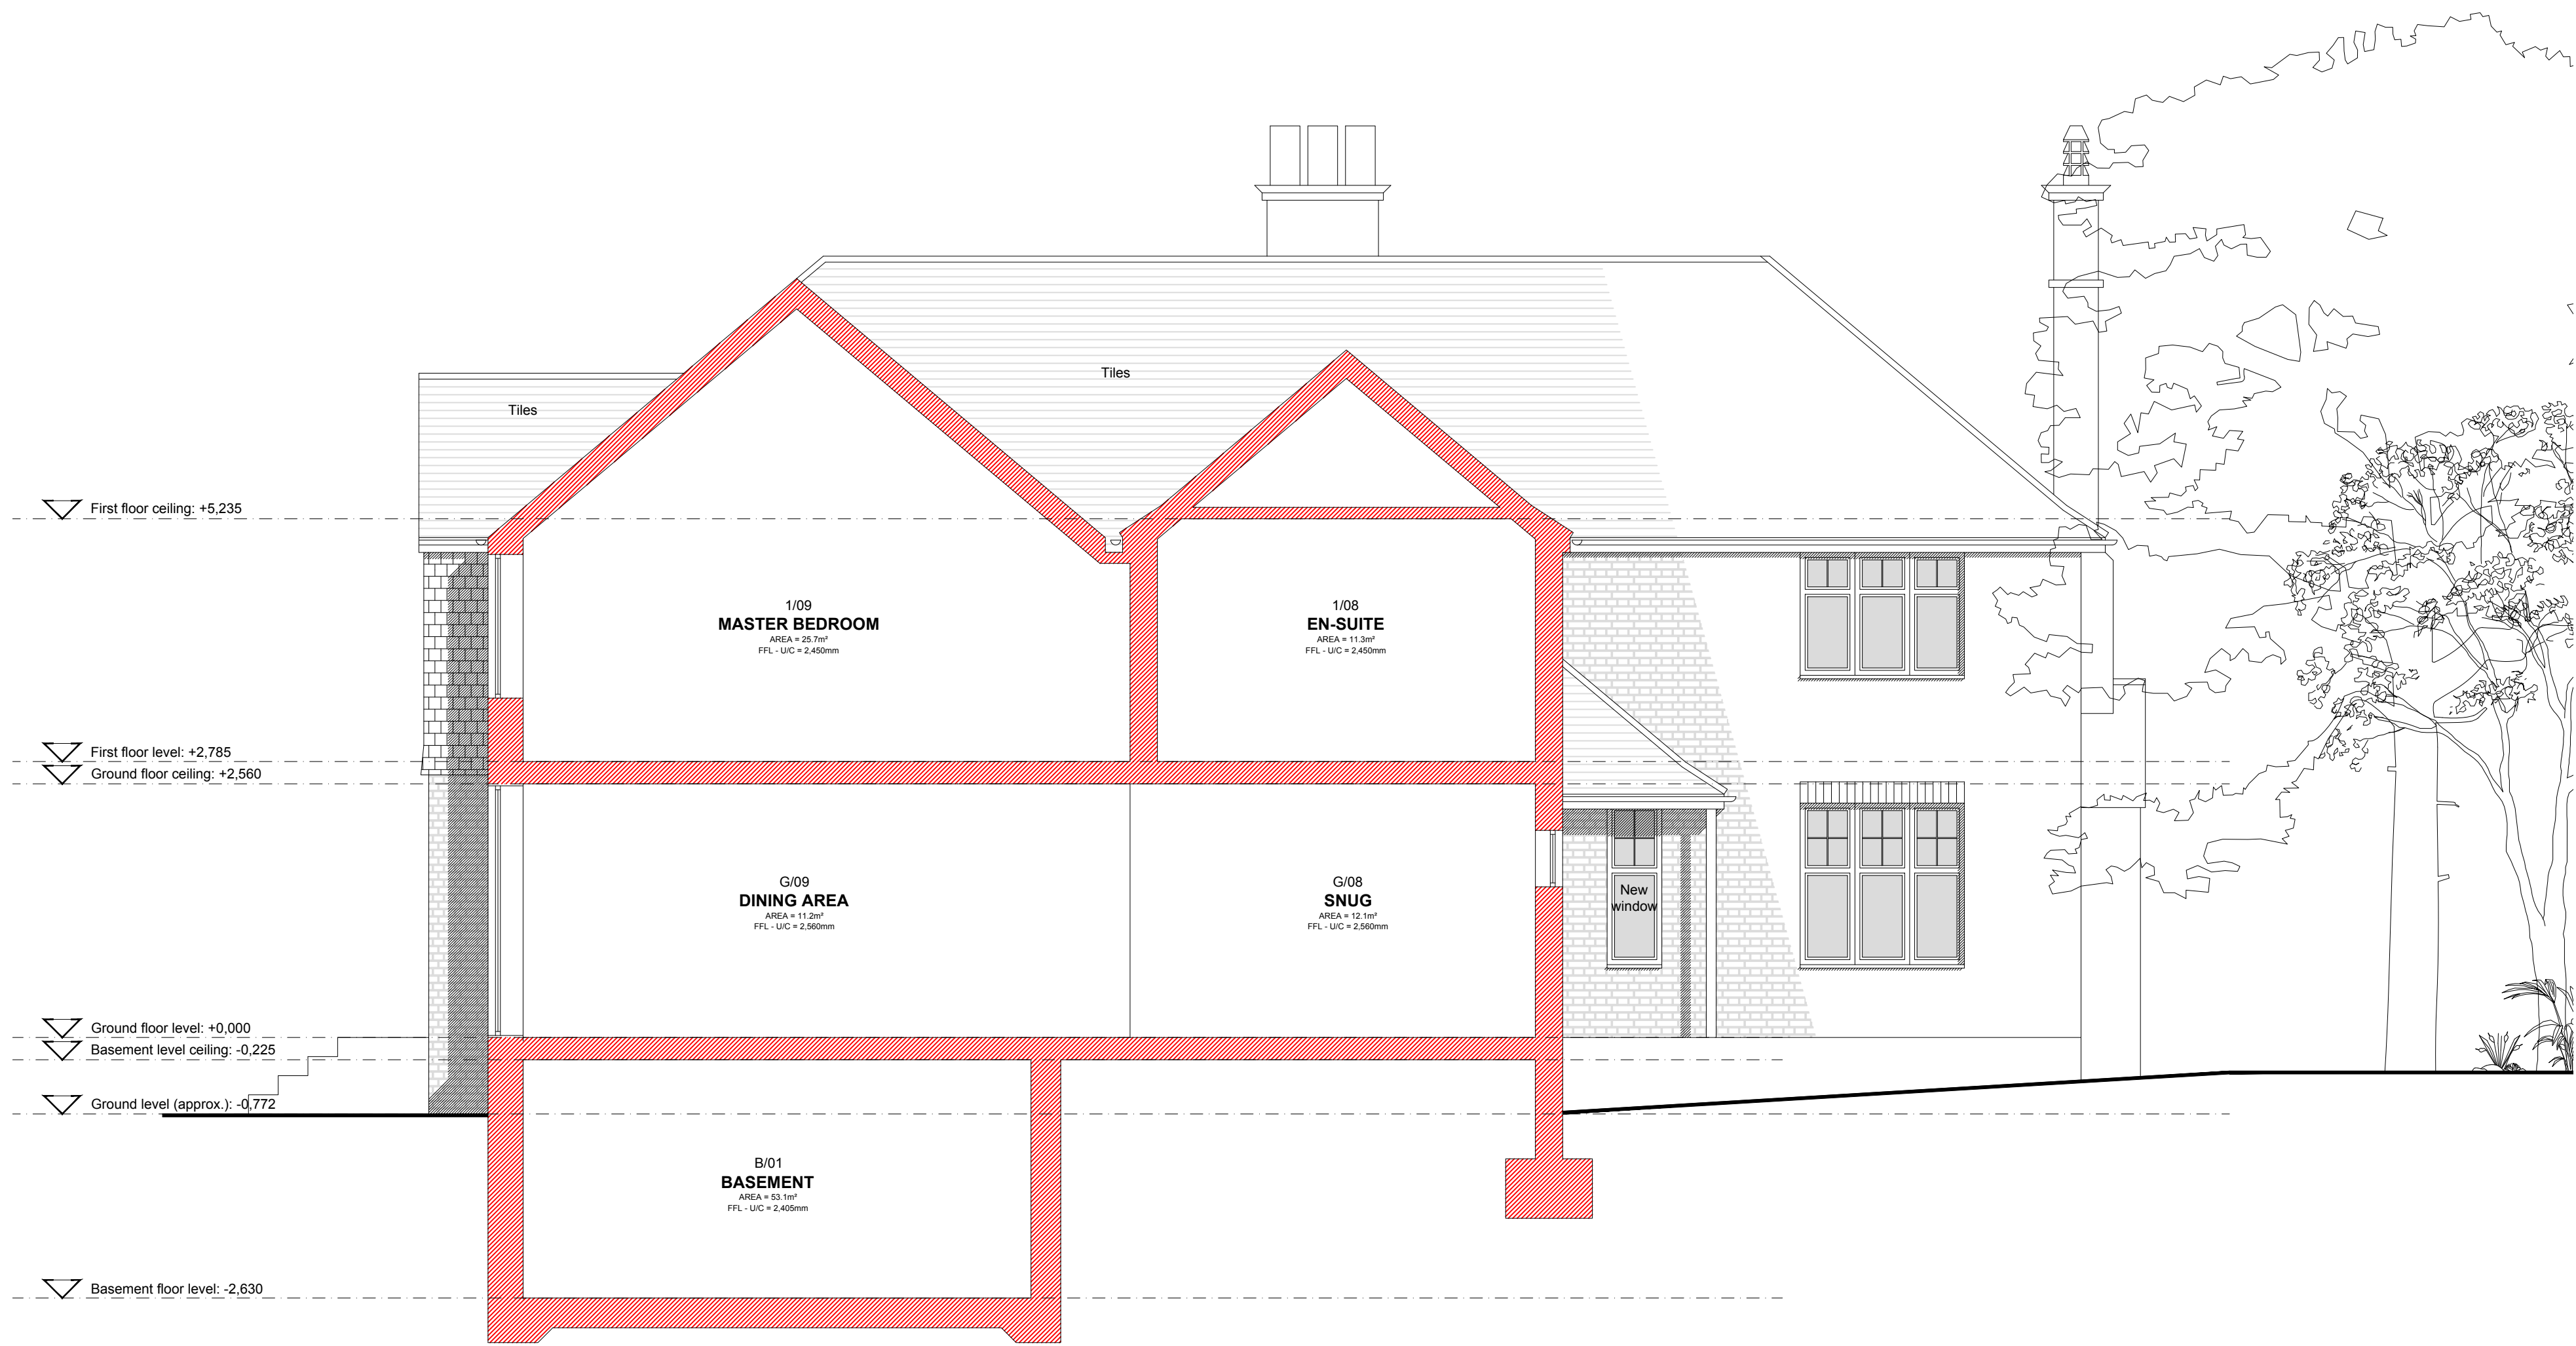

PROPOSED SECTION A-A
Scale 1:50 at A1
0mm 1,000mm 2,000mm

Rev:	18.01.22	Notes:	Issued for planning	JE
Date:		Notes:		
Drawn by:		Notes:		

WOODCOT
BROOK STREET
CUCKFIELD
RH17 5JJ

015-3-201-
PROPOSED SECTION A

PLANNING

SCALE: 1:50 AT A1
DRAWN BY: JMP
STATUS:
FOR PLANNING

NOTES:
Do not scale from this drawing, use given dimensions. All measurements and site conditions are to be checked prior to the preparation of drawings or commencement of works. This drawing belongs to James Patterson Architects Ltd. and is protected by the Copyright, Designs and Patents Act, 1998.