


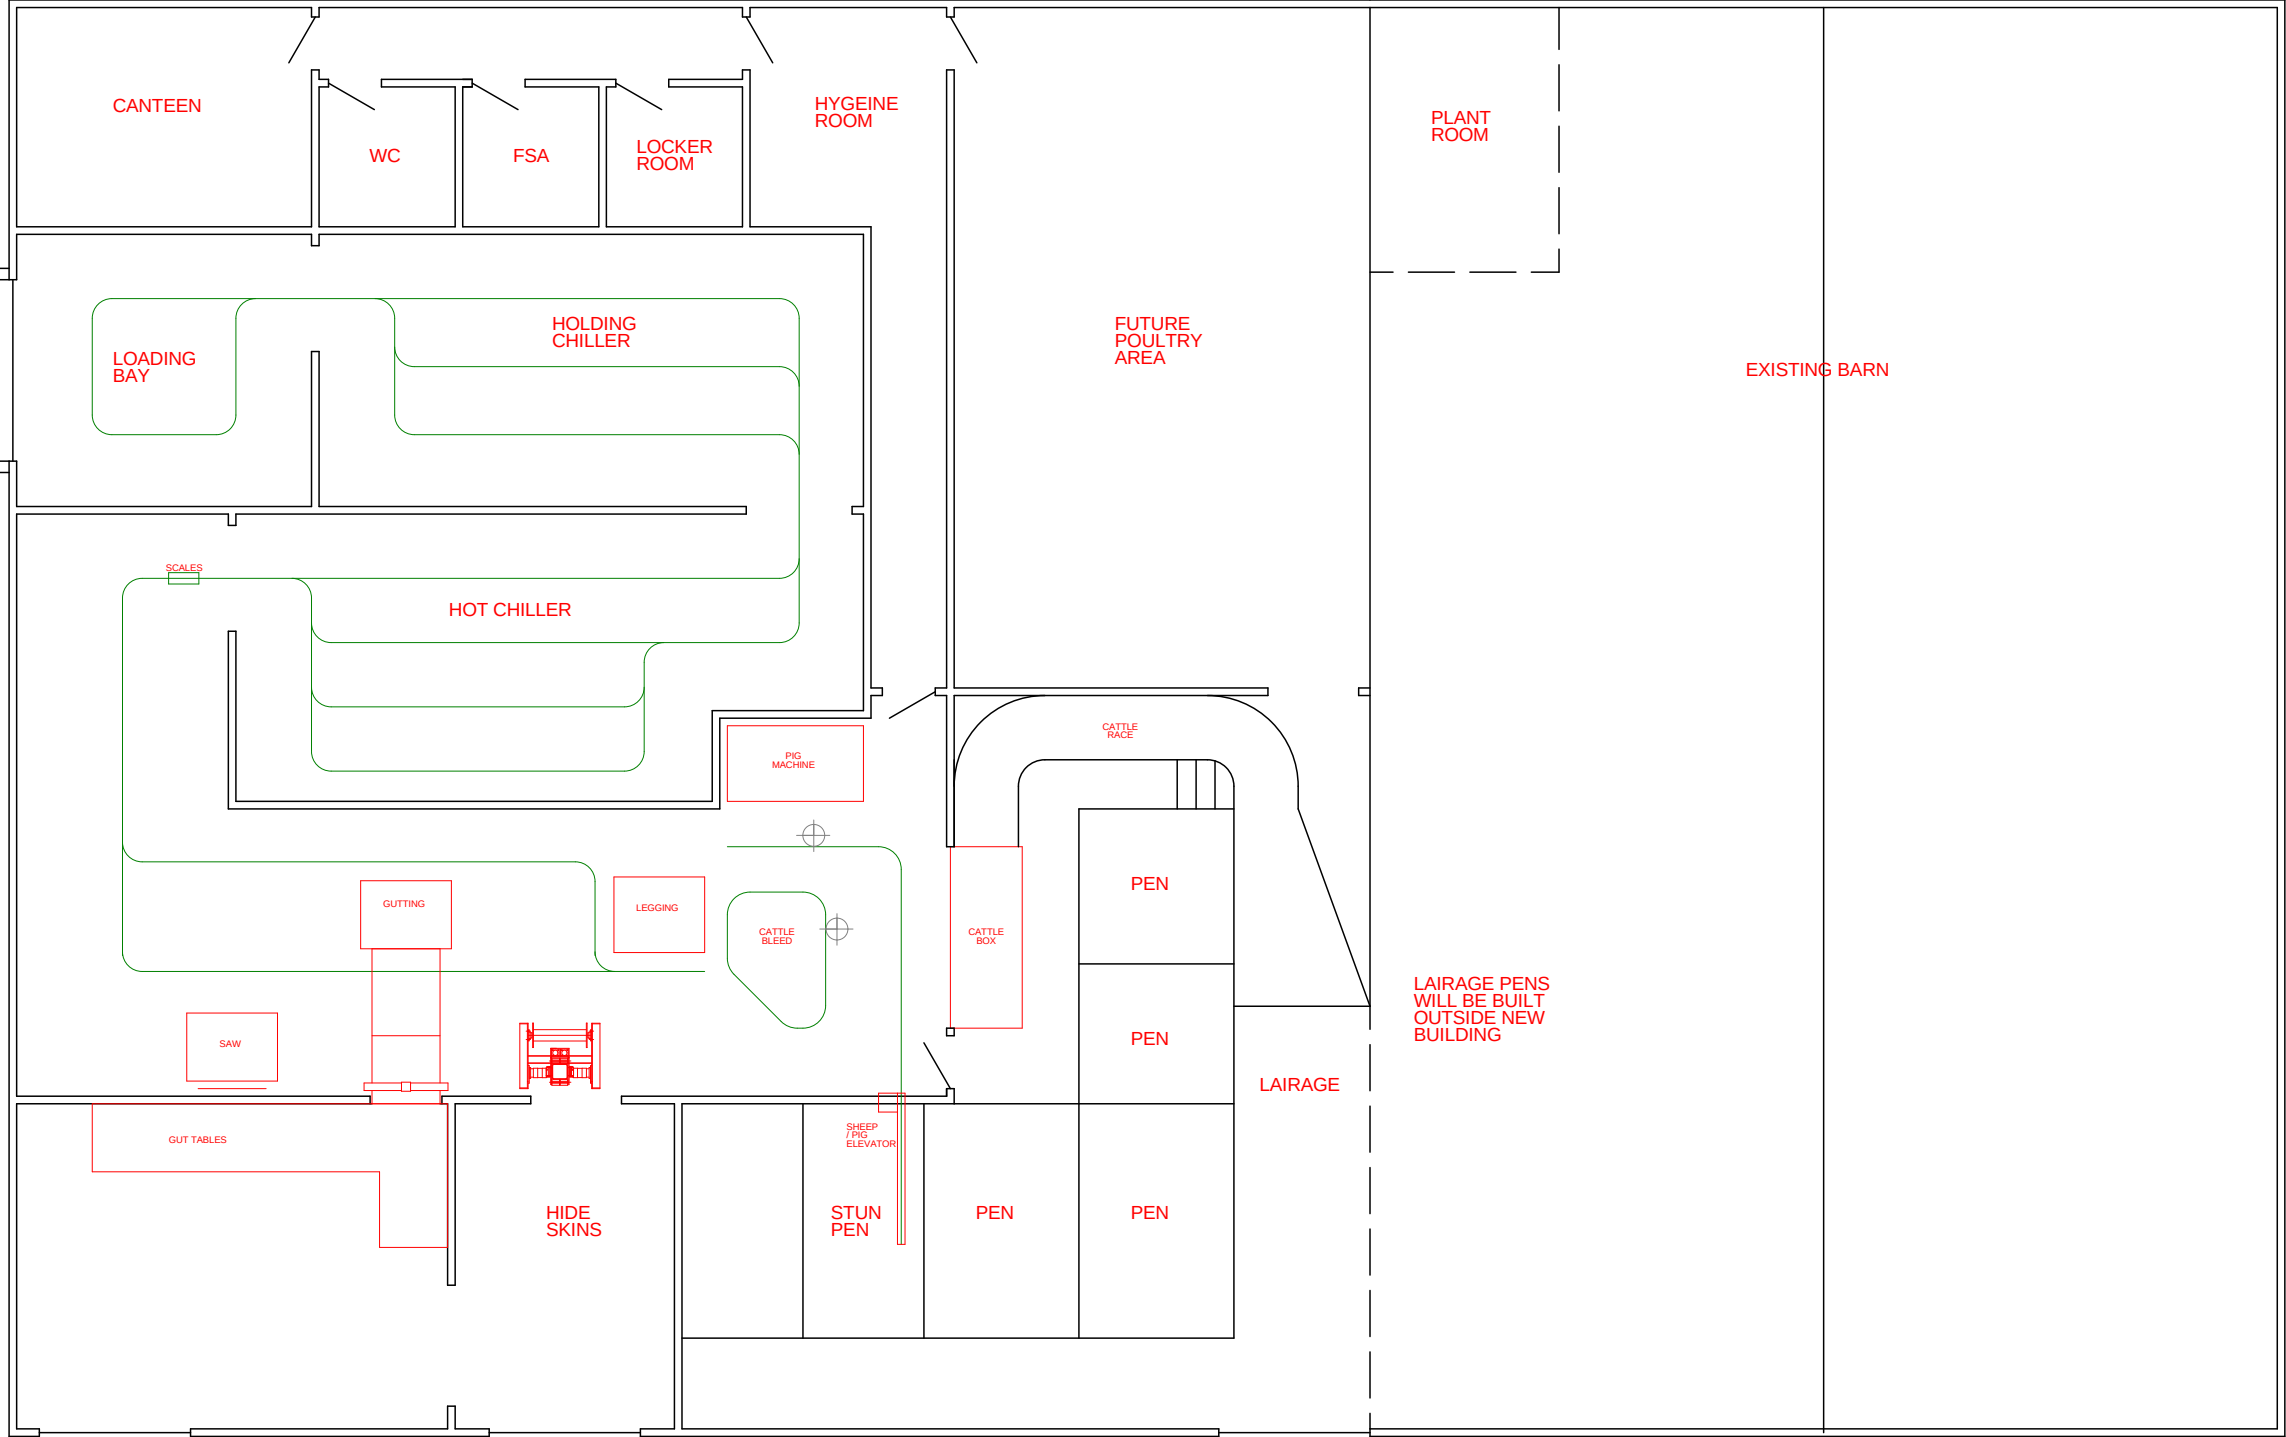

L & A Equipment Services Ltd

Phone: 01234 303867 / 07956804535
Address: 25 Dymas Avenue
Kempston, Bedfordshire MK42 7DR
Email: andy@landaequipment.com
Web: www.landaequipment.com

Barlands		
New Process Facility Inside Existing Barn		
Drawn by:	A Fensomme	Drawing No. Es69
Date:	11/5/26	
Scale:	1:100 (A3)	