



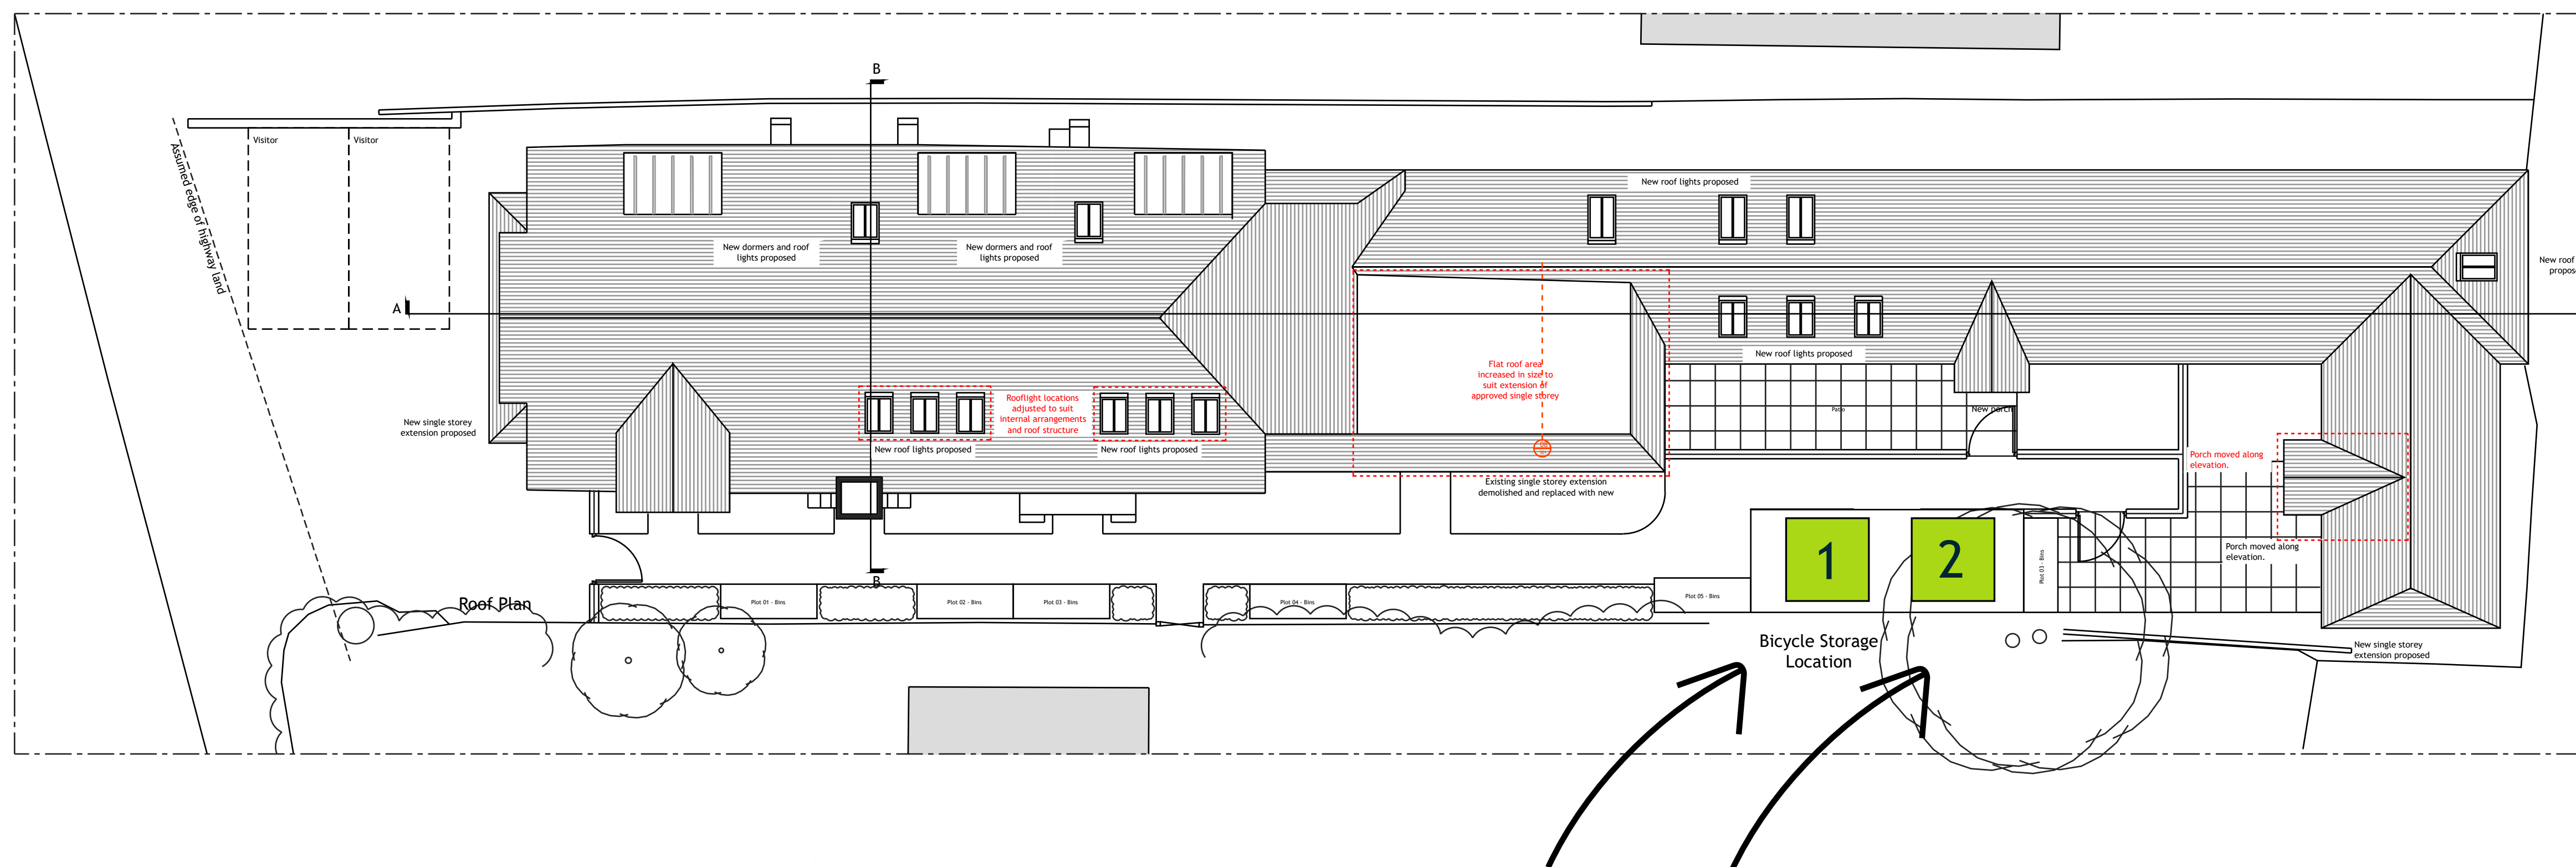

Two communal cycle storage units are proposed, providing a total of eight secure and covered cycle parking spaces. Each unit accommodates up to four bicycles and measures approximately 203cm wide, 202.1cm deep, and 162.5cm high. The units are fitted with internal bicycle racks and double doors for easy access. A dual security system comprising ground latches and a door lock provides robust protection against theft. The location of the cycle storage is shown on this plan.

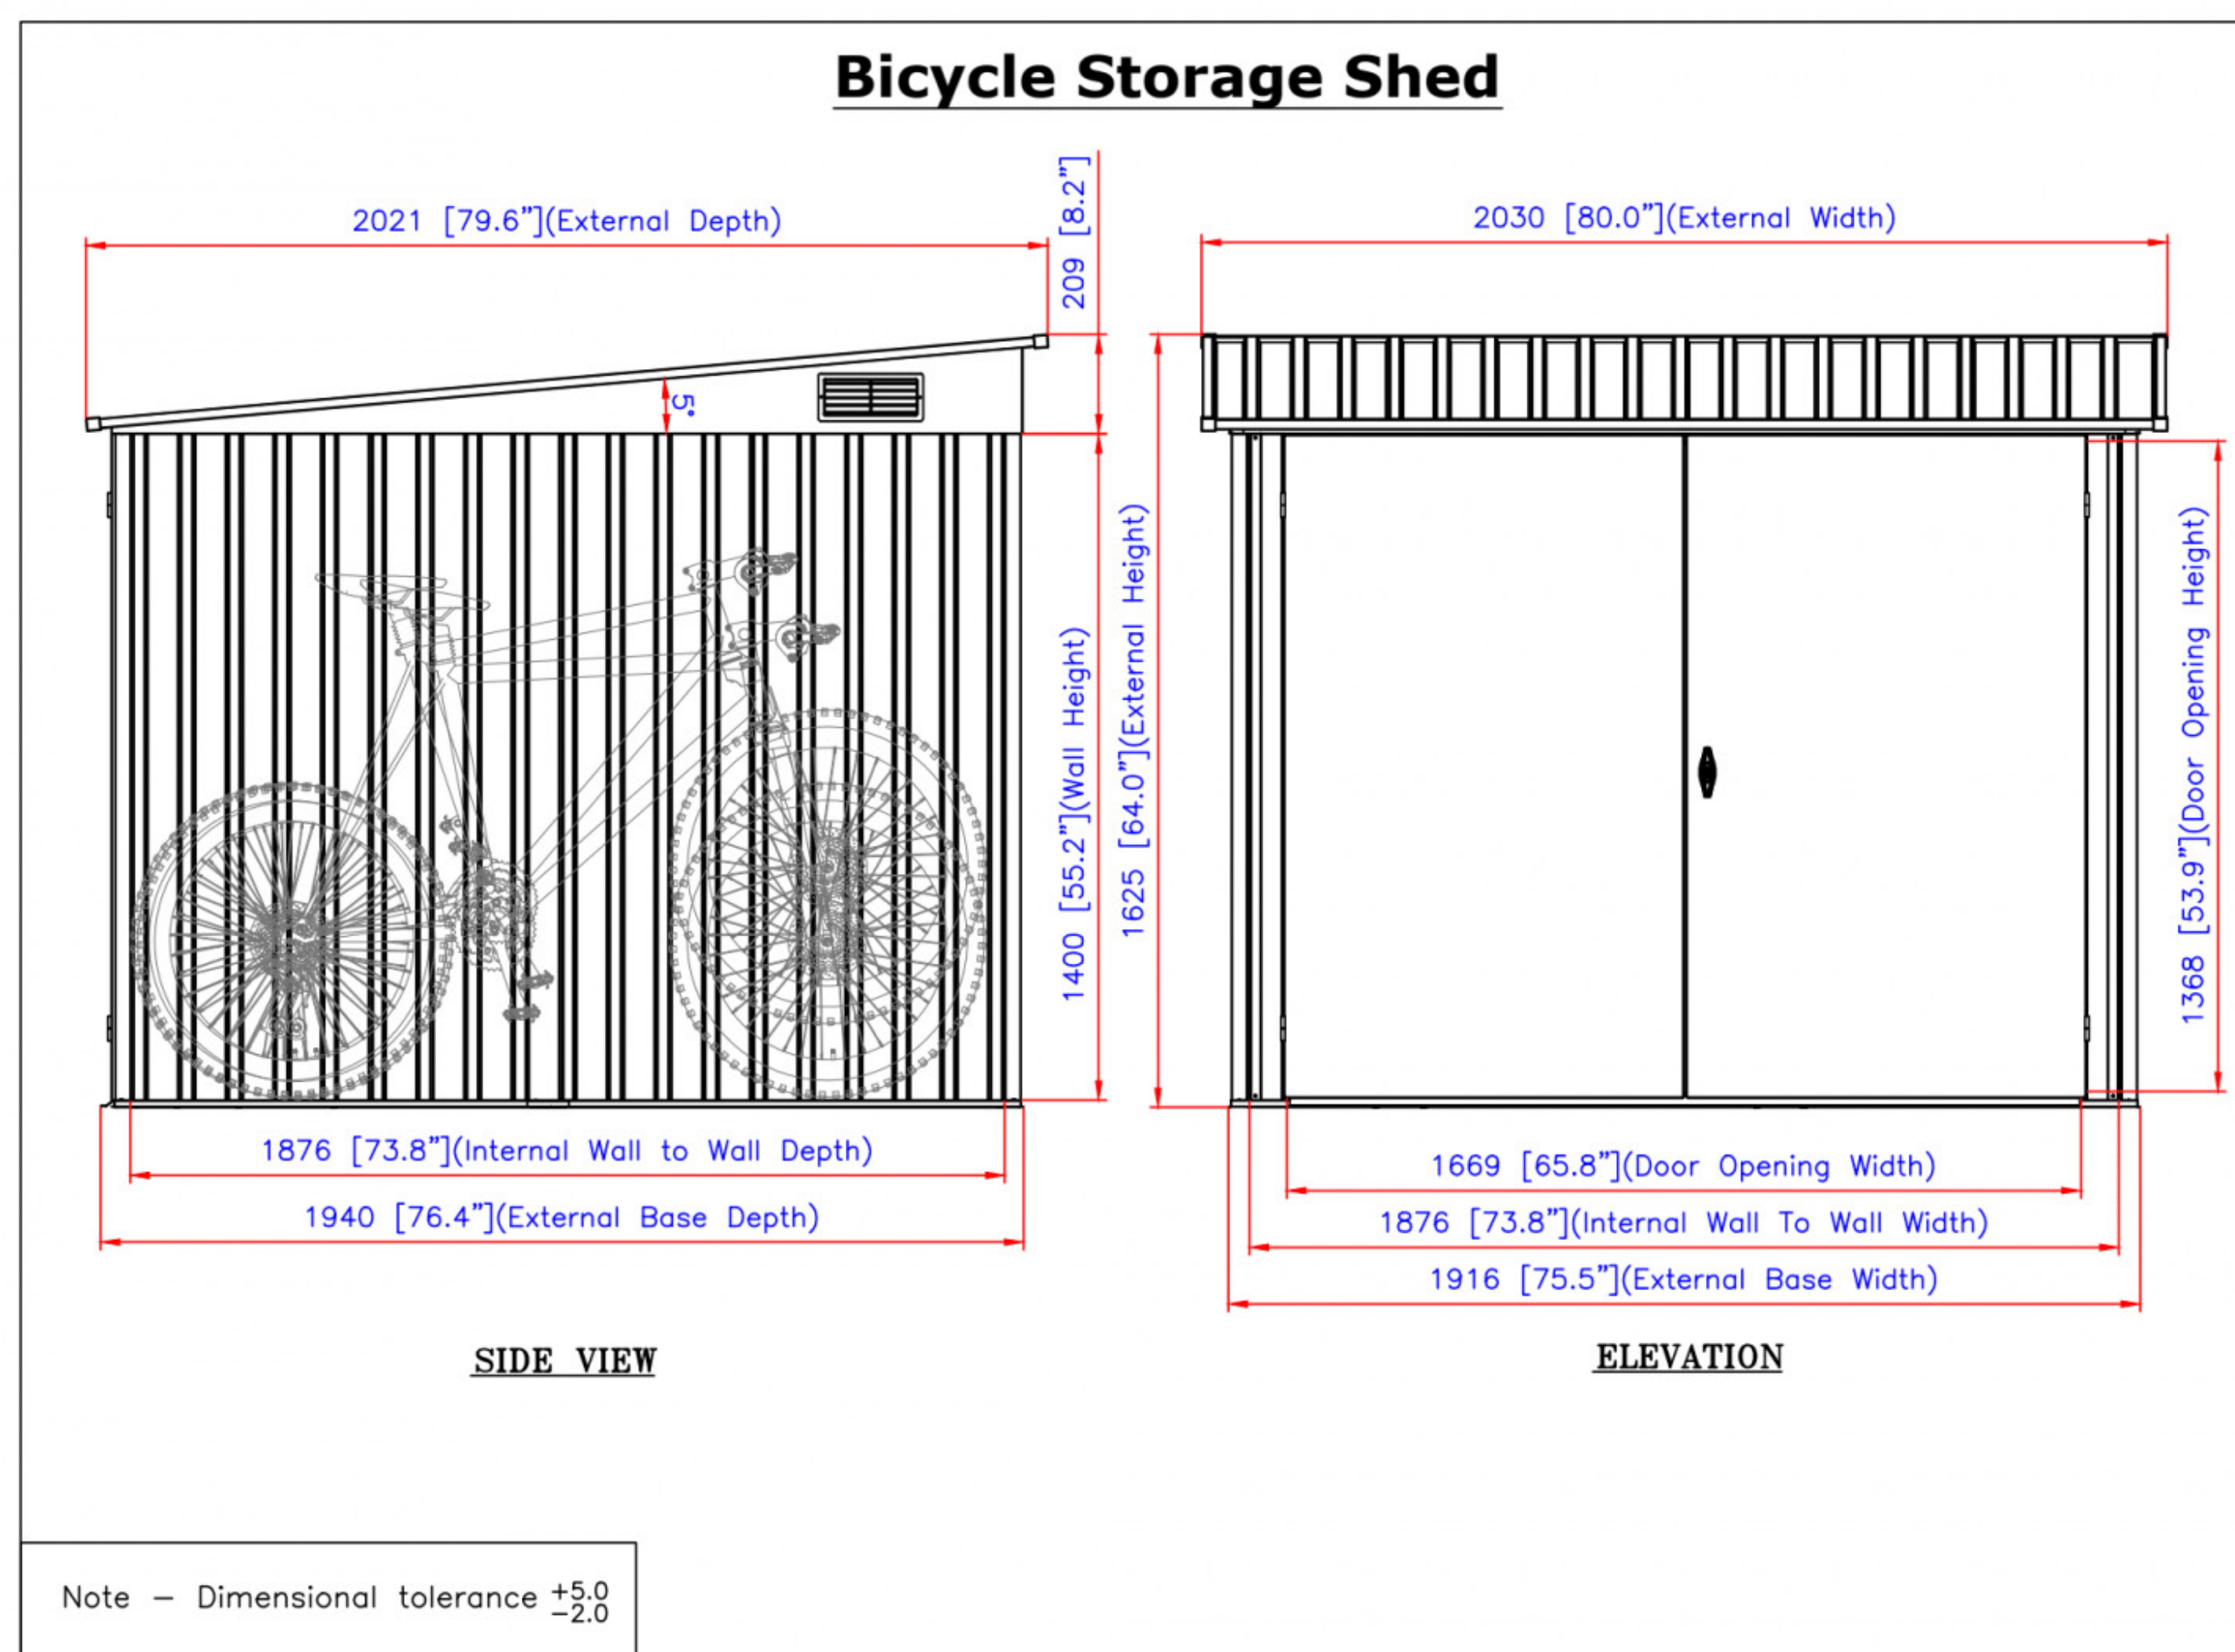

Platinum
SURREY HOMES

CRAWLEY DOWN
VILLAGE HALL
TURNERS HILL ROAD
CRAWLEY DOWN
RH10 4HE