


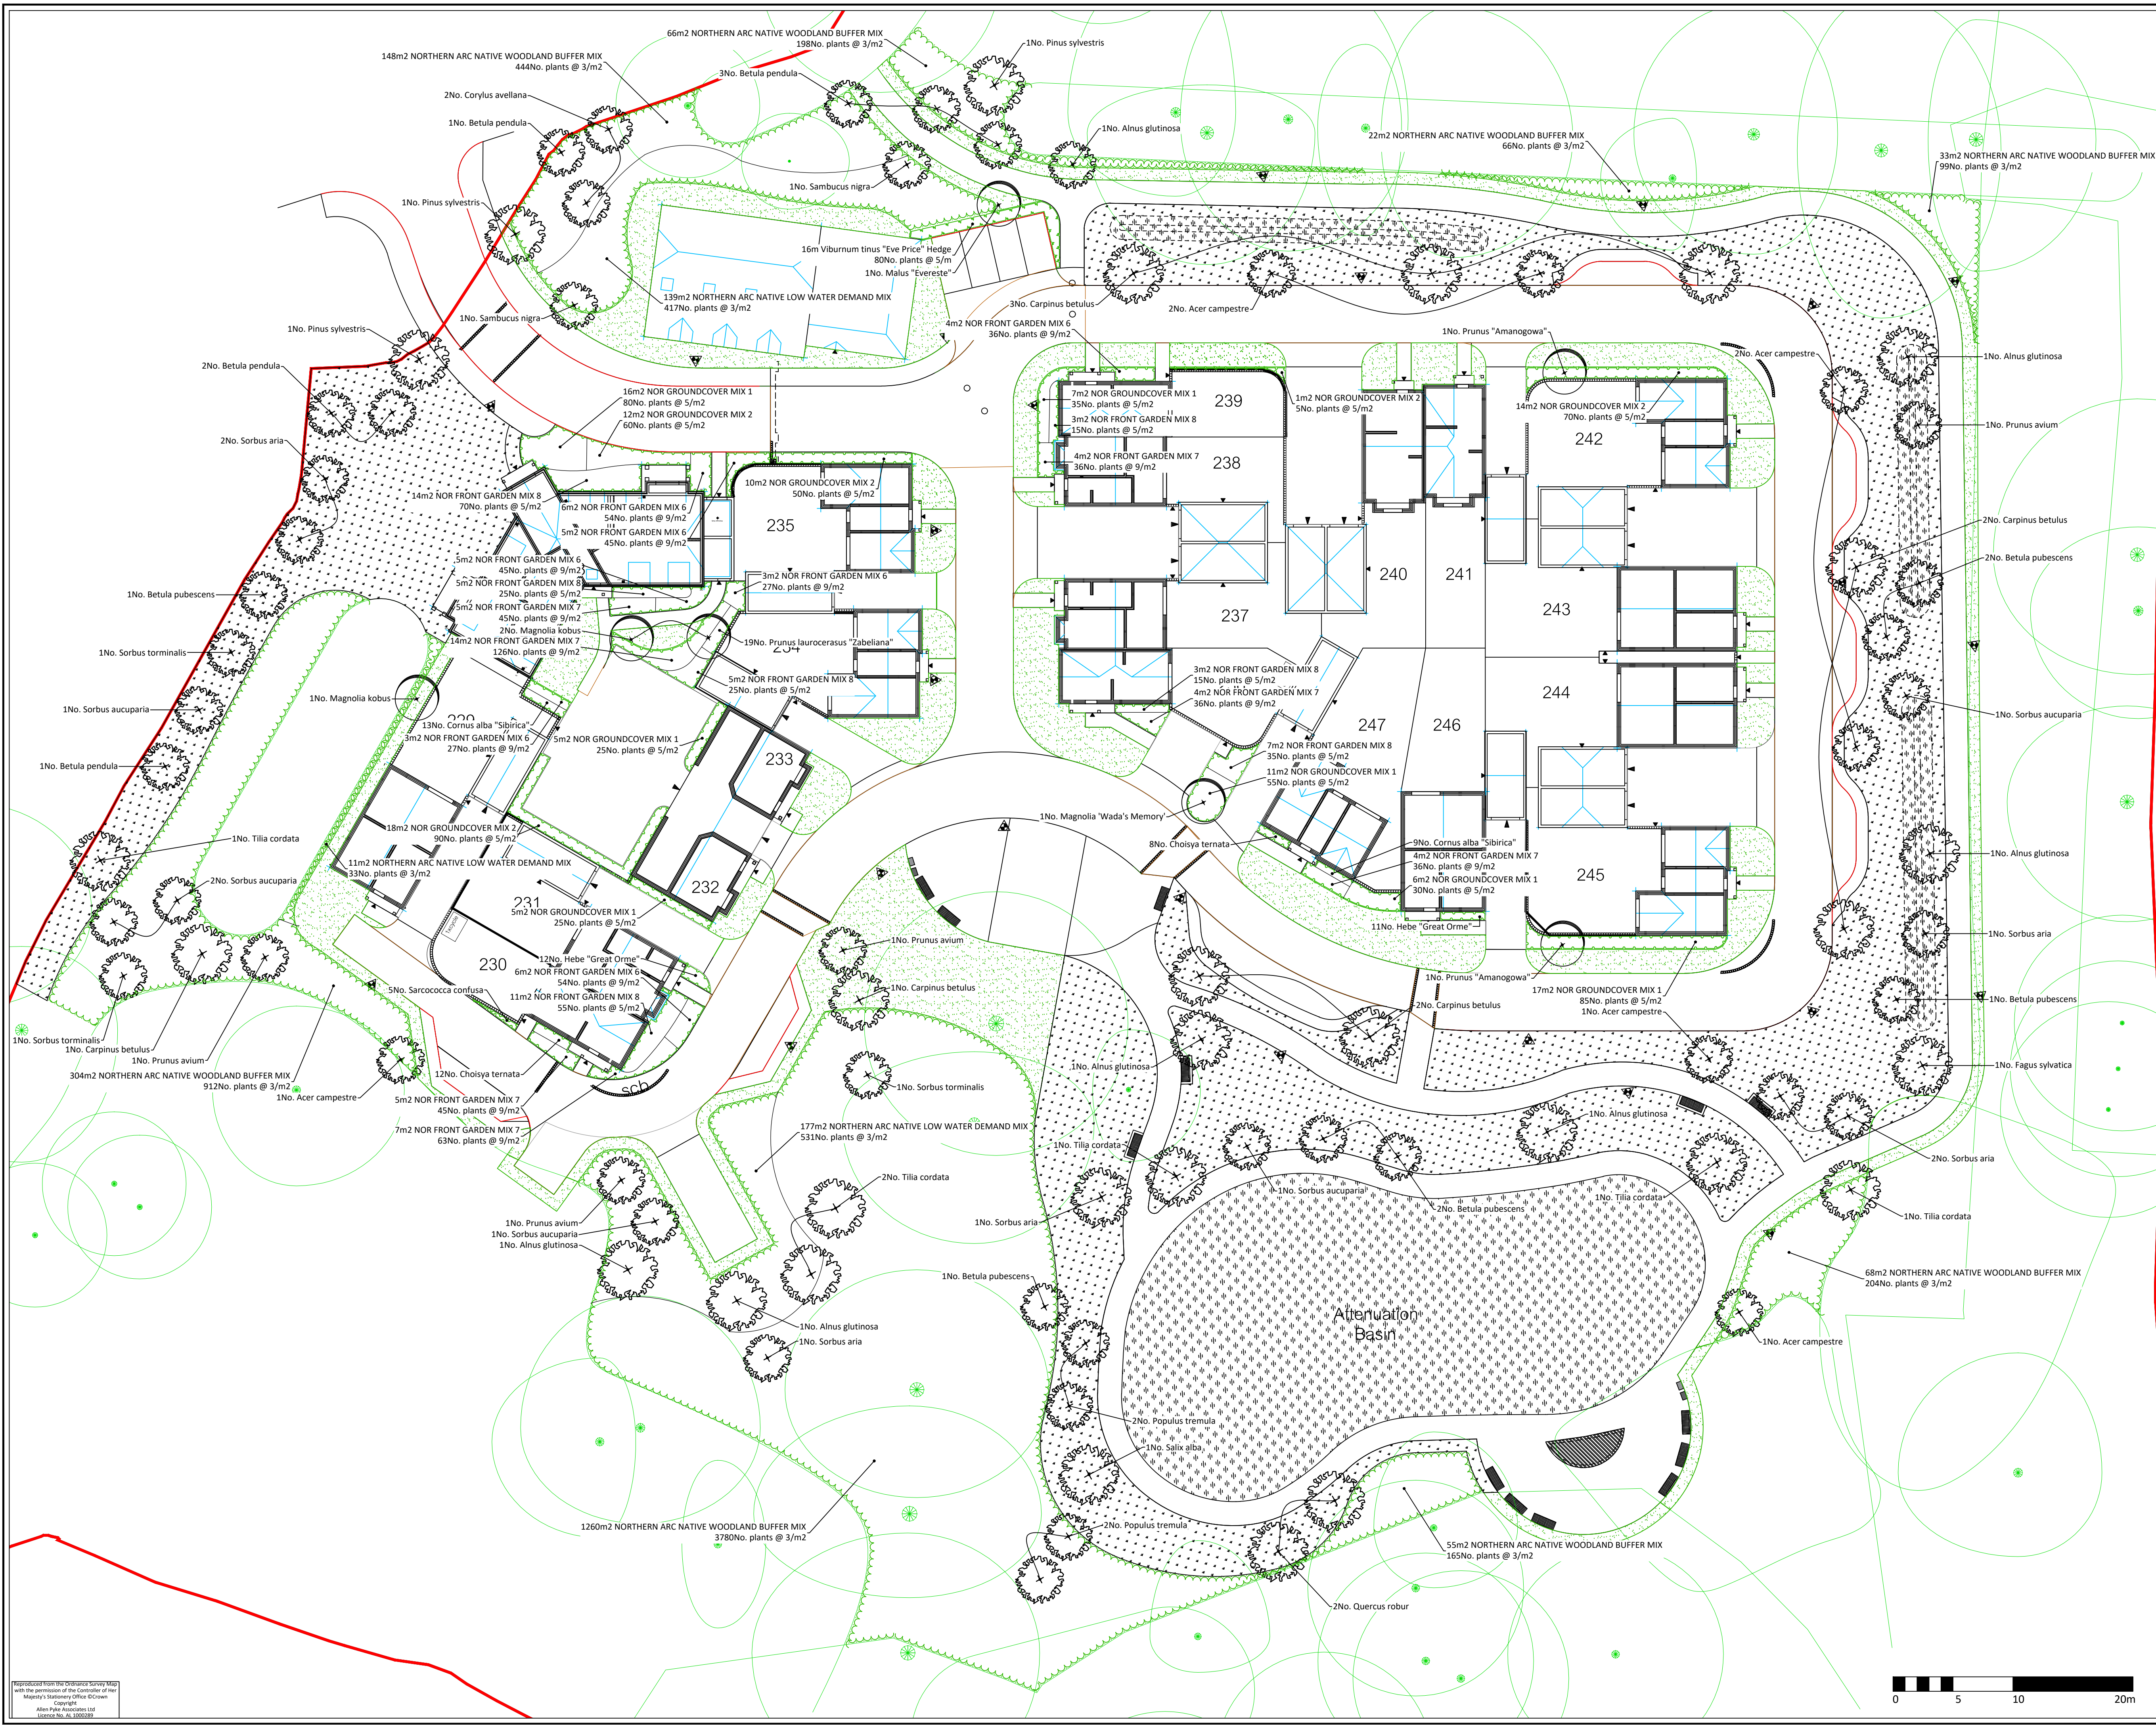

APAL FILE REFERENCE
3034-APA-ZZ-00-PP-L-2005.dwg

Notes
This drawing is subject to copyright.
Do not scale from this drawing.

Based on drawing by Patrick Parsons
Drawing number NOR-PPC-S1-XX-DR-C-3021-3024

LEGEND

Application boundary

Existing tree and vegetation refer to arboriculturist drawing for detail

PROPOSED ELEMENTS

Native tree planting

Ornamental street tree

Multi-stem small tree/ specimen shrub

Native buffer planting

Ornamental shrubs/ herbaceous planting

Hedge planting

Wildflower wetland meadow
EM8 – Meadow Mixture For Wetland by Emorsgate or similar approved

Wildflower meadow grass
EM6 – Meadow Mixture For Chalk and Limestone Soils by Emorsgate or similar approved

Flowering lawn
EL1 – Flowering Lawn Mixture by Emorsgate or similar approved

Amenity Grass

NOTE:

- For Plant Schedule refer to 3034-APA-ZZ-00-PS-L-4202
- For Tree pit details refer to 3034-APA-ZZ-00-LA-L-3001
- For Planting details refer to 3034-APA-ZZ-00-LA-L-3002

P00.01	First issue for coordination	28/03/23	TD	CS
Rev	Description	Date	Drawn	Checked

Drawing Status
FOR COORDINATION

KINGSTON UPON THAMES • CAMBRIDGE
T 020 8549 3434
www.allenpyke.co.uk
A registered practice of the Landscape Institute

Client Bellway South London	Scale 1:250@A1
Project Northern Arc Burgess Hill	Project No 3034
Drawing Title Planting Proposal Phase 1.3	Date 28/03/23 By/Chk TD/CS
Drawing Number 3034-APA-ZZ-00-PP-L-2005	Revision P00.01

Reproduced from the Ordnance Survey Map with the permission of the Controller of Her Majesty's Stationery Office © Crown Copyright
Allen Pyke Associates Ltd
Licence No. AL1000089

0 5 10 20m