



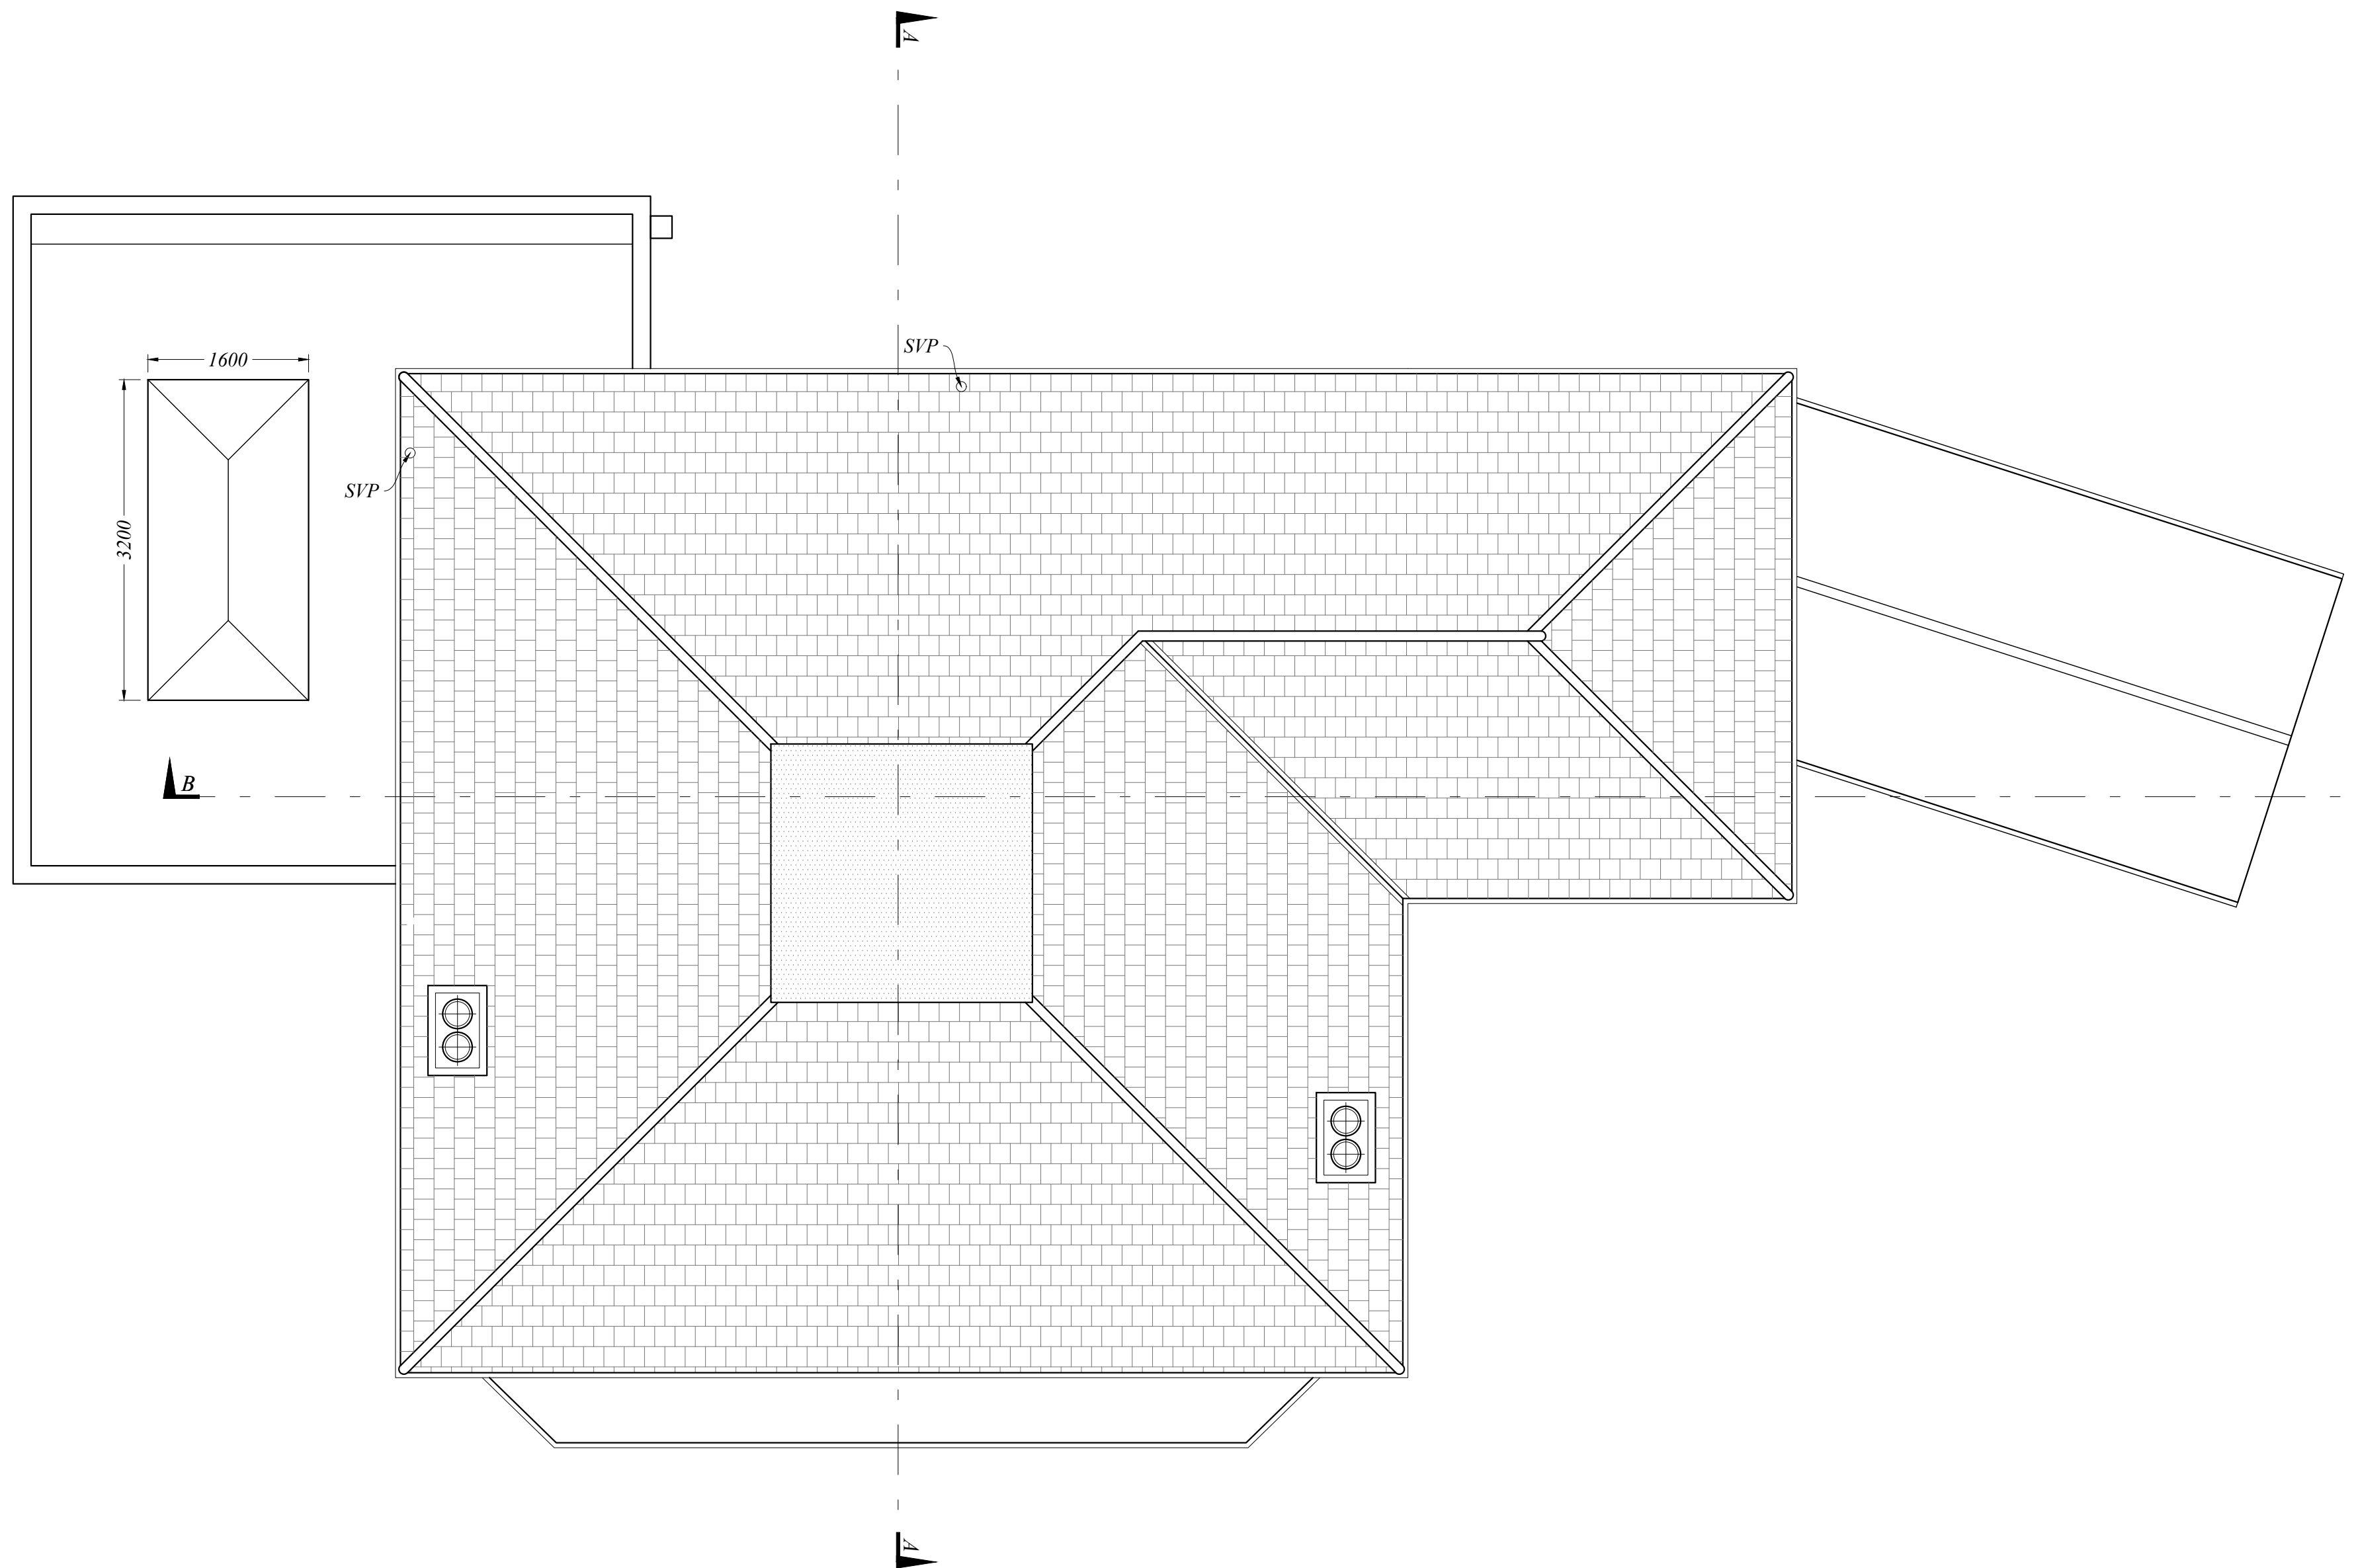

Roof Plan

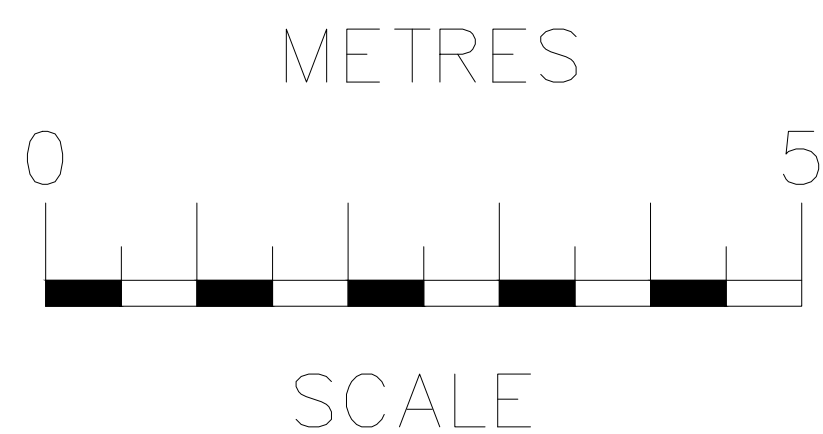

rev	date	description			
RB Design Corner Cottage, The Limes, Felbridge, East Grinstead, RH19 2QY Tel: 01342 523 766 Mob 07988 998 928 e-mail: info@roxbonditchdesign.co.uk					
project 7 Portland Road, EAST GRINSTEAD RH19 4EB	drawing WORKS		date 11.05.26	scale @ 1:50	job no PLN 08
client Mr O.David & Ms T. Marking	PLANS PROPOSED				